CMDA PLANNING PERMIT NO. 1
C.No. 1376/2016 SHEET No 1 OF 4
Amt.

Secretary
F.A.

SPECIFICATIONS

FOUNDATION R.C.C CGE, FOUNDATION O.H.B.R.C.C 1:2:4
FLOOR R.C.C OVER P.C.C 1:4:8 WITH MOSAIC TILES
W.C.R.C.C RC.C 1:2:4 WITH ANTI SKID TILES
1:4 WITH TWO LAYERS OF PROOFED TILES
SUPERSTRUCTURE B.R.IN C.M 1:5
ROOF R.C.C 1:2:4 & P.TR
JOINERY WITH BEST INDIAN TEAK WOOD

JOINERY

MD	MAIN DOOR	1.05 x 2.13
D3	DOOR	0.91 x 2.13
D2	DOOR	0.76 x 2.13
W5	WINDOW	1.83 x 1.37
W4	WINDOW	1.22 x 1.37
W3	WINDOW	0.91 x 1.83
V2	VENTILATOR	0.61 x 0.61
FD4	FRENCH DOOR	1.22 x 2.13

AREA STATEMENT

PLOT AREA (AS PER PATTA)	76899.8434 sq.ft	7143.4600 sq.m
PLOT AREA (AS PER SITE)	72540.21 sq.ft	6739.11 sq.m
O.S.R AREA		740.23 sq.ft
STILT PARKING AREA (F.S.I)		6158 sq.m
FIRST FLOOR AREA		2752.01 sq.m
SECOND FLOOR AREA		2656.91 sq.m
THIRD FLOOR AREA		2631.61 sq.m
FOURTH FLOOR AREA		1868.37 sq.m
TOTAL SUPER BUILT UP AREA		15169.55 sq.m

ACHIEVED FSI	1.63
ALLOWABLE FSI	1.50
ACHIEVED PLOT COVERAGE	40 %
ALLOWABLE PLOT COVERAGE	65 %
40 Nos CAR PARKING REQUIRED	
40 Nos CAR PARKING PROVIDED	
TWO WHEELERS PARKING PROVIDED	74 NOS

COLOUR INDEX

PROPOSED
BOUNDARY
ROAD
SEWER

PLAN SHOWING THE PROPOSED RESIDENTIAL BUILDING IN VEMBULIAMMAN KOIL STREET AT BLOCK No - 36, OLD S.No 218 PART T.S No - 42/2 VIRUGAMBAKKAM VILLAGE, MAMBALAM - GUINDY - TALUK, CHENNAI - DISTRICT.

SCALE = 1:100, 1"=8'0"

OWNER

LICENSED SURVEYOR

OFFICE COPY

APPROVED

SECTION ON "M-M"

WATER SUMP DETAIL
SCALE 1" = 4'0"

PERCOLATION PIT

PLAN OF LIFT MACHINE ROOM

SECTION ON X-X

PLAN OF WATER TANK

SECTION ON Y-Y

DWARF WALL
SCALE : 0.1" = 1'0"

SECTION ON Y-Y

GATE ELEVATION

COMPOUND WALL DETAILS
SCALE : 1" = 4'0"

SECTION ON X-X

PLAN
(R.C.C COLUMN DETAILS)

FRONT ELEVATION

SECTION ON A-A

STAIR CASE DETAILS
TREAD - 0.25
RAISER - 0.15
LANDING - 2.95

KEY PLAN
N.T.S

SITE PLAN
SCALE 1:20

OFFICE COPY

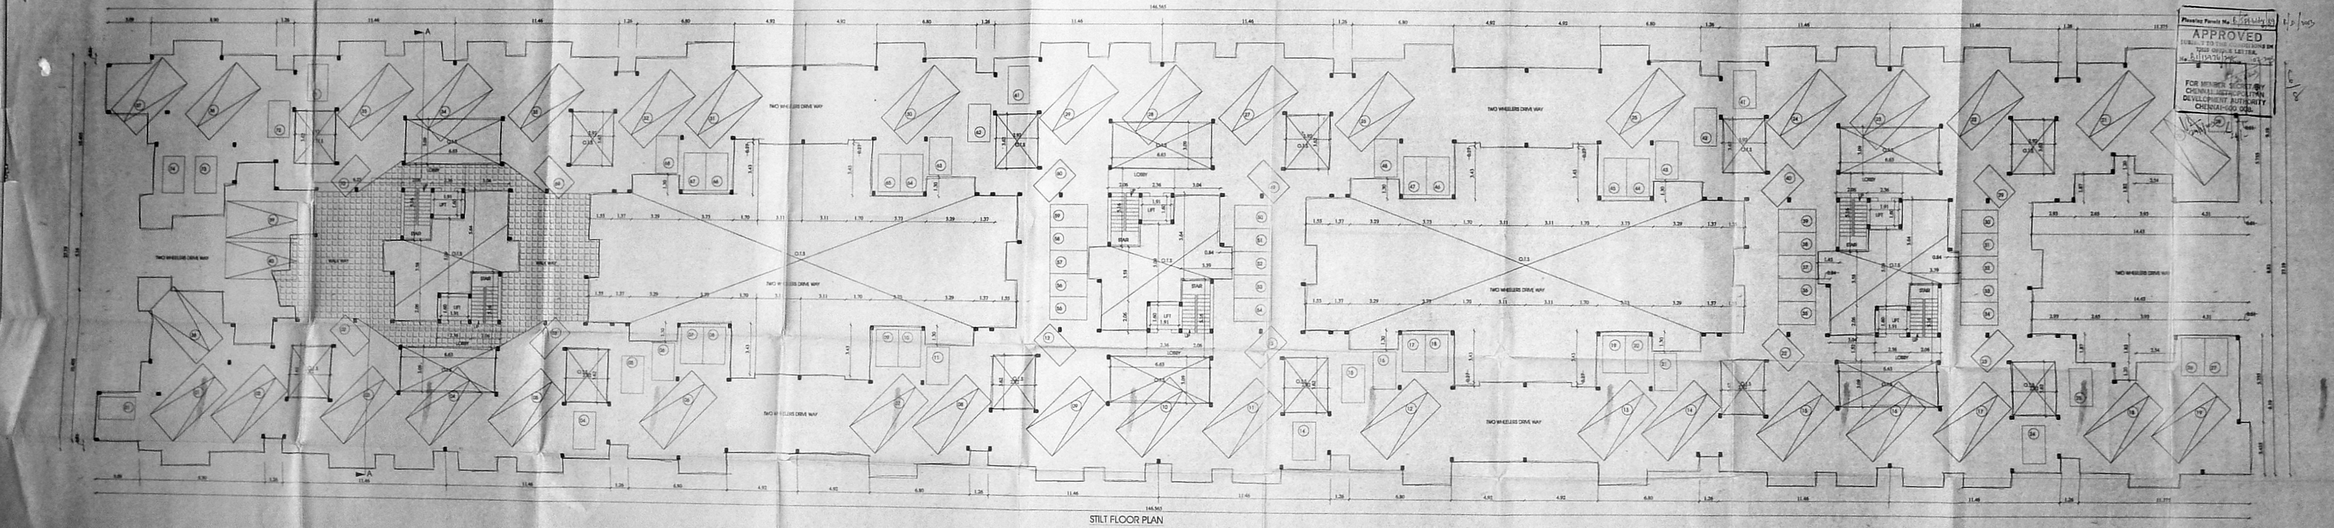

STILT FLOOR PLAN

APPROVED

FOR MEMBER SECRETARY
CHENNAI METROPOLITAN
DEVELOPMENT AUTHORITY
CHENNAI-600 008.

SHEET No 2 OF 4

COLOUR INDEX

PROPOSED

BOUNDARY

ROAD

SEWER

CMDA (B) No. 1

A.P. D.P.

PLAN SHOWING THE PROPOSED RESIDENTIAL BUILDING IN VEMBULIAMMAN KOIL STREET AT BLOCK No.- 36, OLD S.No 218 PART T.S No., 42/2 VIRUGAMBAKKAM VILLAGE, MAMBALAM - GUINDY - TALUK, CHENNAI - DISTRICT.

SCALE = 1:100, 1"=8'0"

OWNER

LICENSED SURVEYOR

OFFICE COPY

SHEET No 3 OF 4

APPROVED

CMDA

TYPICAL FLOOR PLAN FOR 2nd & 3rd FLOORS

FIRST FLOOR PLAN

COLOUR INDEX

PROPOSED

BOUNDARY

ROAD

SEWER

PLAN SHOWING THE PROPOSED RESIDENTIAL BUILDING IN VEMBULIAMMAN KOIL STREET AT BLOCK No :- 36, OLD S.No 219 PART T.S No. 42/2 VIRUGAMBAKKAM VILLAGE, MAMBALAM - GUINDY - TALUK, CHENNAI - DISTRICT.

SCALE = 1:100, 1"=8'0"

OWNER

LICENSED SURVEYOR

OFFICE COPY

APPROVED

FOR MEMBER SECRETARY
CHENNAI METROPOLITAN
DEVELOPMENT AUTHORITY
CHENNAI-600 008.

SHEET No. 4 OF 4

CMDA BUILDING No. 1

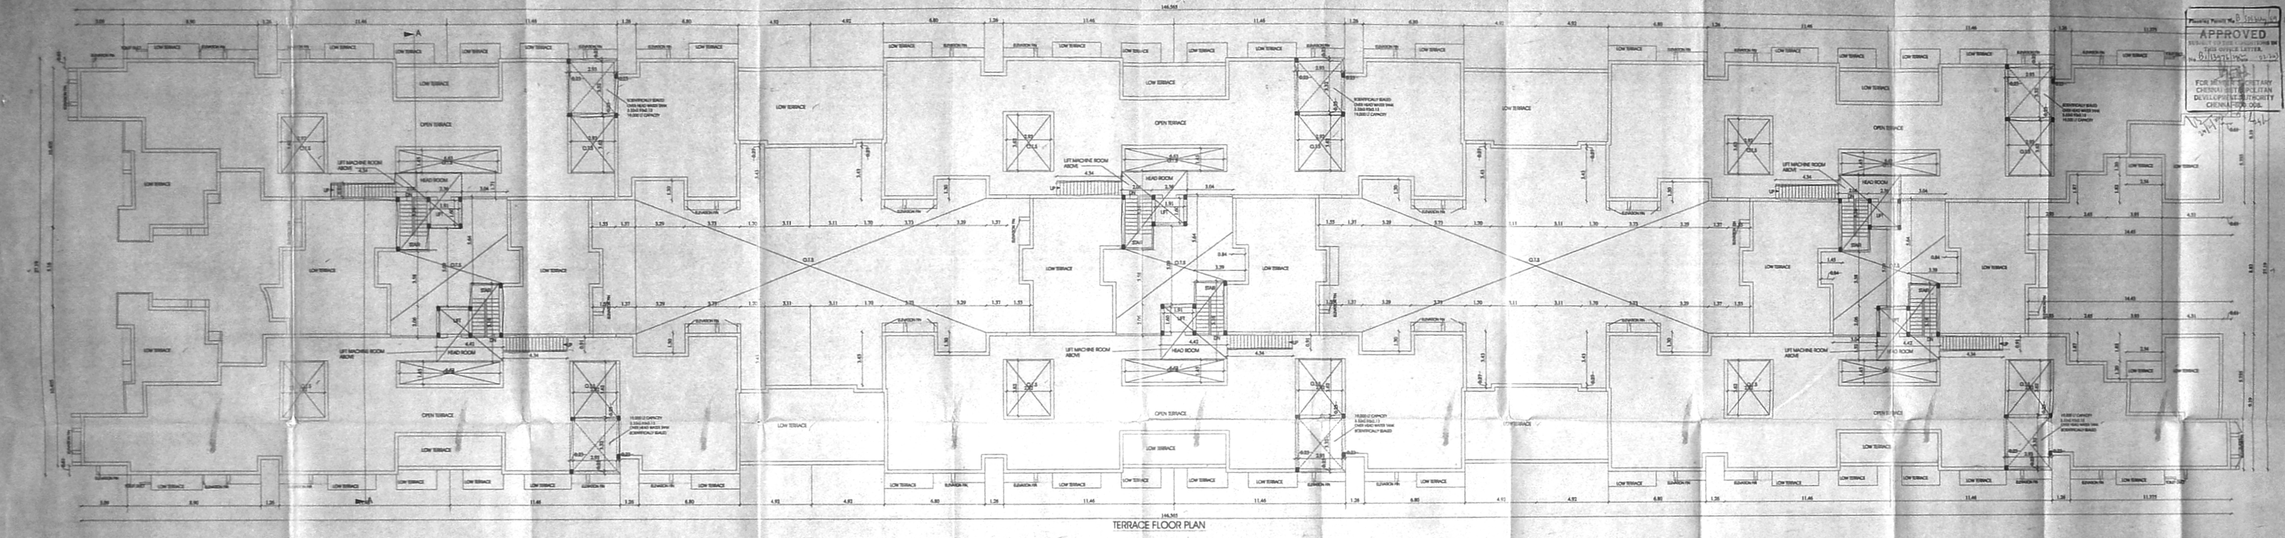

TERRACE FLOOR PLAN

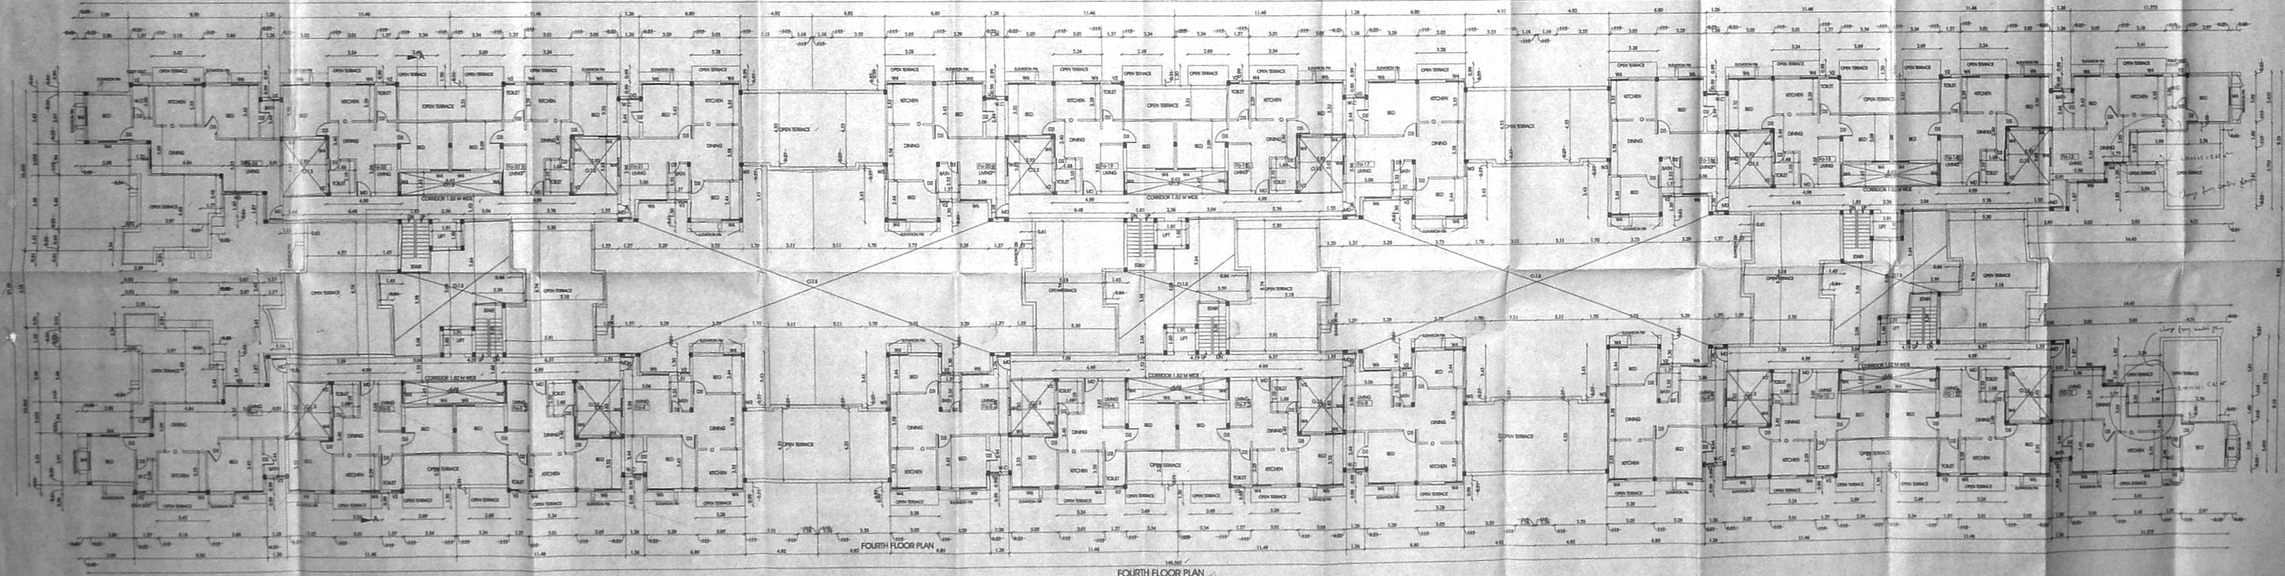

FOURTH FLOOR PLAN

COLOUR INDEX

PROPOSED

BOUNDARY

ROAD

SEWER

PLAN SHOWING THE PROPOSED RESIDENTIAL BUILDING IN VENGULIAMMAN KOIL STREET, AT BLOCK No - 36, OLD S.No 218 PART T.S.No. 42 / 2, VIRUGAMBAKKAM VILLAGE, MAMBALAM - GUINDY - TALUK, CHENNAI - DISTRICT.

SCALE = 1:100, 1"=8'0"

OWNER

LICENSED SURVEYOR