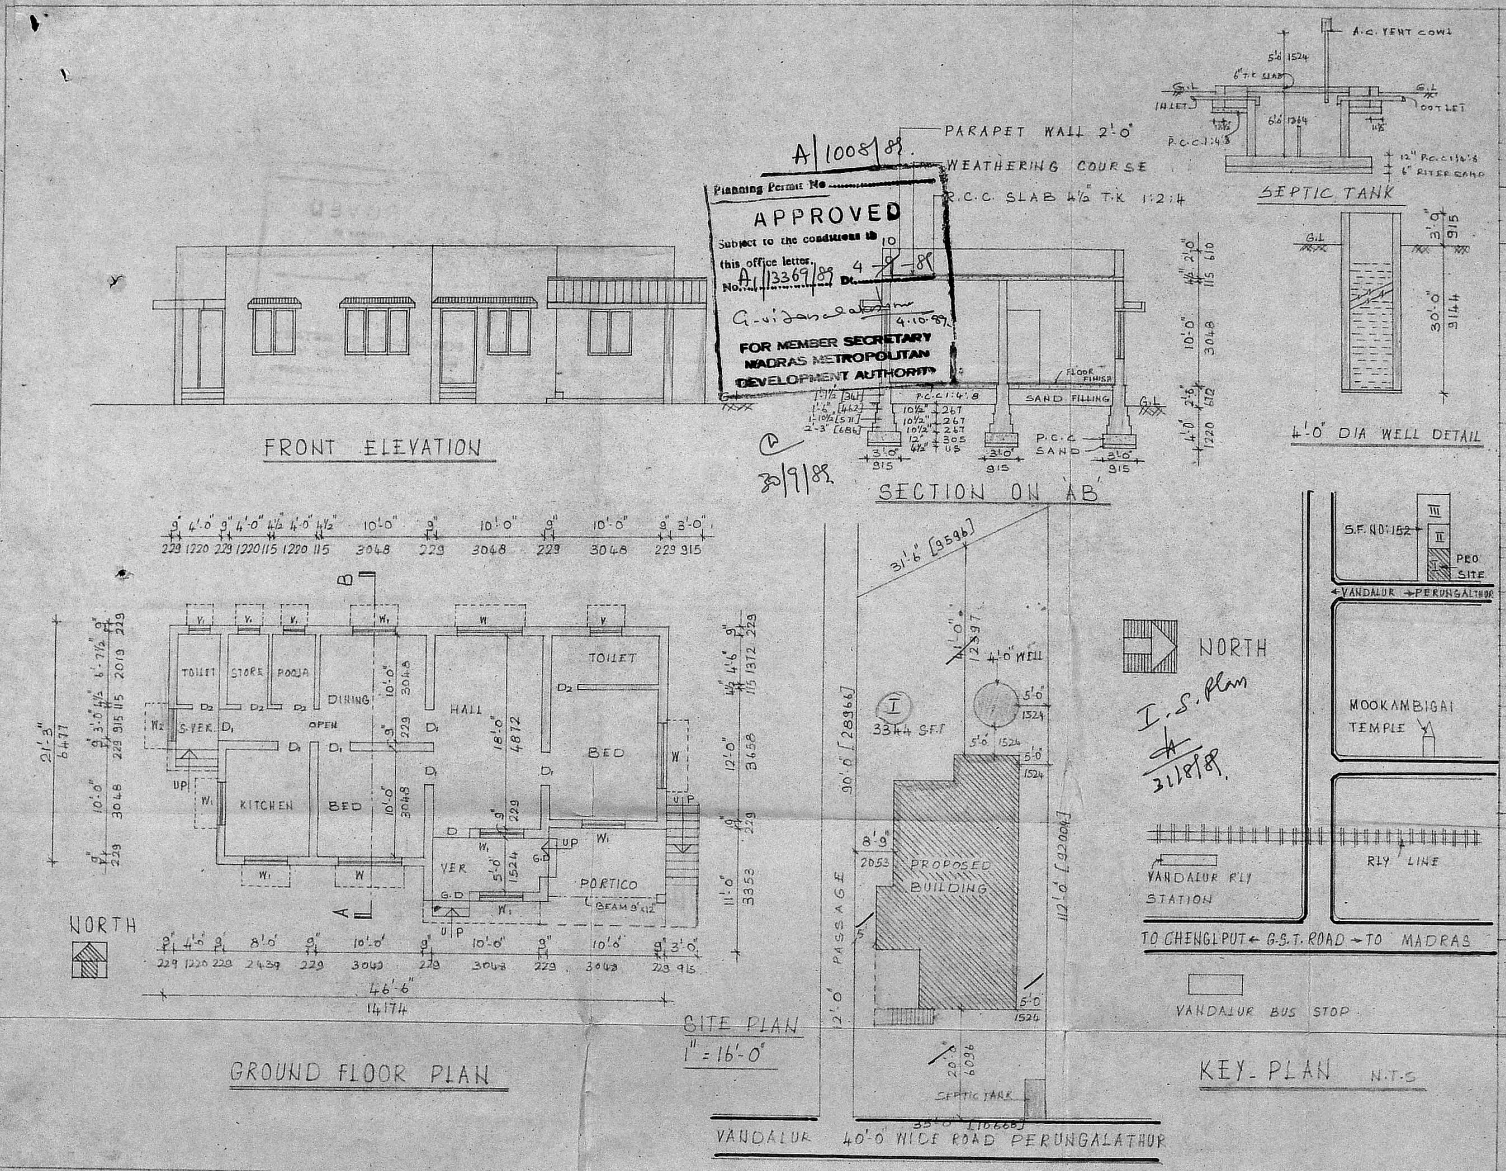


Planning Permit No. A/1008/89
APPROVED
Subject to the conditions in this office letter.
No. A/13369/89 Dt. 4-9-89
G. Vidyalakshmi 4.10.89
FOR MEMBER SECRETARY
MADRAS METROPOLITAN DEVELOPMENT AUTHORITY

30/9/89

I.S. Plan
31/8/89

# PROPOSED BUILDING AT SF. NO 152/1A VANDALUR VILLAGE CHINGLPUT TALUK CHINGLPUT DIST. FOR Mrs. SEETHALAKSHMI

SCALE 1" = 8'-0" [1:100]

## SCHEDULE OF JOINERY

| | | |
|---|---|---|
| D | DOOR | 3'-6" X 7'-0" |
| D1 | " | 3'-0" X 7'-0" |
| D2 | " | 2'-6" X 7'-0" |
| W | WINDOW | 6'-0" X 4'-6" |
| W1 | | 4'-0" X 4'-6" |
| W2 | | 4'-0" X 3'-0" |
| V | VENTILATOR | 3'-0" X 2'-0" |
| V1 | " | 2'-0" X 2'-0" |

14/9

## SPECIFICATION

| | |
|---|---|
| FOUNDATION | P.C.C. 1:4:8 B.K. IN CM 1:2:4 |
| S. STRUCTURE | B.K. IN 1:5 |
| FLOORING | P.C.C. 1:4:8 AT BASE MOSAIC TILE |
| FLOOR & ROOF | R.C.C. 1:2:4 |
| WEATHERING COURSE | BRICK JELLY IN LIME MORTAR TO SLOPE OF 1:60 3" T.K FLAT TILES |
| JOINERY | BEST INDIAN TEAK WOOD |

PROPOSED BUILDING SHOWN THUS
ROAD " "
SITE " "

EXTENT AREA 3344 SFT / 310.78 M²
GROUND FLOOR PLINTH AREA: 1100 SFT / 102 M²

OWNER
M. Seethalakshmi

LICENSED SURVEYOR
M. DHAKSHINAMURTHY D.C.E.,
Consulting Civil Engineer,
Licensed Surveyor,
Corporation of Madras - 169,
Alandur Municipality,
H-33-N, Manthope Colony,
Ashok Nagar, Madras-600 083.