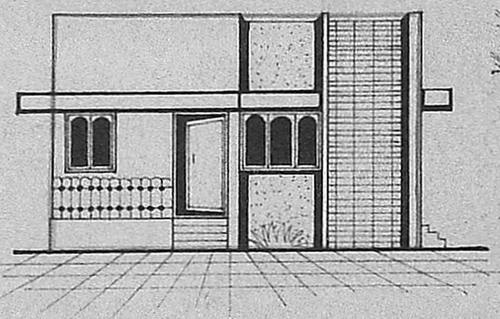

FRONT ELEVATION

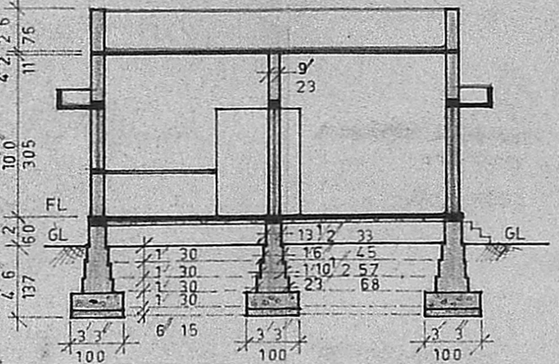

SECTION ON AA

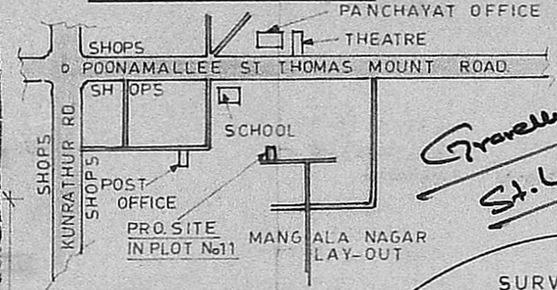

KEY PLAN
N.T.S.

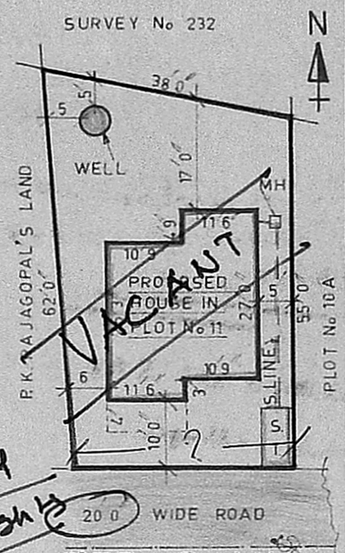

SITE PLAN
SCALE 1"=20'

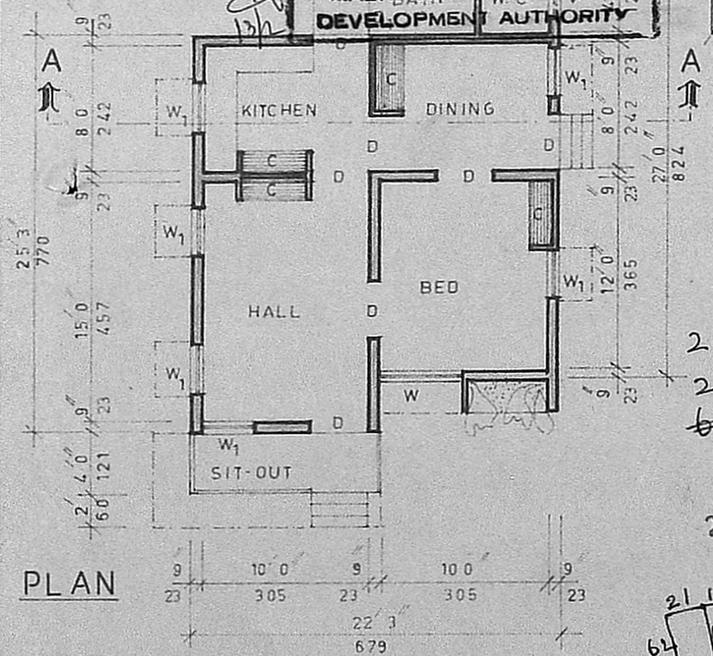

PLAN

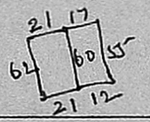

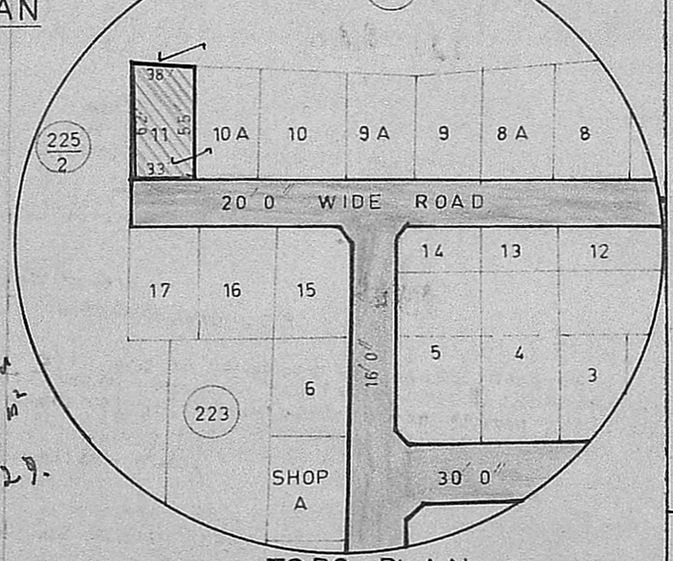

TOPO PLAN
SCALE - 1 = 66'0"

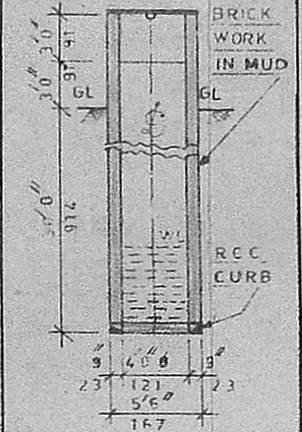

WELL DETAILS

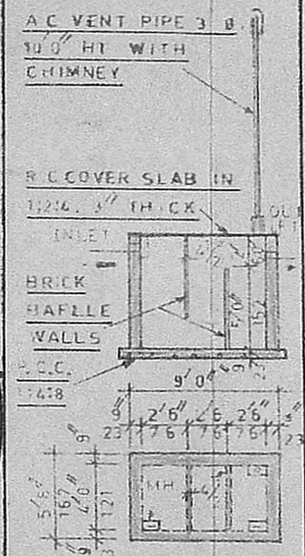

SEPTIC TANK DETAILS

SPECIFICATION

EARTH WORK:	ALL EARTH WORK EXACAVATION IN FOUNDATION TO BE DONE AS PER THE DIMENSIONS GIVEN IN THE SECTIONAL DRAWING
SAND FILLING:	ALL FOUNDATIONS TO BE FILLED UP WITH RIVER SAND UP TO 150mm THICK.
P.C.CONCRETE:	ALL FOUNDATIONS TO BE FILLED UP WITH P.C.C. 1:4:8, 300mm THICK AND SHOULD BE WELL RAMMED.
MASONRY WORK:	ALL MASONRY WORKS SHOULD BE IN FIRST CLASS BURNT BRICKS WITH CM 1:6.
R.C.C. WORKS:	ALL R.C.C. WORKS SUCH AS PLINTH BEAMS, LINTALS, SUNSHADES, LOFTS, ROOF SLAB AND COLUMNS ETC., SHALL BE OF MIX RATIO OF 1:2:4 USING 19mm FINE AGGREGATE & SUITABLE TOR STEEL RODS.
PLASTERING:	ALL INTERNAL AND EXTERIOR PLASTERINGS ARE IN C.M. 1:4 2.5cm THICK.
FLOORING:	ALL FLOORINGS ARE IN C.C. 1:4:8 / SURKI CONCRETE 10 cm THICK AND SHOULD BE FINISHED WITH CEMENT PAVAMENT 1:3 20mm THICK / MOSAIC TILES FLOORING
WEATHETING COURSE:	WEATHERING COURSE SHOULD BE AS PER M.D.S. AND SHOULD BE PROVIDED OVER R.C.C. ROOF SLAB

SCRUTINISED IN REF. NO. P.P.A/412/88
Jr. Asst.
Part I
Part II
Planning Officer : Exec
7/12/89

SCHEDULE OF JOINERIES

D=C.W.DOOR PANELLED TYPE	3'3"x6'6" (100x198)
D1=C.W.DOOR PANELLED TYPE	2'6"x6'0" (76x182)
W= C.W.WINDOW	5'0"x4'0" (152x121)
W1= C.W.WINDOW	3'0"x4'0" (091x121)
V= C.W.VENTILATOR	3'0"x2'0" (091x061)
C= R.C.CUP-BOARD	3'3"x6'6" (100x198)

PLOT AREA	2084 SFT. (193.61 M²)
PLINTH AREA	584 SFT. (54.25 M²)

PROPOSE ROAD & STREET BOUNDARY

Planning Permit No. A/P/317/89

APPROVED
Subject to the conditions in this office letter.
A/P/ 5241/89 Dt. 16/12/89

FOR MEMBER SECRETARY
MADRAS METROPOLITAN DEVELOPMENT AUTHORITY

Travelling St. Light

N
21+17=38
21+12=33
23x26=598 Sft
56 M²
56/193 = 29.

PLAN OF A PROPOSED DWELLING HOUSE IN PLOT No 11, S.No 225/1 AT MANGALA NAGAR LAY OUT OF PORUR VILLAGE SAIDAPET TALUK, CHANGGAI ANNA DISTRICT.
FOR Mr. V. CHINNAKKARUPAN. SCALE-1=8'0"

DESIGNED & DRAWN BY
NOORI PLANNERS,
Plot No. 34, Mosque St., Jaya Nagar,
Porur P.O. Madras - 600 116.
DRG. No. 4689 NP

OWNER

R. MOHAN RAO, D.C.E.
LICENSED SURVEYOR.
ALANDUR MUNICIPALITY,
AMBATTUR TOWNSHIP.
BRANCH OFFICE.
NOORI PLANNERS,
PLOT NO. 34, MOSQUE ST.,
JAYA NAGAR, PO. 116, P.O.
MADRAS
LICENSED SURVEYOR