PLAN SHOWING THE PROPOSED CONSTRUCTION OF A RESIDENTIAL HOUSE IN SURVEY NO 150/2. R NO 2 VANDALORE VILLAGE KATTANKOLOTHOR PANCHAYET CHENGALPATTU DIST-TALUK

SPECIFICATION

AREA OF PLOT : 2400SFT
PLINTH AREA 746SFT (69 m²)
CARPET AREA 540SFT (50 m²)
DOOR D 7'6"X3'0" 6 NOS
D1 6'0"X2'0" 1 NO
WINDOW W 4'6"X4'0" 3 NOS
W1 4'0"X3'0" 1 NO
VENTILATOR 2'0"X1'6" 1 NO.

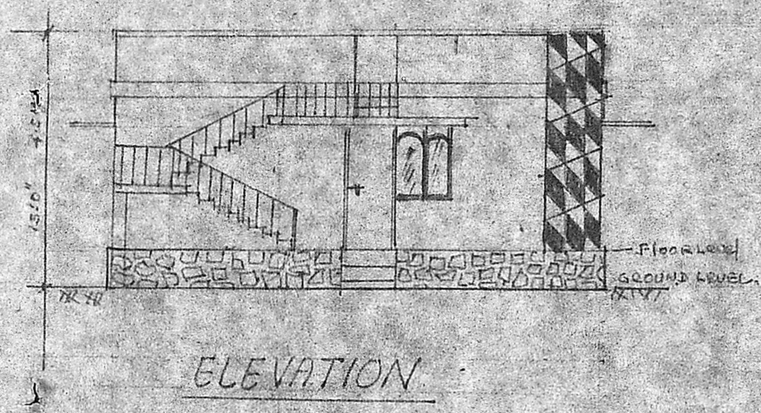

ELEVATION

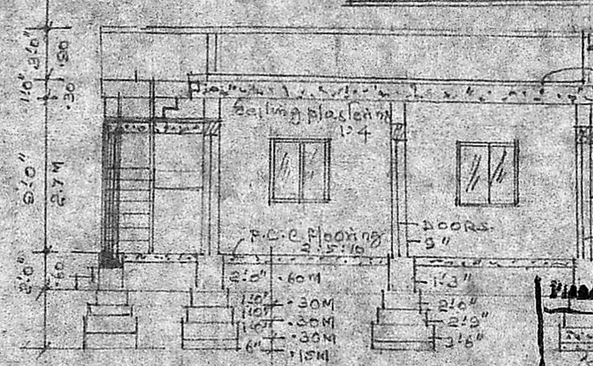

SECTION ON A-A

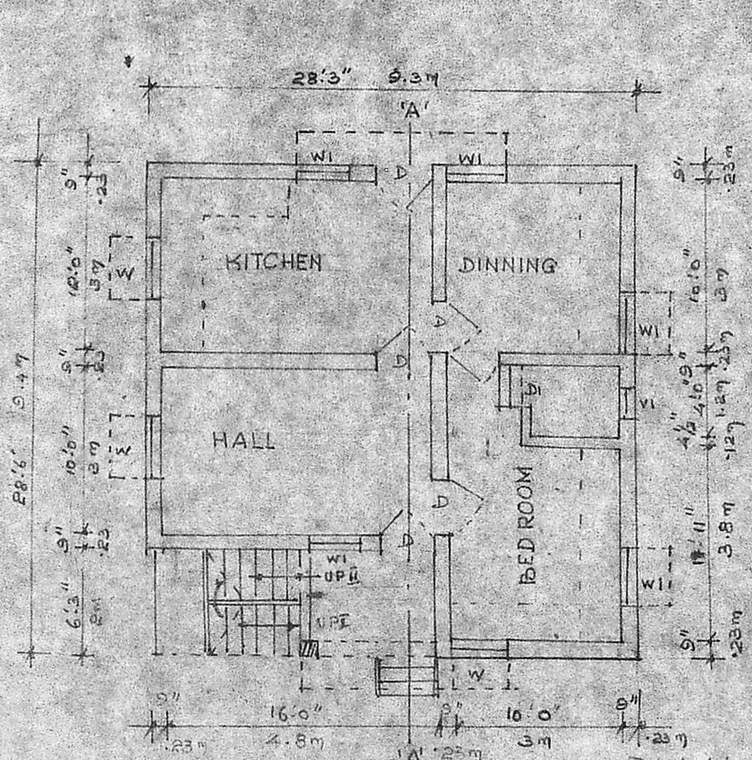

SCALE 1"=8'0" PLAN

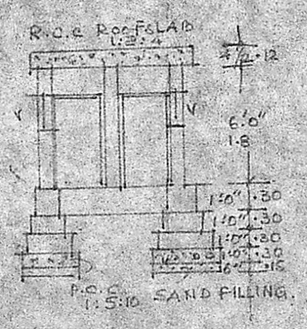

SEC, OF, TOI-BATH

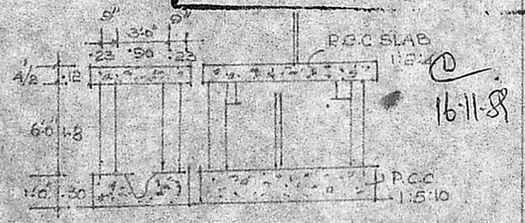

SEC, OF SEPTIC TANK

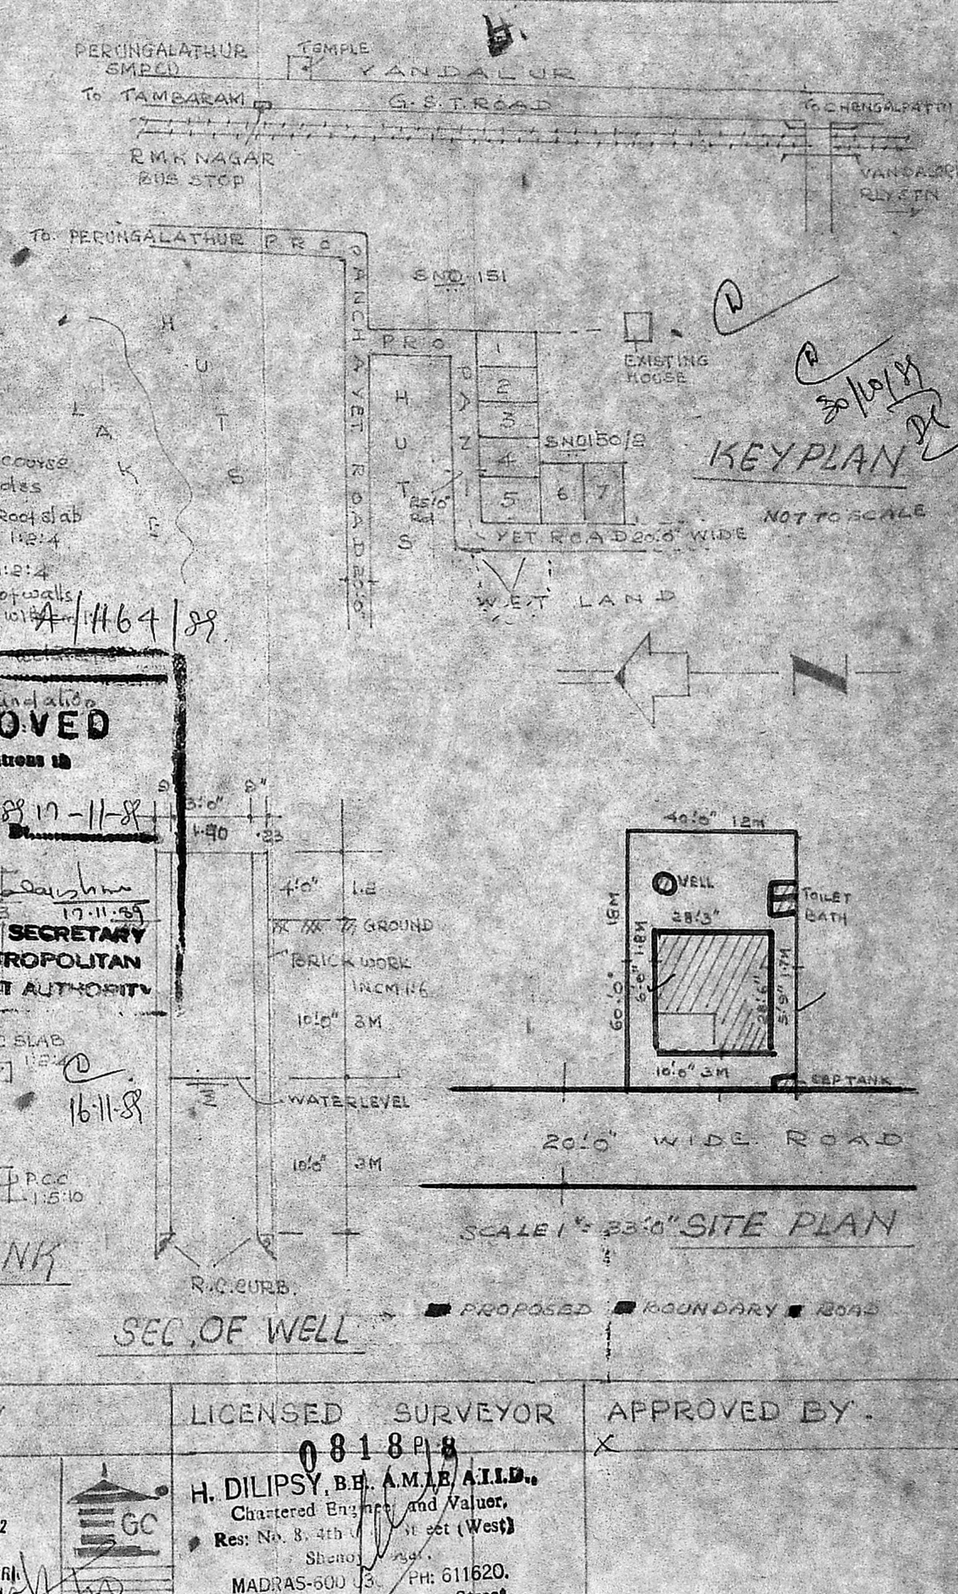

SEC, OF WELL

SCALE 1"=33'0" SITE PLAN

PROPOSED BOUNDARY ROAD

OWNERS SIGN	DRAWN BY	LICENSED SURVEYOR	APPROVED BY.
Mary Kutty Joseph	Geetha Constructio Licenced Surveyor No, 122 No- 80, G. S. T. ROAD, NANDIVARAM. GUDUVANCHERI. Major Panchayath-603 202	0818 P 8 H. DILIPSY, B.E. A.M.I.E. A.I.I.D., Chartered Engineer and Valuer, Res: No. 8, 4th [illegible] Street (West) Shenoy Nagar, MADRAS-600 [illegible]. PH: 611620. Off: No. 74 Ranganathan Street, T. NAGAR, MADRAS-17.	X

30 SEP 1988