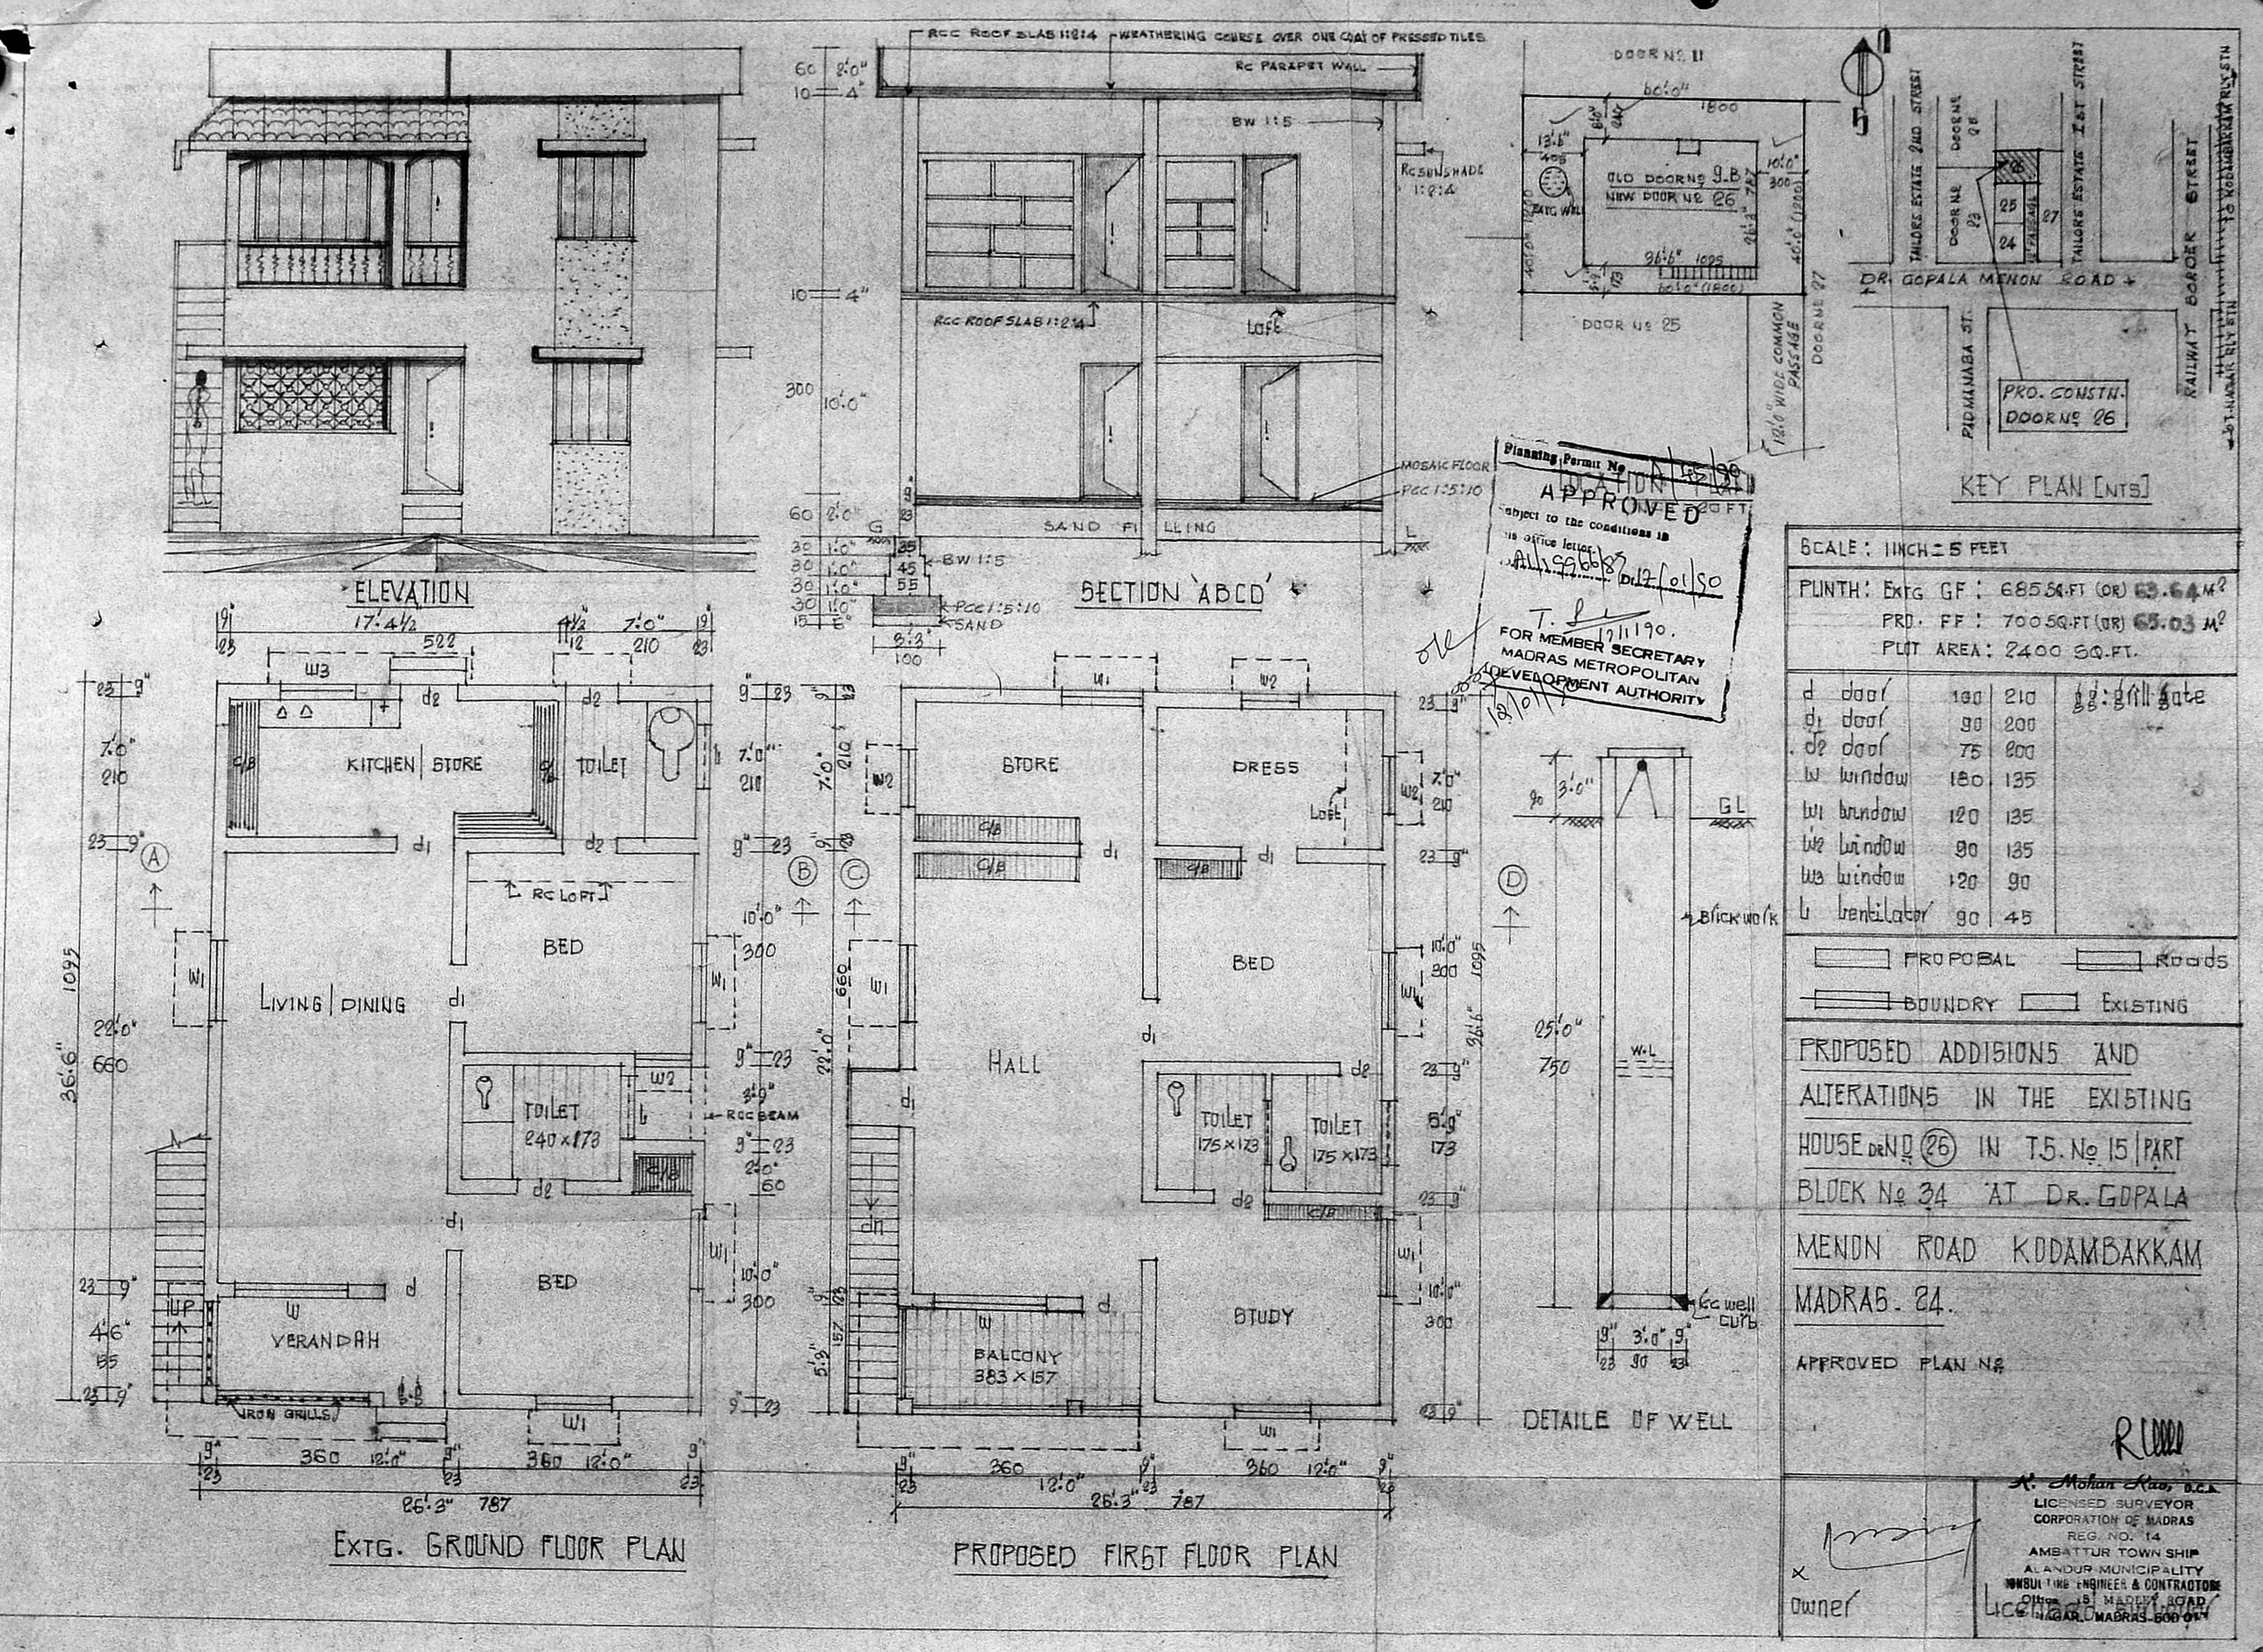
ELEVATION
SECTION 'ABCD'
RCC ROOF SLAB 1:2:4
WEATHERING COURSE OVER ONE COAT OF PRESSED TILES
RC PARAPET WALL
BW 1:5
RC SUNSHADE 1:2:4
RCC ROOF SLAB 1:2:4
Loft
MOSAIC FLOOR
PCC 1:5:10
SAND FILLING
SAND
DOOR No. 11
OLD DOOR No. 9-B
NEW DOOR No. 26
DOOR No. 25
DOOR No. 27
12'0" WIDE COMMON PASSAGE
TAILORS ESTATE 2ND STREET
TAILORS ESTATE 1ST STREET
DR. GOPALA MENON ROAD
PADMANABA ST.
RAILWAY BORDER STREET
PRO. CONSTN. DOOR No. 26
KEY PLAN [NTS]
Planning Permit No. 1/55/90
LOCATION PLAN
APPROVED
Subject to the conditions in this office letter
A1/99666/85 Dt. 12/01/90
FOR MEMBER SECRETARY
MADRAS METROPOLITAN DEVELOPMENT AUTHORITY
12/01/90
KITCHEN | STORE
TOILET
RC LOFT
BED
LIVING | DINING
TOILET 240 x 173
RCC BEAM
VERANDAH
IRON GRILLS
STORE
DRESS
HALL
TOILET 175 x 173
BALCONY 383 x 157
STUDY
DETAILE OF WELL
Brickwork
RC well curb
EXTG. GROUND FLOOR PLAN
PROPOSED FIRST FLOOR PLAN
SCALE: 1 INCH = 5 FEET
PLINTH: EXTG GF: 685 SQ.FT (OR) 63.64 M²
PRO. FF: 700 SQ.FT (OR) 65.03 M²
PLOT AREA: 2400 SQ.FT.
d door 100 210
d1 door 90 200
d2 door 75 200
w window 180 135
w1 window 120 135
w2 window 90 135
w3 window 120 90
b ventilator 90 45
gg: grill gate
PROPOSAL
Roads
BOUNDRY
EXISTING
PROPOSED ADDISIONS AND ALTERATIONS IN THE EXISTING HOUSE DR. No. 26 IN T.S. No. 15 | PART BLOCK No. 34 AT DR. GOPALA MENON ROAD KODAMBAKKAM MADRAS. 24.
APPROVED PLAN No.
K. Mohan Rao, D.C.A.
LICENSED SURVEYOR
CORPORATION OF MADRAS
REG. NO. 14
AMBATTUR TOWN SHIP
ALANDUR MUNICIPALITY
CONSULTING ENGINEER & CONTRACTOR
Office 15 MADLEY ROAD
NAGAR, MADRAS-600 017
Owner
Licensed Surveyor