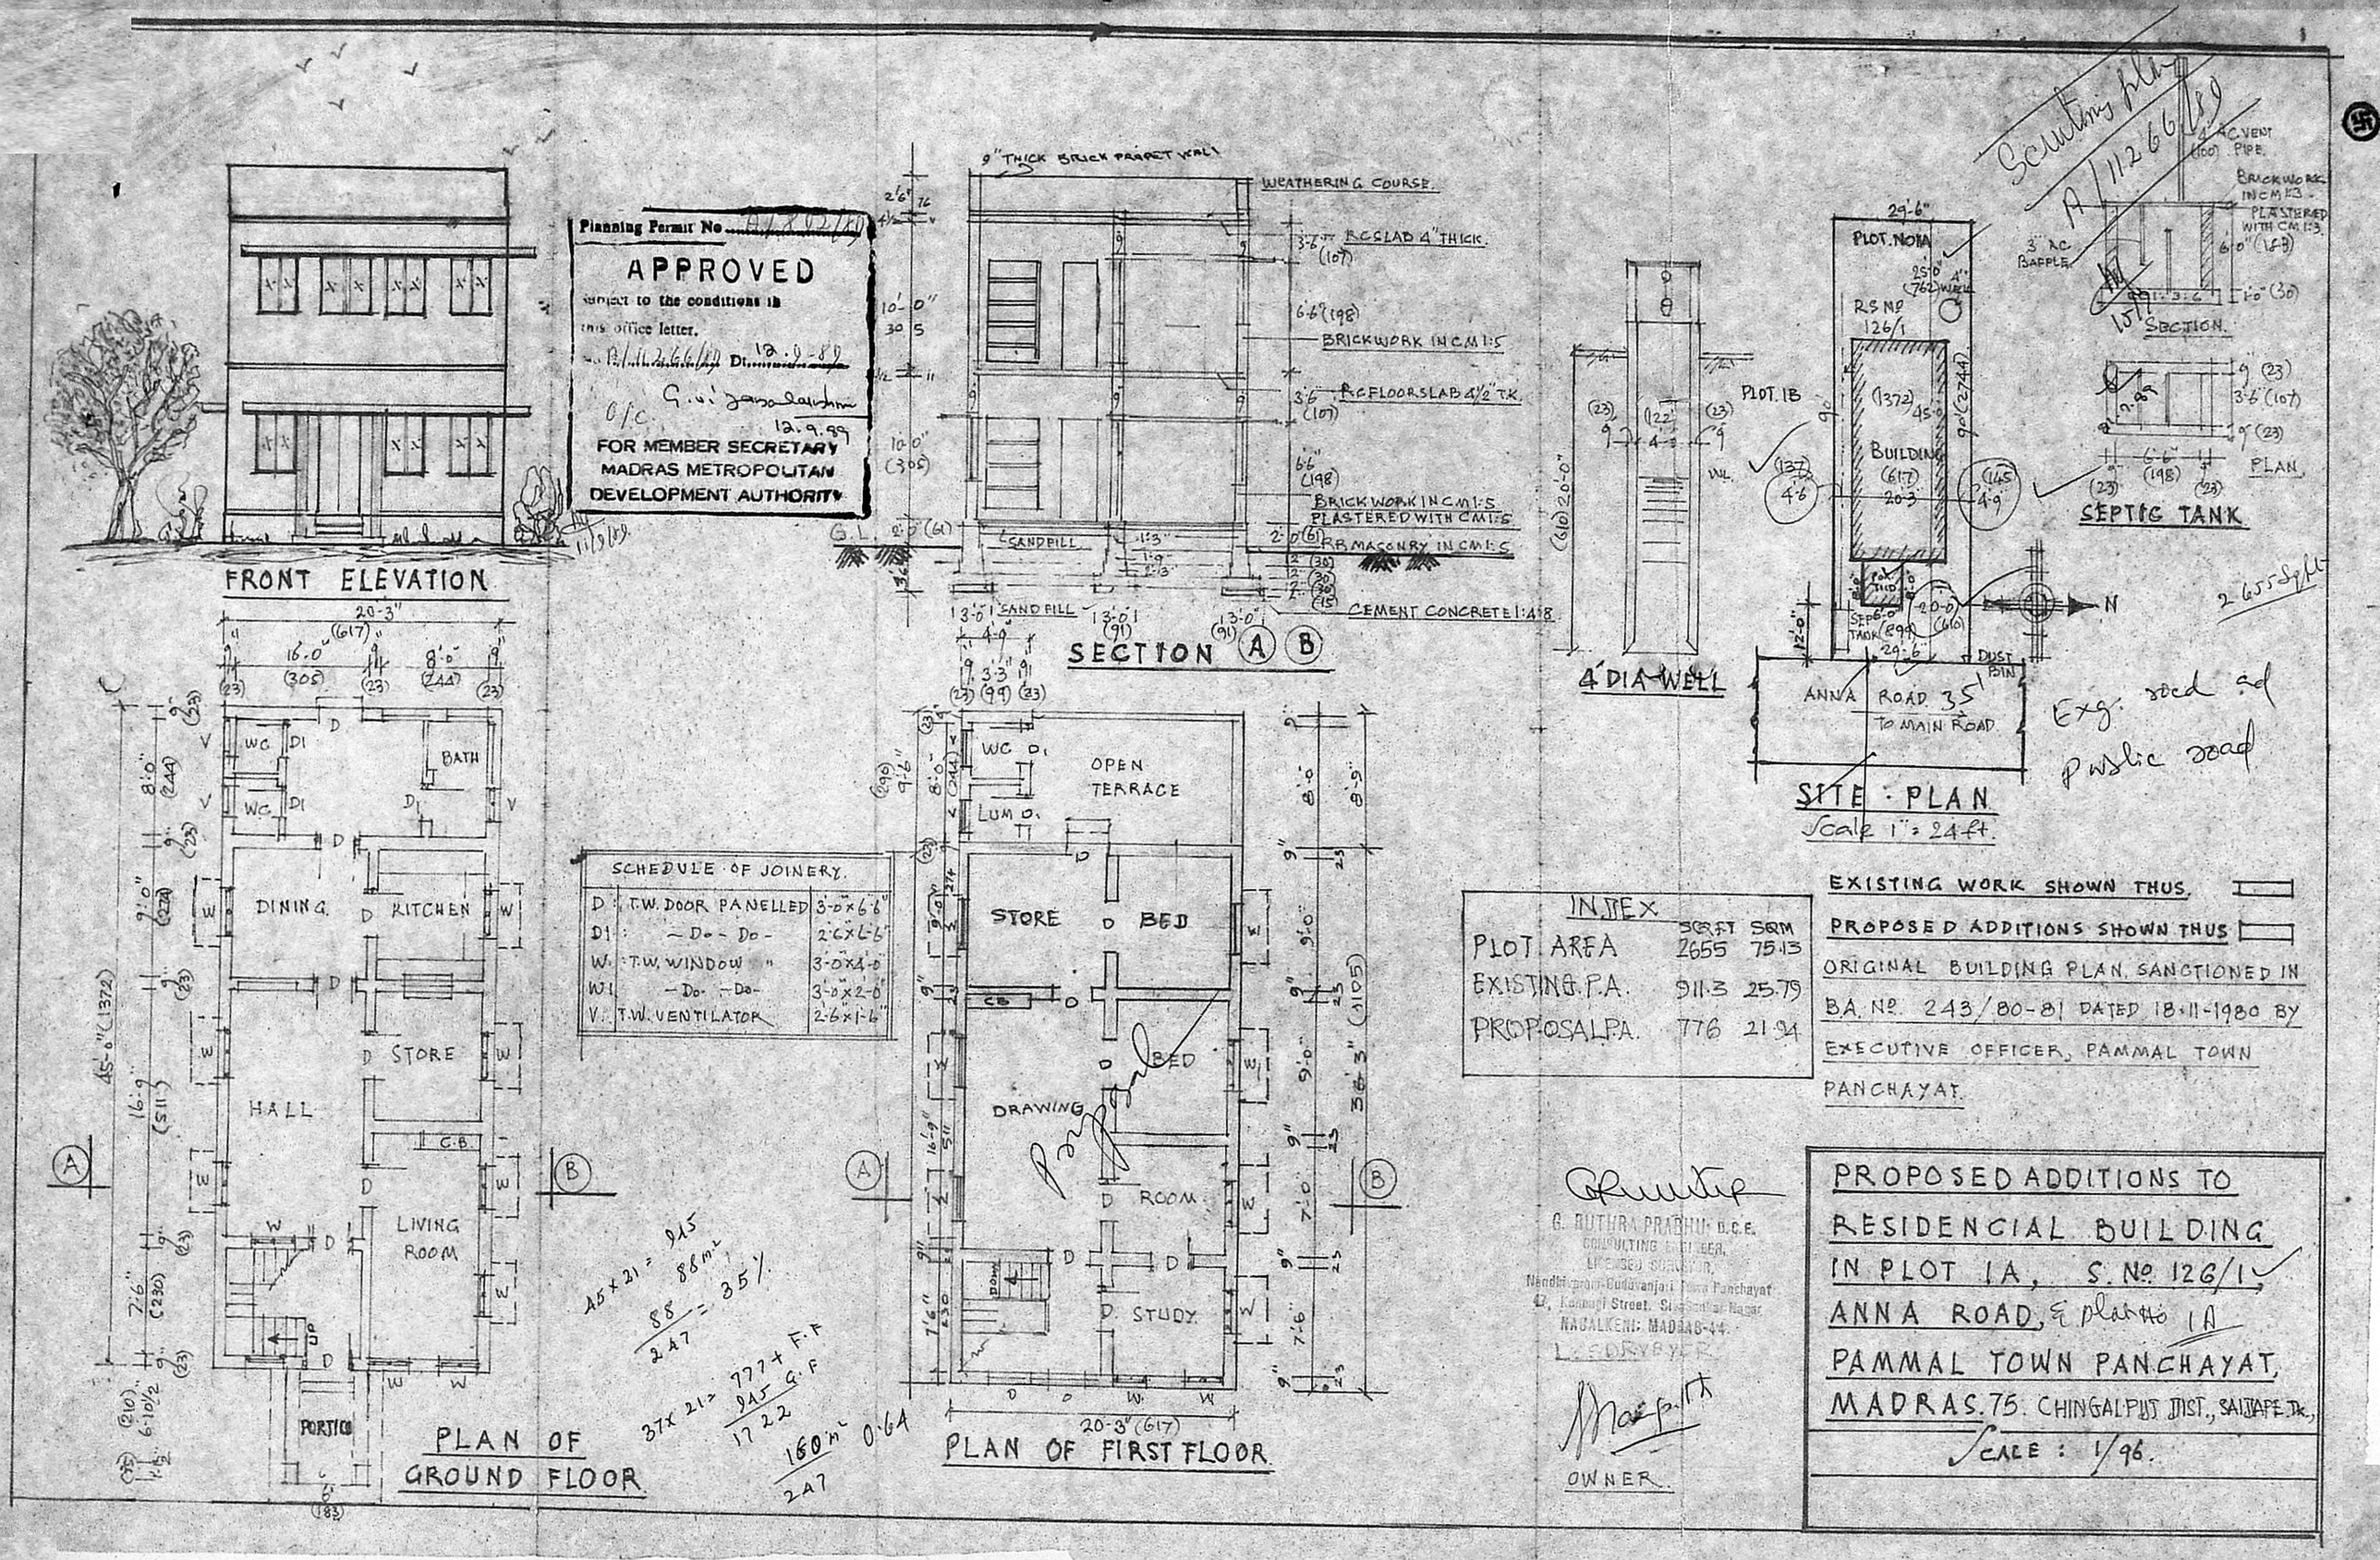

Planning Permit No. A/802/89
APPROVED
subject to the conditions in this office letter.
A/11266/89 Dt. 12.9.89
O/C G. Vijayalakshmi 12.9.89
FOR MEMBER SECRETARY
MADRAS METROPOLITAN DEVELOPMENT AUTHORITY
FRONT ELEVATION
9" THICK BRICK PARAPET WALL
WEATHERING COURSE
RCSLAB 4" THICK
BRICKWORK IN CM 1:5
RCFLOORSLAB 4½" T.K.
BRICKWORK IN CM 1:5 PLASTERED WITH CM 1:5
RR MASONRY IN CM 1:5
CEMENT CONCRETE 1:4:8
SANDFILL
SECTION A B
4' DIA WELL
PLOT. 1B
PLOT. NO 1A
RS No 126/1
BUILDING
SEPTIC TANK
ANNA ROAD 35' TO MAIN ROAD
DUST BIN
SITE PLAN
Scale 1" = 24 ft.
Exg. road and public road
Scrutiny plan A/11266/89
4" AC VENT PIPE
BRICKWORK IN CM 1:3 PLASTERED WITH CM 1:3
3" AC BAFFLE
SECTION
PLAN
SCHEDULE OF JOINERY
D T.W. DOOR PANELLED 3'-0"x6'-6"
D1 — Do — Do — 2'-6"x6'-6"
W T.W. WINDOW " 3'-0"x4'-0"
W1 — Do — Do — 3'-0"x2'-0"
V T.W. VENTILATOR 2'-6"x1'-6"
PLAN OF GROUND FLOOR
PLAN OF FIRST FLOOR
OPEN TERRACE
STORE
BED
DRAWING
ROOM
STUDY
DINING
KITCHEN
HALL
LIVING ROOM
PORTICO
45 x 21 = 945
88 m²
88/247 = 35%
37 x 21 = 777 + F.F
945 G.F
1722
160 m² 0.64
247
INDEX
SQ.FT SQM
PLOT AREA 2655 75.13
EXISTING P.A. 911.3 25.79
PROPOSAL P.A. 776 21.94
EXISTING WORK SHOWN THUS
PROPOSED ADDITIONS SHOWN THUS
ORIGINAL BUILDING PLAN SANCTIONED IN B.A. No. 243/80-81 DATED 18-11-1980 BY EXECUTIVE OFFICER, PAMMAL TOWN PANCHAYAT.
G. RUTHRA PRABHU, D.C.E.
CONSULTING ENGINEER,
LICENSED SURVEYOR,
Nandhivaram-Guduvanjeri Town Panchayat
47, Kannagi Street, Siva Sankar Nagar
NAGALKENI, MADRAS-44.
OWNER
PROPOSED ADDITIONS TO RESIDENCIAL BUILDING IN PLOT 1A, S. No. 126/1, ANNA ROAD, & plot No 1A
PAMMAL TOWN PANCHAYAT, MADRAS. 75. CHINGALPUT DIST., SAIDAPET Tk.,
SCALE : 1/96.