A/12-66/88

PLAN SHOWING THE PROPOSED CONSTRUCTION OF A HOUSE AT THE PLOT IN S.NO:8 PERUNGALATHUR VILLAGE (NO:167) CHINGLEPUT DISTRICT OWNED BY THIRU M.K.THIRUNAVUKKARASU.

Planning Permit No.
APPROVED
Subject to the conditions in this office letter.
No. A/144-11/89 Dt. 29-11-89
FOR MEMBER SECRETARY
MADRAS METROPOLITAN DEVELOPMENT AUTHORITY

29.11.89

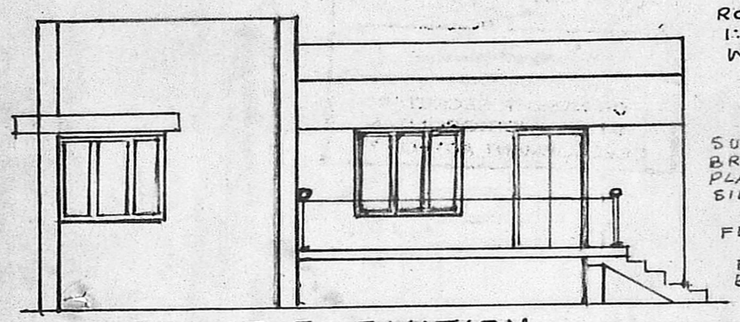

FRONT ELEVATION

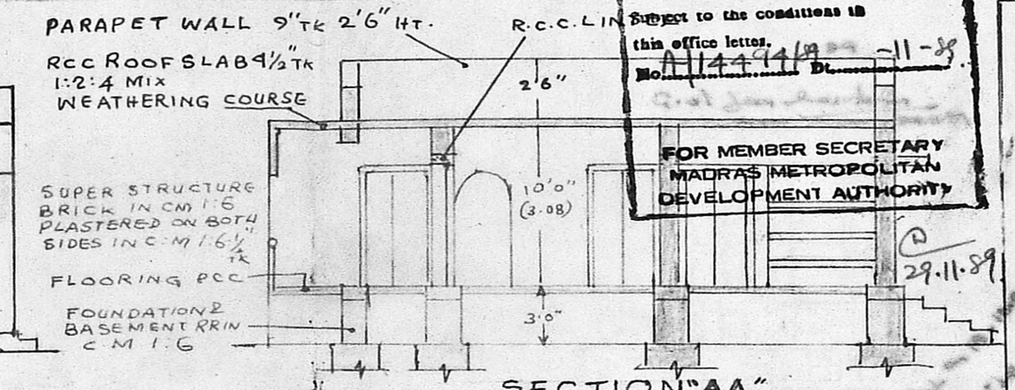

SECTION "AA"

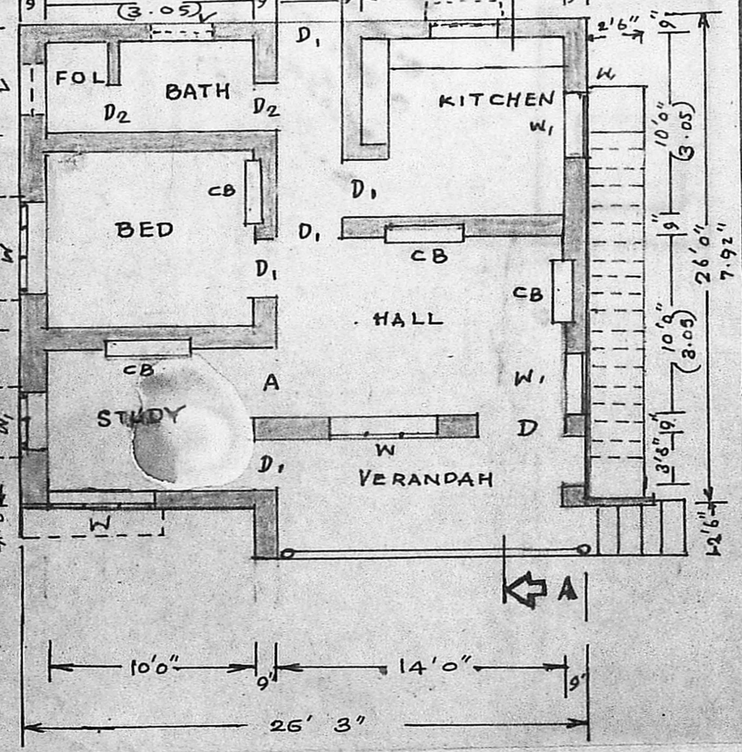

PLAN
SCALE 1" = 6'

JOINERY DETAILS:

		mm
D1 DOOR	3'6" x 6'6"	[1.07 x 1.98]
D2 DOOR	3'3" x 6'6"	[1.0 x 1.98]
D3 DOOR	2'6" x 6'6"	[0.76 x 1.98]
W WINDOW	5'0" x 4'6"	[1.52 x 1.39]
W1 WINDOW	3'3" x 4'6"	(1.0 x 1.39)

A. ARCHED OPENING
V. VENTILATOR 3'0" x 2'0"
"CB" CUP BOARD. 4'x3'
STAIRCASE: RISE 0'6" TREAD 1'0"
TOTAL PLOT AREA: 2620 SQ.FT (243.6 m²)
PROP. BUILDING AREA: 682.5" (63.47 m²)
OPEN SPACE: 1937.5 SFT. (180.19 m²)

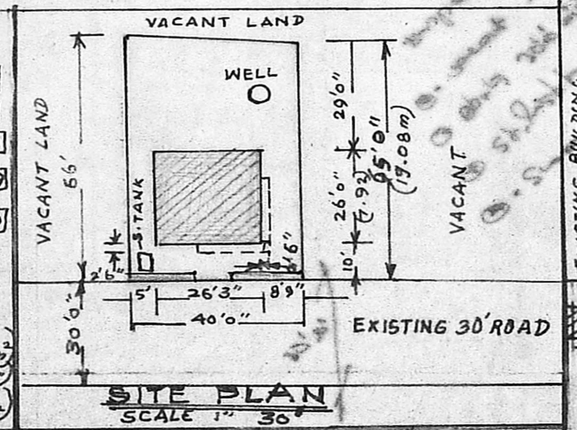

SITE PLAN
SCALE 1" = 30'

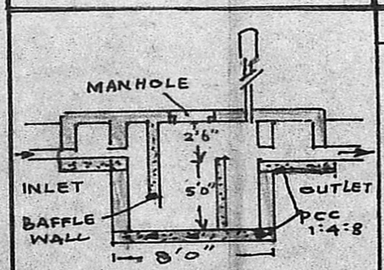

DETAILS OF SEPTIC TANK (SECTION)

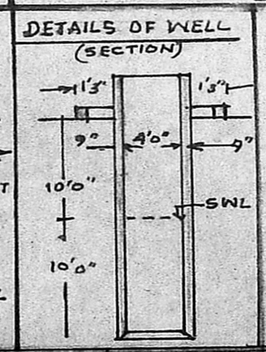

DETAILS OF WELL (SECTION)

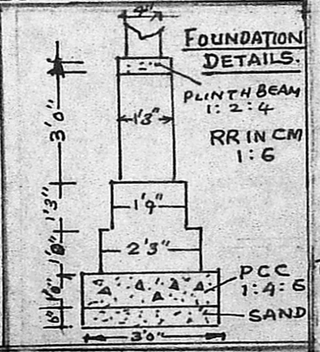

(M.K.THIRUNAVUKKARASU)

SIGNATURE OF THE OWNER

SIGNATURE OF LICENCED SURVEYOR

TOPO PLAN

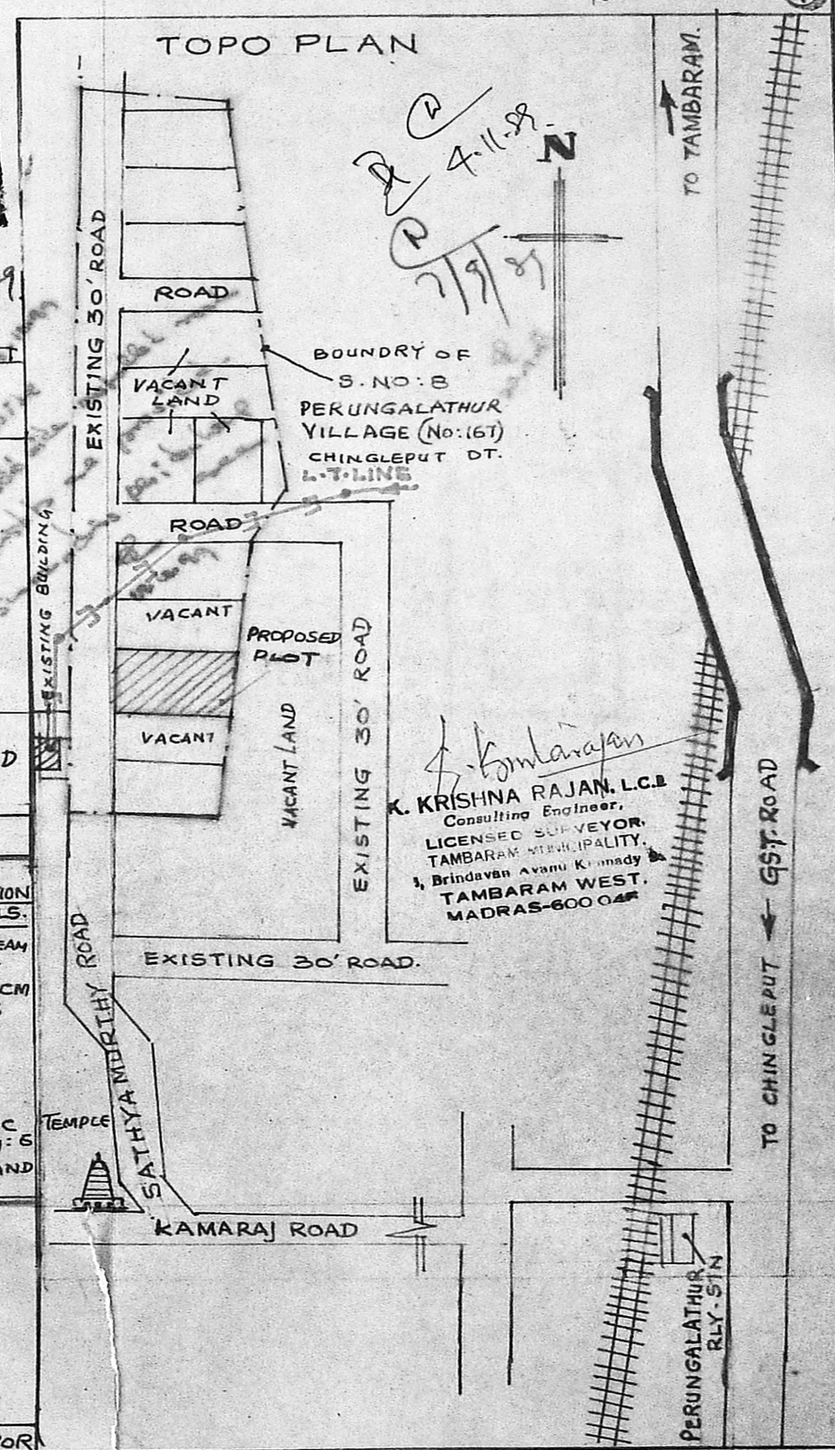

K. KRISHNA RAJAN, L.C.E.
Consulting Engineer,
LICENSED SURVEYOR,
TAMBARAM MUNICIPALITY.
1, Brindavan Avanu Krumady
TAMBARAM WEST,
MADRAS-600 045