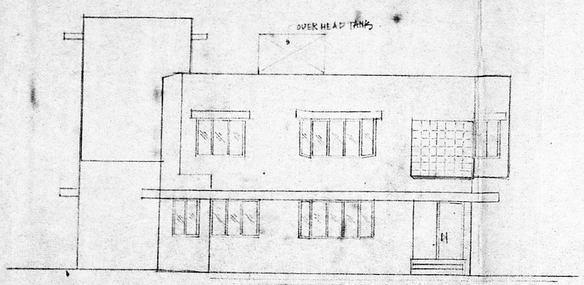

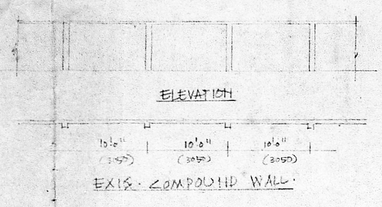

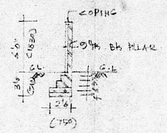

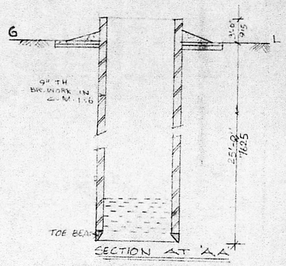

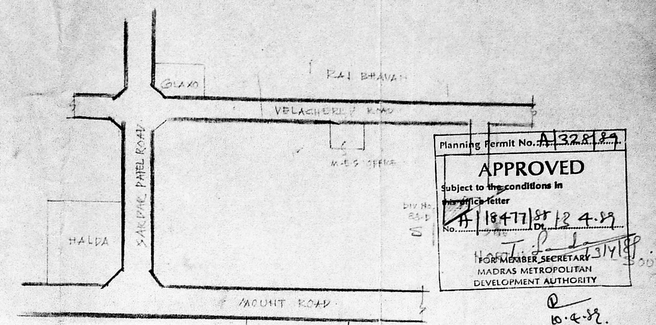

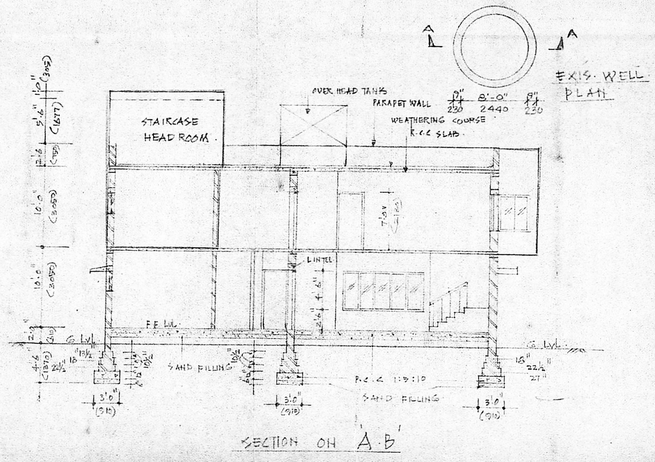

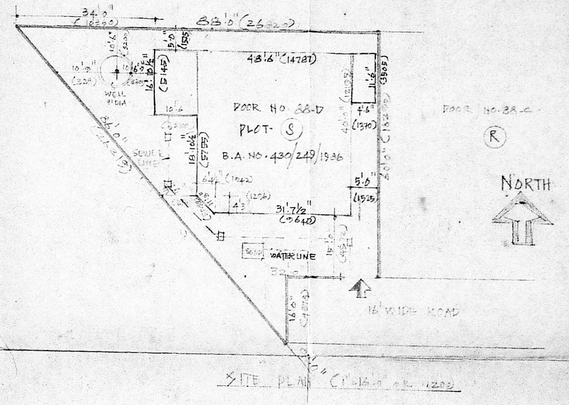

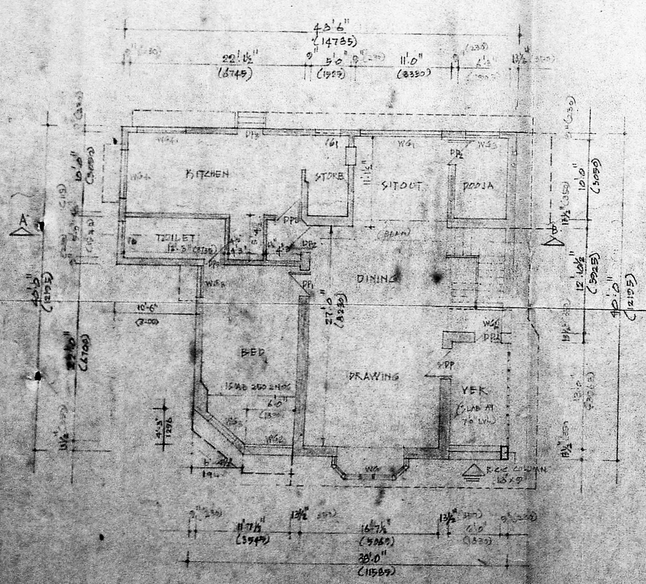

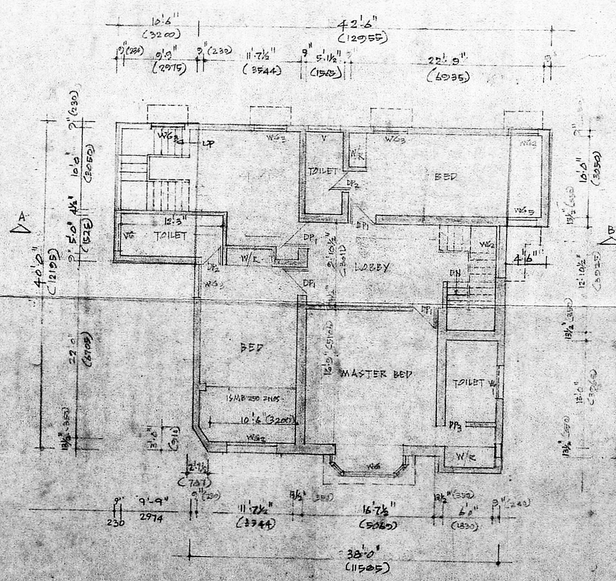

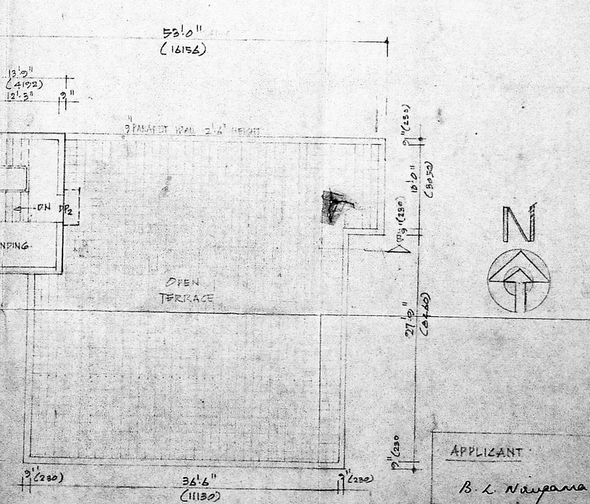

SCHEDULE OF JOINERY

TYPE	FEET	METRIC	DESCRIPTION
D	3'0" x 7'0"	915 x 2135	TEAK WOOD & PUSH DOOR
D	2'6" x 7'0"	760 x 2135	DO PANELLED DOOR
D	2'0" x 7'0"	610 x 2135	DO " "
D	2'6" x 6'6"	760 x 1980	DO " "
W	4'0" x 4'6"	1220 x 1370	T.W. FRAMED & GLAZED WINDOW
W	3'0" x 3'6"	915 x 1065	DO " "
W	2'6" x 4'6"	760 x 1370	DO " "
W	2'6" x 3'6"	760 x 1065	DO " "
VG	4'0" x 2'0"	1220 x 610	T.W. FRAMED GLAZED VENTILATOR
VG	3'0" x 2'0"	915 x 610	DO " "

A.P.

D.P.C.

AREA STATEMENT

	Sq.Ft.	Sq.M.
PLOT AREA:	3750	348.38
EXIST. G. FLOOR.	1506.45	140.00
ADDITION IN G. FLOOR (PART OF KITCHEN & TOILET)	177.18	16.47
EXIST. F. FLOOR	1516.97	140.89
ADDITION IN F. FLOOR (PART OF BED ROOM & TOILET) & STAIRCASE	230.21	21.43
	3430.31	318.79
PRO. STAIRCASE HEAD ROOM	252.03	23.56

SPECIFICATION

FOUNDATION: 12" (300) TH P.C.C. (1:5:10) OVER 4" (150) TH SAND FILLING.

BASEMENT: BRICK MASONRY IN C.M. (1:6)

SUPERSTRUCTURE: BRICK WORK IN C.M. (1:6) AND PLASTERED IN C.M. (1:6) ½" TH

ROOF: R.C.C. SLAB (1:2:4)

FLOORING: ½" (12) GRANOLITHIC FLOOR FINISH OVER 4" (100) TH P.C.C. (1:5:10) OVER 6" (150) TH SAND FILLING.

WEATHERING COURSE: TWO COURSES OF FLAT TILES SET IN C.M. (1:3) OVER BRICK JELLI IN LIME CONCRETE (1:2:4) LAID TO SLOPE

PREVIOUS SANCTIONED B.A. NO. 430/249/1936.

REFERENCE:

PROPOSED WORKS SHOWN THUS

EXISTING ROAD SHOWN THUS

BOUNDARY LINE SHOWN THUS

WATER LINE SHOWN THUS

SEWER LINE SHOWN THUS

JOB NO: RB 242	SCALE: 1" = 8'-0" or 1:100
DRG NO: 29	DRAWN: AVR
DATE: 30.6.89	CHECKED:

DEVIATON TO THE EXISTING RESIDENTIAL BUNGALOW IN PLOT NO. 5 DOOR NO. 88-D VELACHERY ROAD MADRAS-32.

DIVISION NO. 147, T.S. NO. 16 PART OLD PATTA & NEW PATTA 207 BLOCK-3 PAIMASH NO. 185/1 ADYAR VILLAGE.

PLAN SECTION ELEVATION SITE PLAN & KEY PLAN

RAJA SINGH & BELLIAPPA CONSULTING ENGINEERS
20/21 CASA MAJOR ROAD EGMORE MADRAS-8

B.B. BELLIAPPA
B.E.(M) FIE (INDIA) M.I.STRUCT.E
C.E.I.E. M.I.A.E.(INDIA) M.I.E.(INDIA)
L.L.C.P.(LONDON)
REGISTERED SUPERVISING ENGINEER

APPLICANT

B. L. Nirupama