20192/89.

Planning Permit No. A/457/90

APPROVED

SUBJECT TO THE CONDITIONS IN THIS OFFICE LETTER.

No. A/20192/89 Date: 17-4-90

FOR MEMBER SECRETARY
MADRAS METROPOLITAN DEVELOPMENT AUTHORITY
MADRAS - 600 008.

A 16-4-90

O.H.T. SCIENTIFICALLY CLOSED 4'X4'X4'6' (1.22X1.22X1.45)

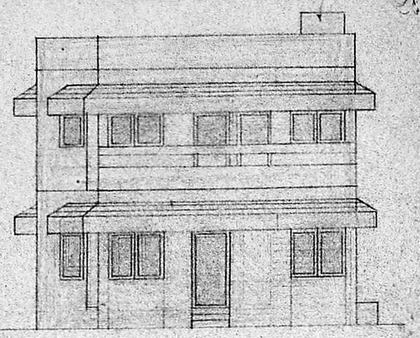

ELEVATION

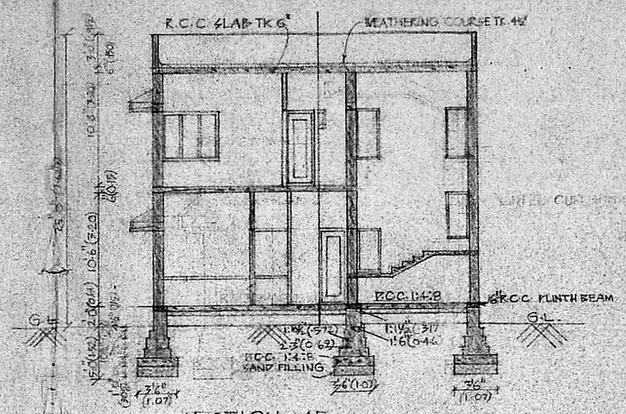


SECTION AB

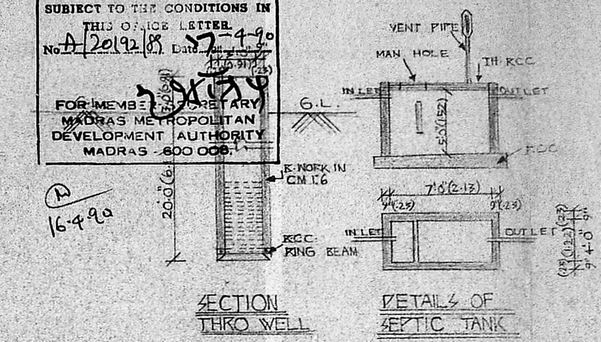


SECTION THRO WELL

DETAILS OF SEPTIC TANK

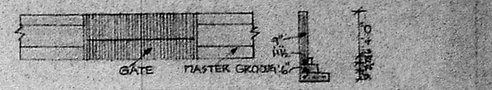


COMPOUND WALL

Vacant road formed street lights provided

## SPECIFICATION

1. R.R. WORK IN C.M 1:5
2. R.C.C. WORK IN 1:2:4
3. PLASTERING IN C.M 1:5
4. PAINTING - CEMENT ENAMEL
5. JOINERY - TEAK
6. FLOORING - MOSAIC

## SCHEDULE OF JOINERY

| | | | |
|---|---|---|---|
| D | DOOR | 3'6" X 7'0" | 1.09 X 2.14 |
| D1 | DOOR | 3'0" X 7'0" | .92 X 2.14 |
| D2 | DOOR | 2'6" X 7'0" | .76 X 2.14 |
| W | WINDOW | 5'0" X 4'0" | 1.52 X 1.22 |
| W1 | WINDOW | 3'0" X 4'0" | .92 X 1.22 |
| V | VENTILATOR | 2'0" X 3'0" | .61 X .92 |
| V1 | WINDOW | 3'0" X 2'0" | .92 X .61 |

PROPOSALS SHOWN THUS

BOUNDARY LINE SHOWN THUS

ROADS SHOWN THUS

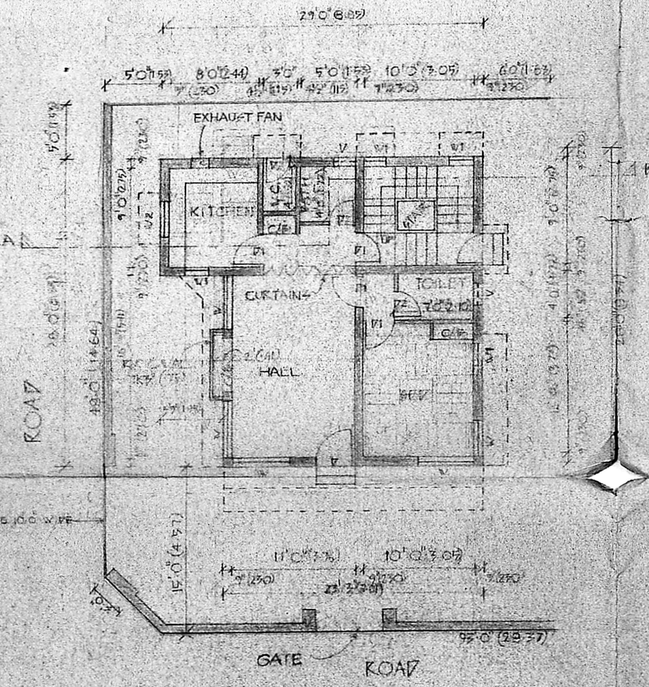


GROUND FLOOR PLAN

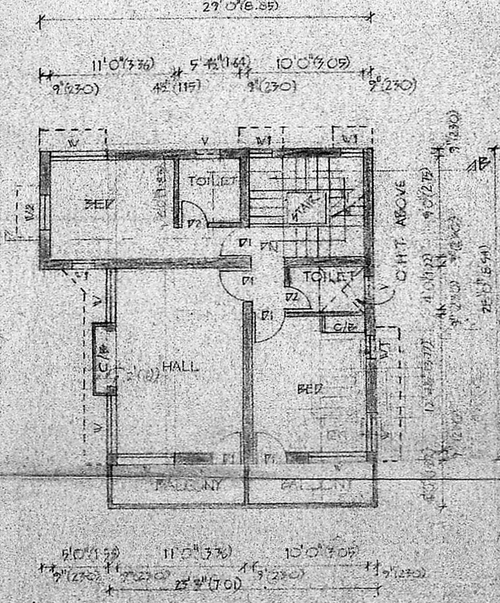


FIRST FLOOR PLAN

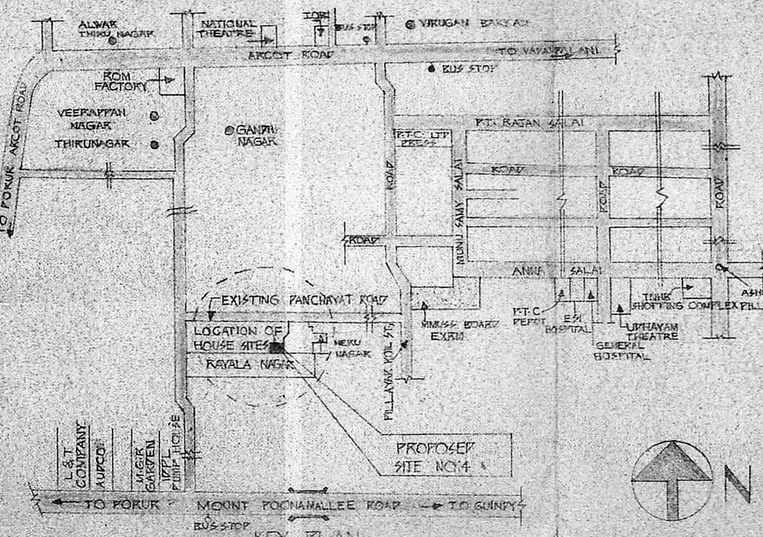


KEY PLAN
NOT TO SCALE

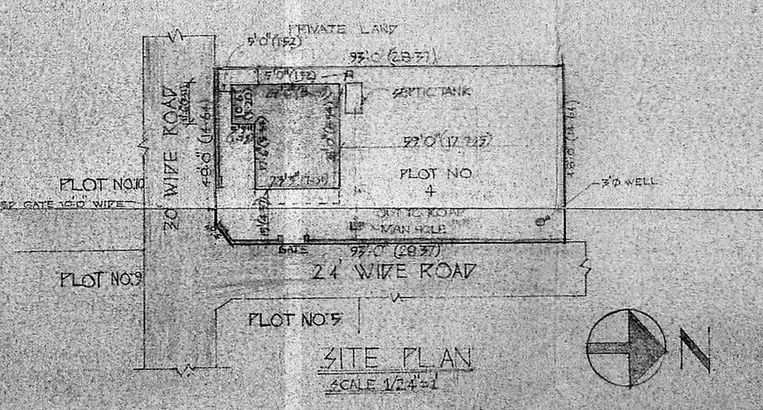


SITE PLAN
SCALE 1/24"=1

PROPOSED RESIDENTIAL BUILDING IN PLOT NO:4. S.NO:45/5 P.T. & 57/4 PT. AT CHITAMBARAM COLONY, RAMAPURAM VILLAGE, SAIDAPET TALUK, CHINGLEPUT DISTRICT, VILLAGE NO: 102.

OWNER: V. Sasikumar

| | |
|---|---|
| SCALE | : 1/8"=1', 1/24"=1' N.T.S. (1:100) |
| DATE | : 13-7-'89 |
| DRAWN | : V. SHANKAR |
| LICENESED SURVEYOR: | R. Mohan Rao, B.E. LICENSED SURVEYOR Corporation of Madras REG. No: 14 AMBATTUR TOWNSHIP ALANDUR MUNICIPALITY Consulting Engineer & Co... Office: 16, M... Rd. T. NAGAR, MADRAS-600 017 Phone: 440782 |