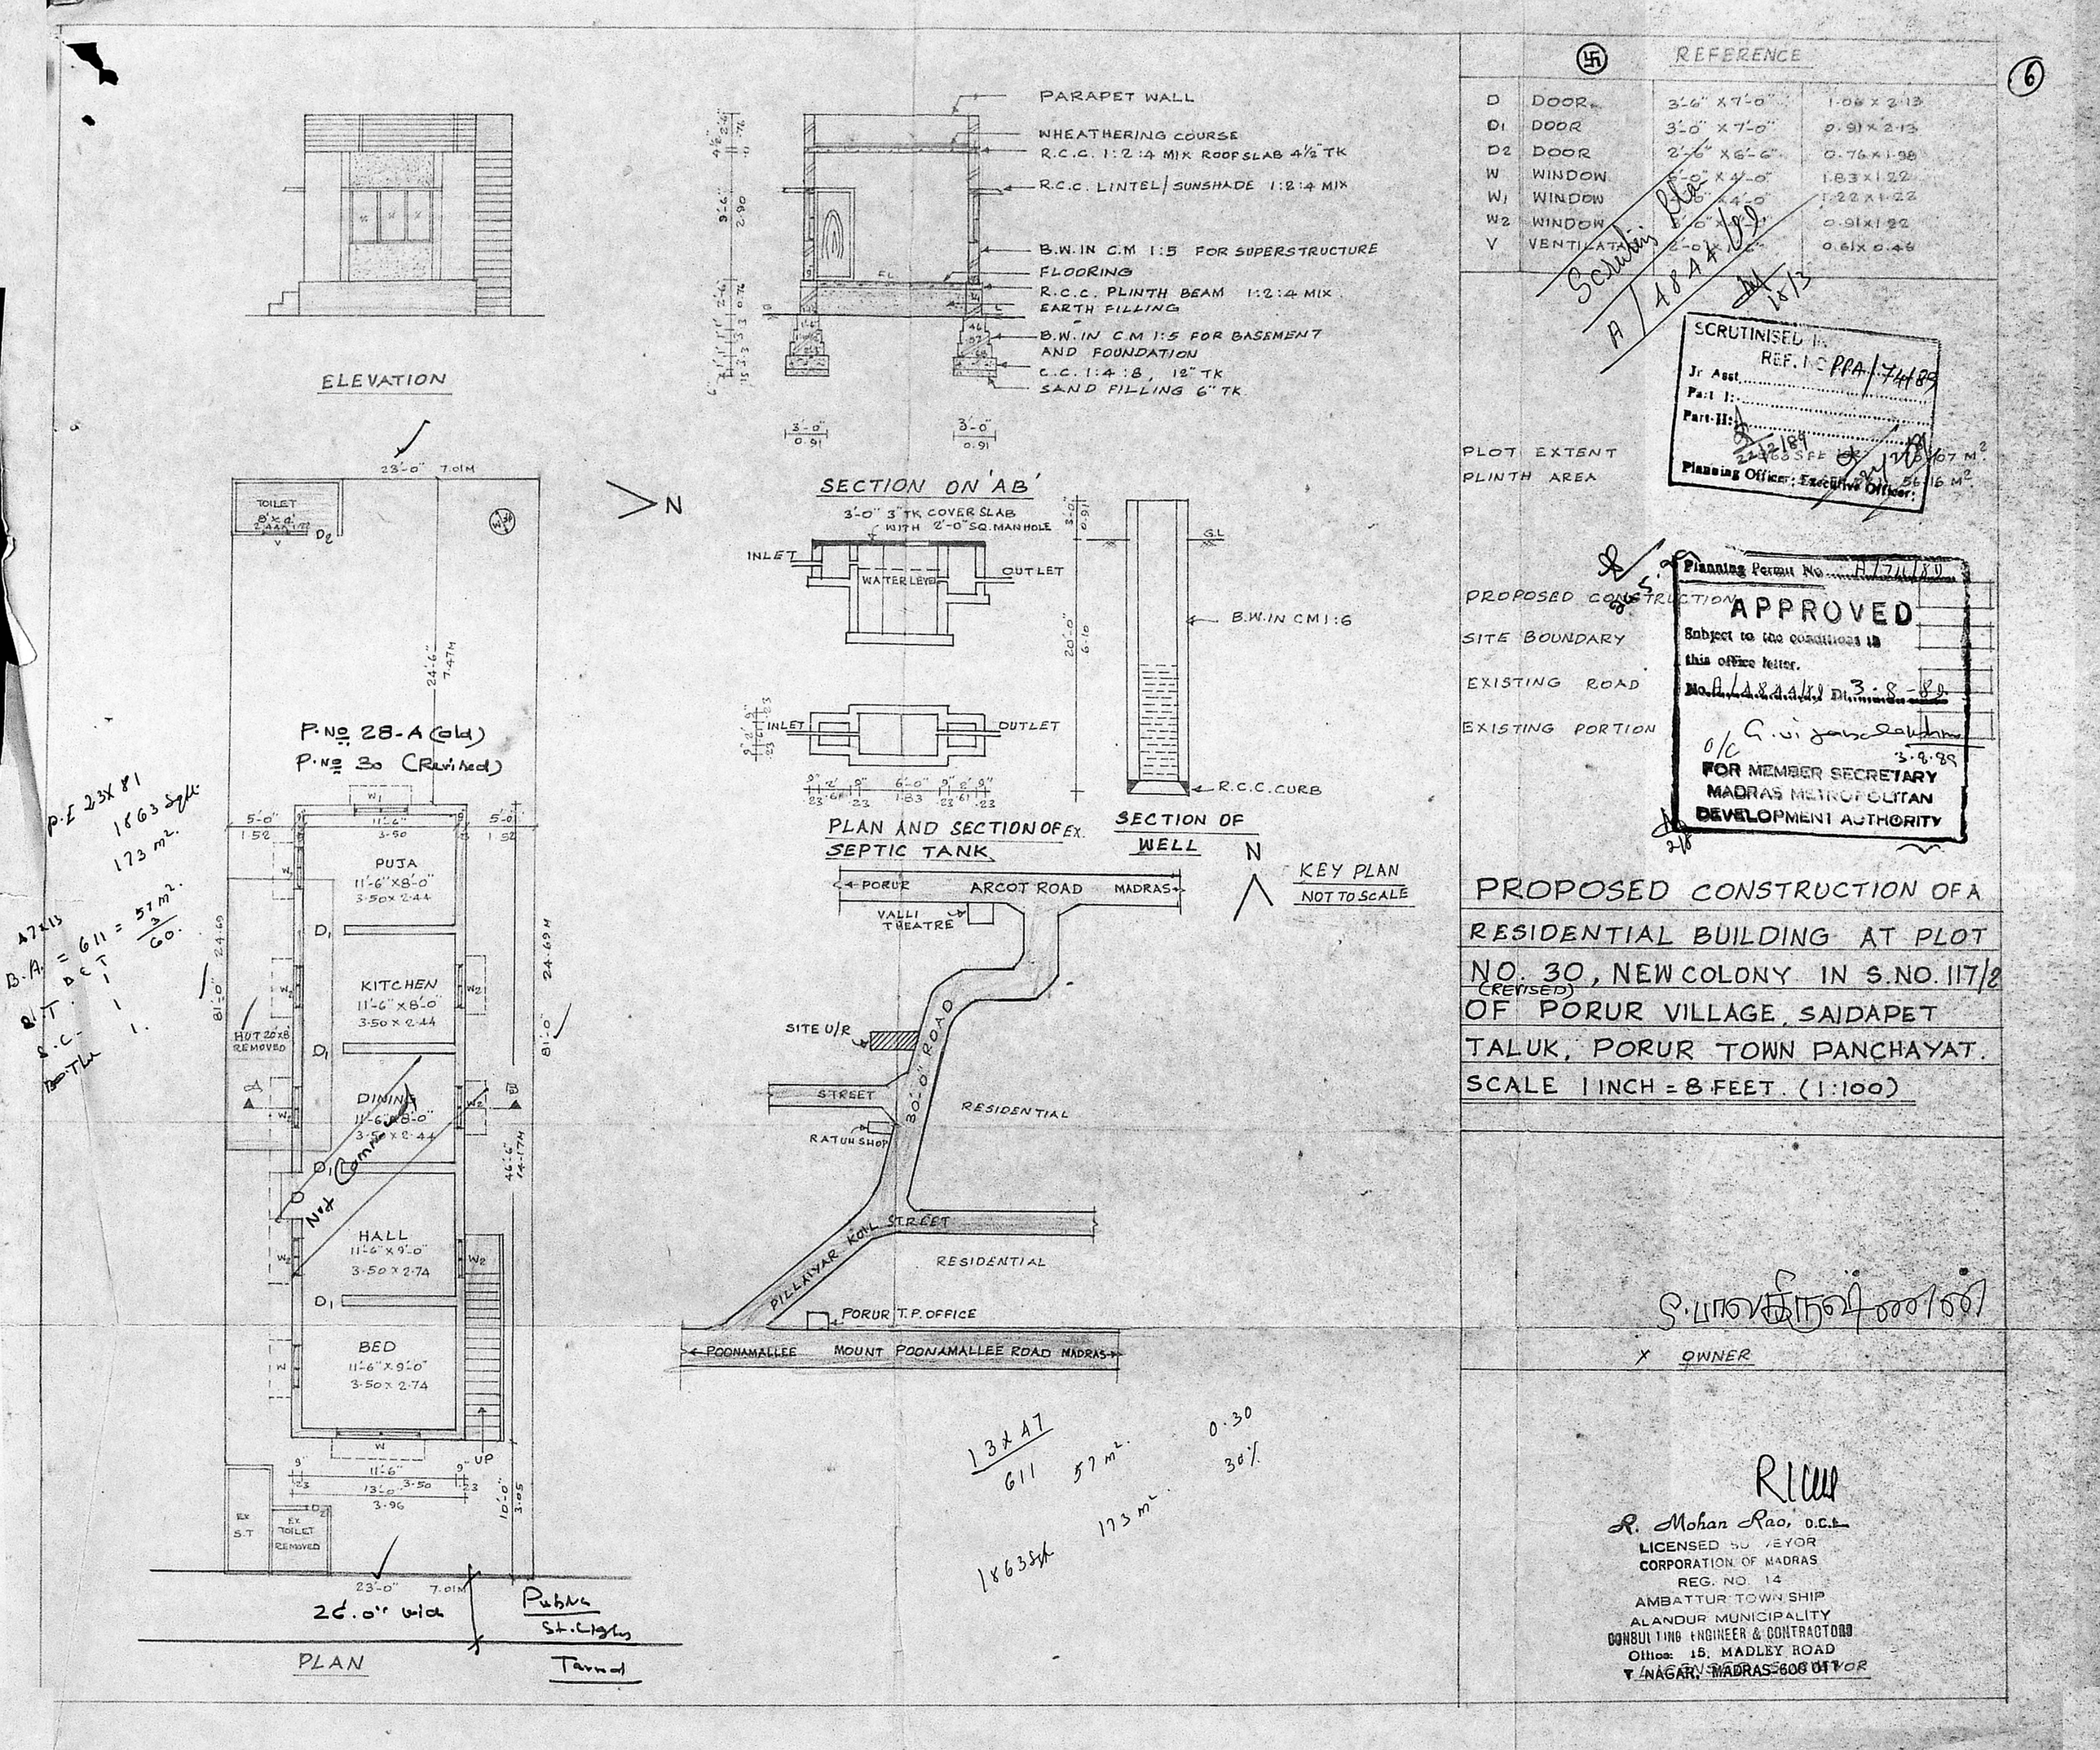

REFERENCE

D	DOOR	3'-6" x 7'-0"	1.06 x 2.13
D1	DOOR	3'-0" x 7'-0"	0.91 x 2.13
D2	DOOR	2'-6" x 6'-6"	0.76 x 1.98
W	WINDOW	6'-0" x 4'-0"	1.83 x 1.22
W1	WINDOW	4'-0" x 4'-0"	1.22 x 1.22
W2	WINDOW	3'-0" x 4'-0"	0.91 x 1.22
V	VENTILATOR	2'-0" x 1'-6"	0.61 x 0.46

Scrutiny Plan A/4844/89 18/3

SCRUTINISED IN REF. NO PPA/74/89
Jr Asst.
Part I:
Part II:
22/2/89
Planning Officer; Executive Officer;

PLOT EXTENT
PLINTH AREA

PROPOSED CONSTRUCTION
SITE BOUNDARY
EXISTING ROAD
EXISTING PORTION

Planning Permit No. A/74/89
APPROVED
Subject to the conditions in this office letter.
No. A/4844/89 Dt. 3-8-89
O/C G. Vijayalakshmi 3.8.89
FOR MEMBER SECRETARY
MADRAS METROPOLITAN DEVELOPMENT AUTHORITY

PROPOSED CONSTRUCTION OF A RESIDENTIAL BUILDING AT PLOT NO. 30 (REVISED), NEW COLONY IN S.NO. 117/2 OF PORUR VILLAGE, SAIDAPET TALUK, PORUR TOWN PANCHAYAT.
SCALE 1 INCH = 8 FEET. (1:100)

X OWNER

R. Mohan Rao, D.C.E.
LICENSED SURVEYOR
CORPORATION OF MADRAS
REG. NO. 14
AMBATTUR TOWN SHIP
ALANDUR MUNICIPALITY
CONSULTING ENGINEER & CONTRACTORS
Office: 15, MADLEY ROAD
T. NAGAR, MADRAS-600 017