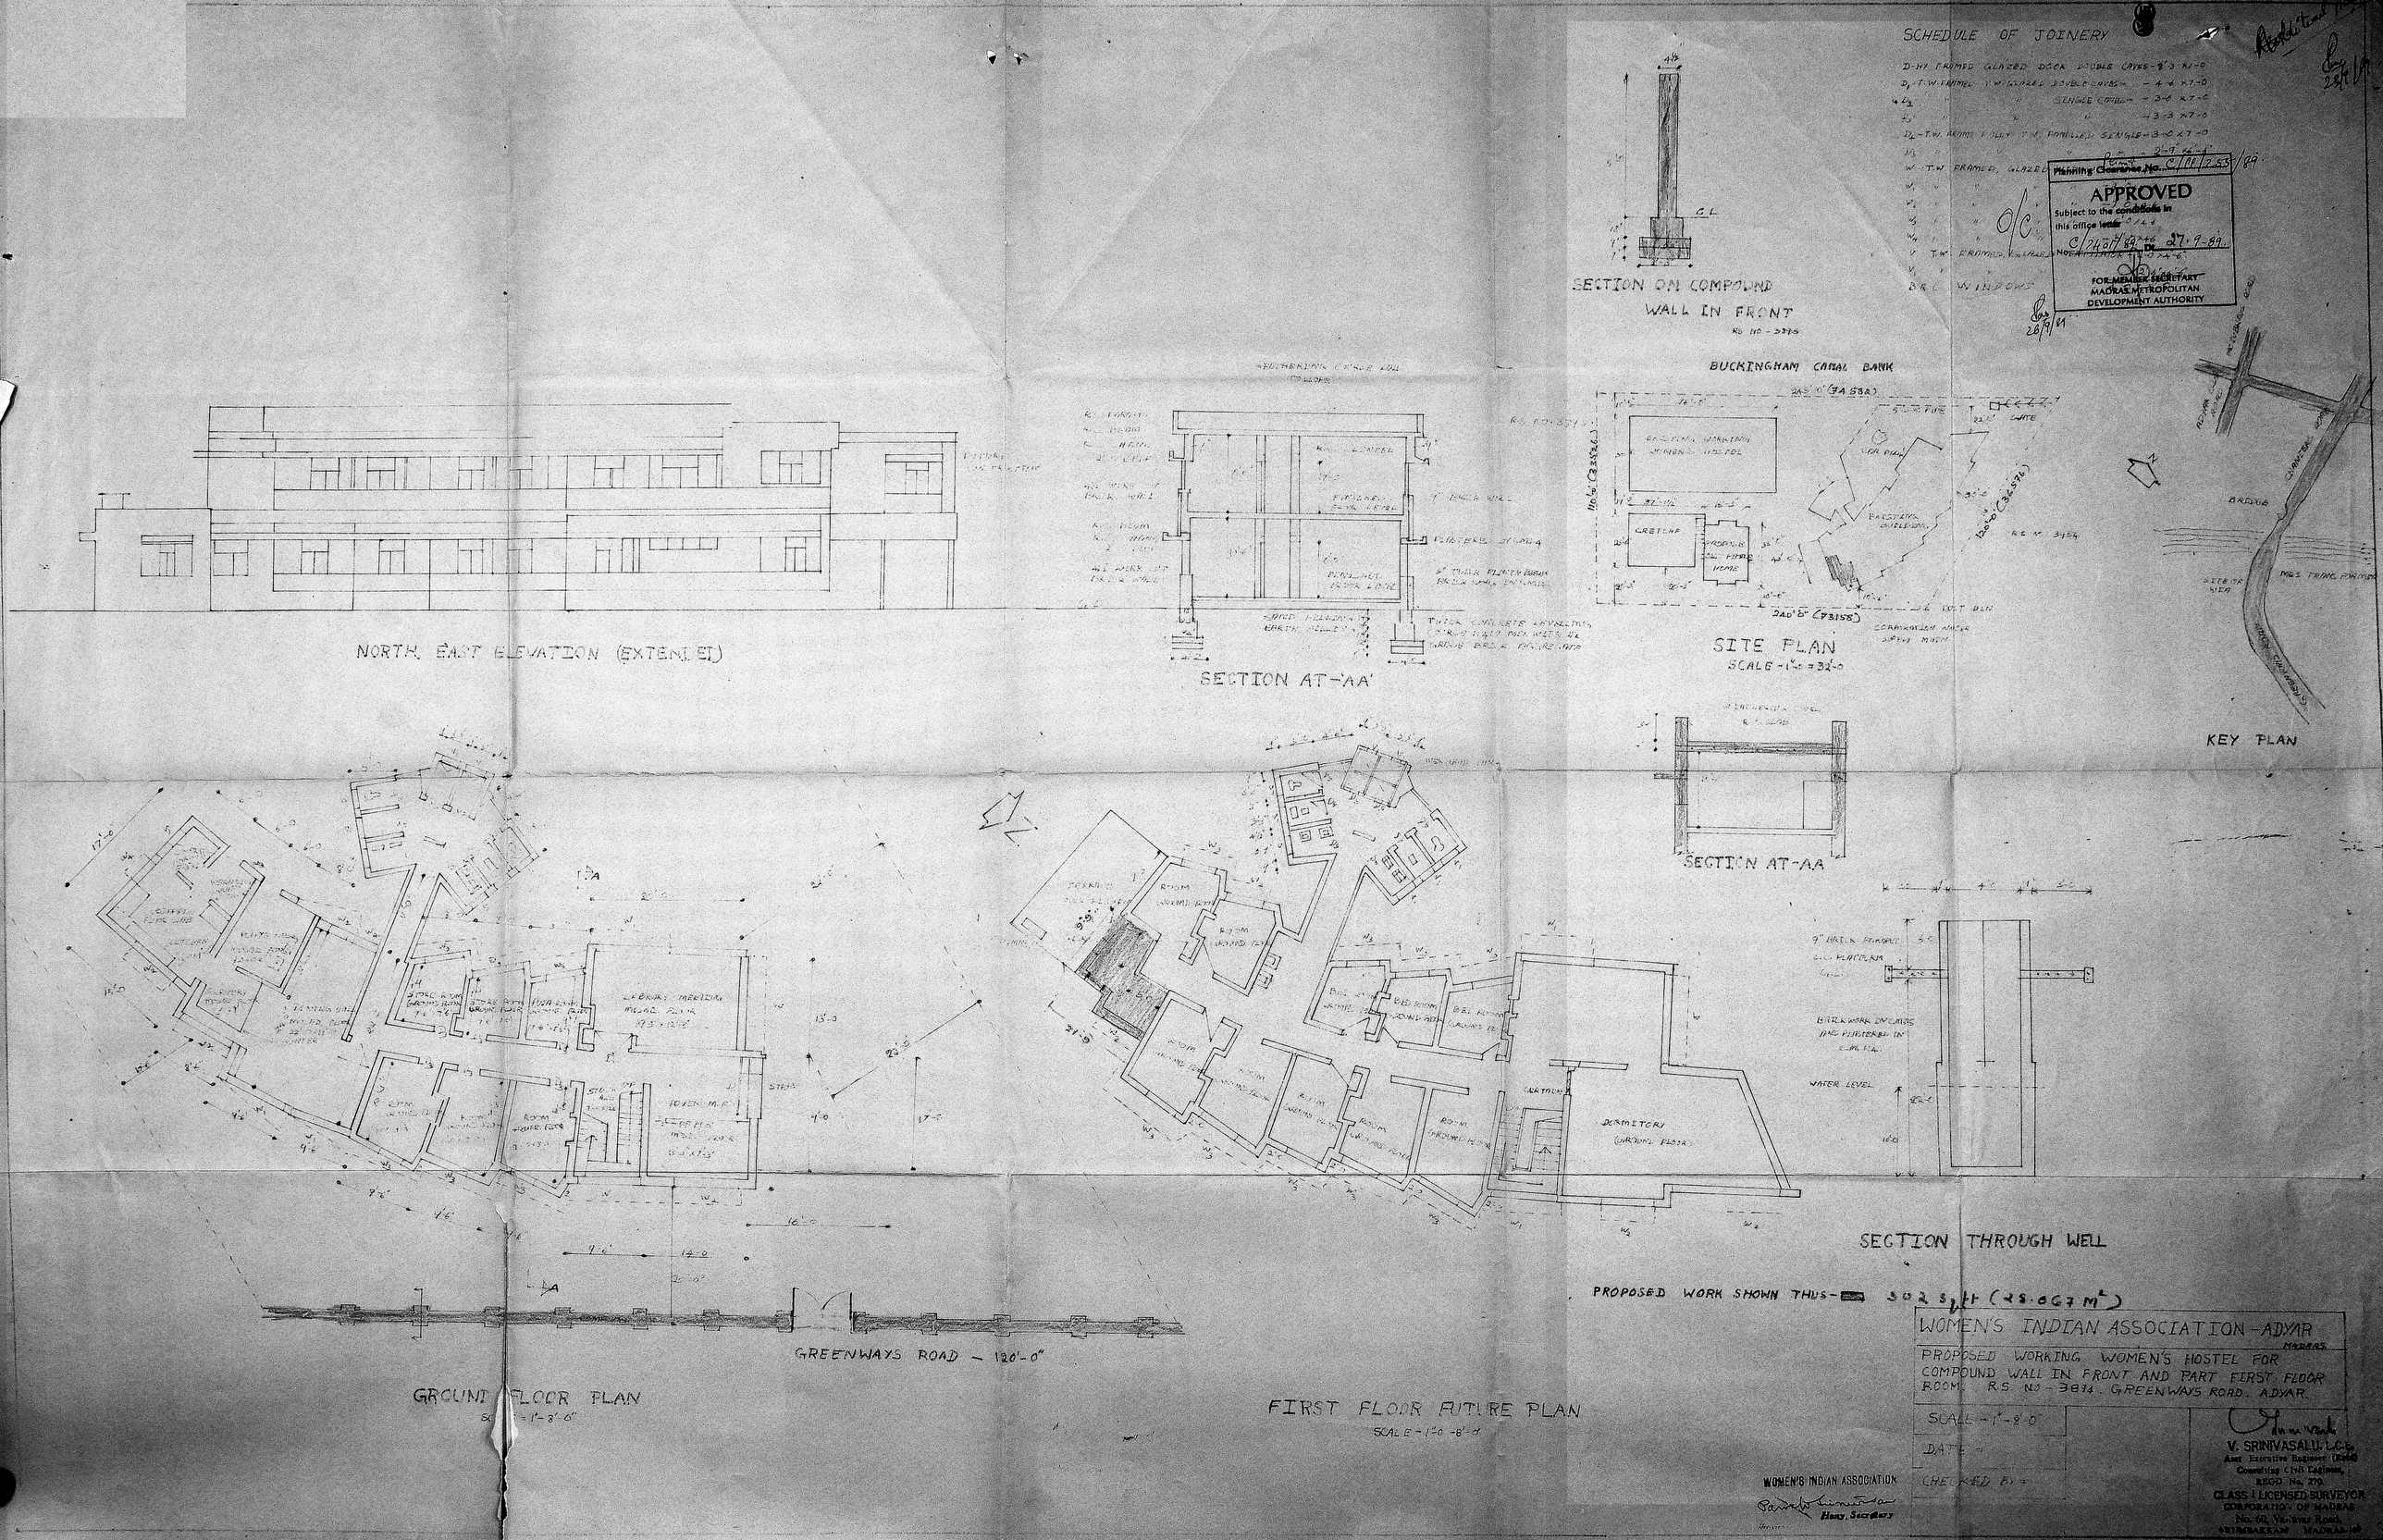
SCHEDULE OF JOINERY
D-H FRAMED GLAZED DOOR DOUBLE CAVES - 8'-3" x 7'-0"
D1 - T.W. FRAMED T.W. GLAZED DOUBLE CAVES - 4'-6" x 7'-0"
D2 " " " SINGLE CAVES - 3'-0" x 7'-0"
D3 " " " - 3'-3" x 7'-0"
D4 - T.W. FRAMED FULLY T.W. PANELLED SINGLE - 3'-0" x 7'-0"
D5 " " " " - 2'-9" x 6'-4"
W - T.W. FRAMED, GLAZED
W1 " " "
W2 " " "
W3 " " "
W4 " " "
V - T.W. FRAMED, GLAZED
V1 " " "
B.R.C. WINDOWS
Planning Clearance No. C/PP/2535/89
APPROVED
Subject to the conditions in this office letter
No. C/24017/89 Dt. 27.9.89
FOR MEMBER SECRETARY
MADRAS METROPOLITAN DEVELOPMENT AUTHORITY
O/C
26/9/89
SECTION ON COMPOUND WALL IN FRONT
RS NO - 3895
BUCKINGHAM CANAL BANK
NORTH EAST ELEVATION (EXTENDED)
SECTION AT-'AA'
SITE PLAN
SCALE - 1"=32'-0"
KEY PLAN
SECTION AT-AA
SECTION THROUGH WELL
WATER LEVEL
GREENWAYS ROAD - 120'-0"
GROUND FLOOR PLAN
FIRST FLOOR FUTURE PLAN
SCALE - 1"=8'-0"
PROPOSED WORK SHOWN THUS - 302 sq ft (28.067 M²)
WOMEN'S INDIAN ASSOCIATION - ADYAR
MADRAS
PROPOSED WORKING WOMEN'S HOSTEL FOR COMPOUND WALL IN FRONT AND PART FIRST FLOOR ROOM. R.S. NO - 3894. GREENWAYS ROAD. ADYAR.
SCALE - 1"=8'-0"
DATE -
CHECKED BY -
WOMEN'S INDIAN ASSOCIATION
Hony. Secretary
V. SRINIVASALU, L.C.E.
Asst. Executive Engineer (Retd)
Consulting Civil Engineer,
REGD. No. 270.
CLASS I LICENSED SURVEYOR
CORPORATION OF MADRAS
No. 60, Vanavar Road,
ARUMBAKKAM MADRAS-106