55

PLAN SHOWING THE PROPOSED CHANGE OF ROOFING AND ADDITIONAL CONSTRUCTION OF FIRST FLOOR BUILDING AT D. NO 45, R.S. NO 3634/D OF KUMMALAMMAN KOIL STREET, T.M.T. MADRAS - 600081. SCALE: 1" = 8'-0"

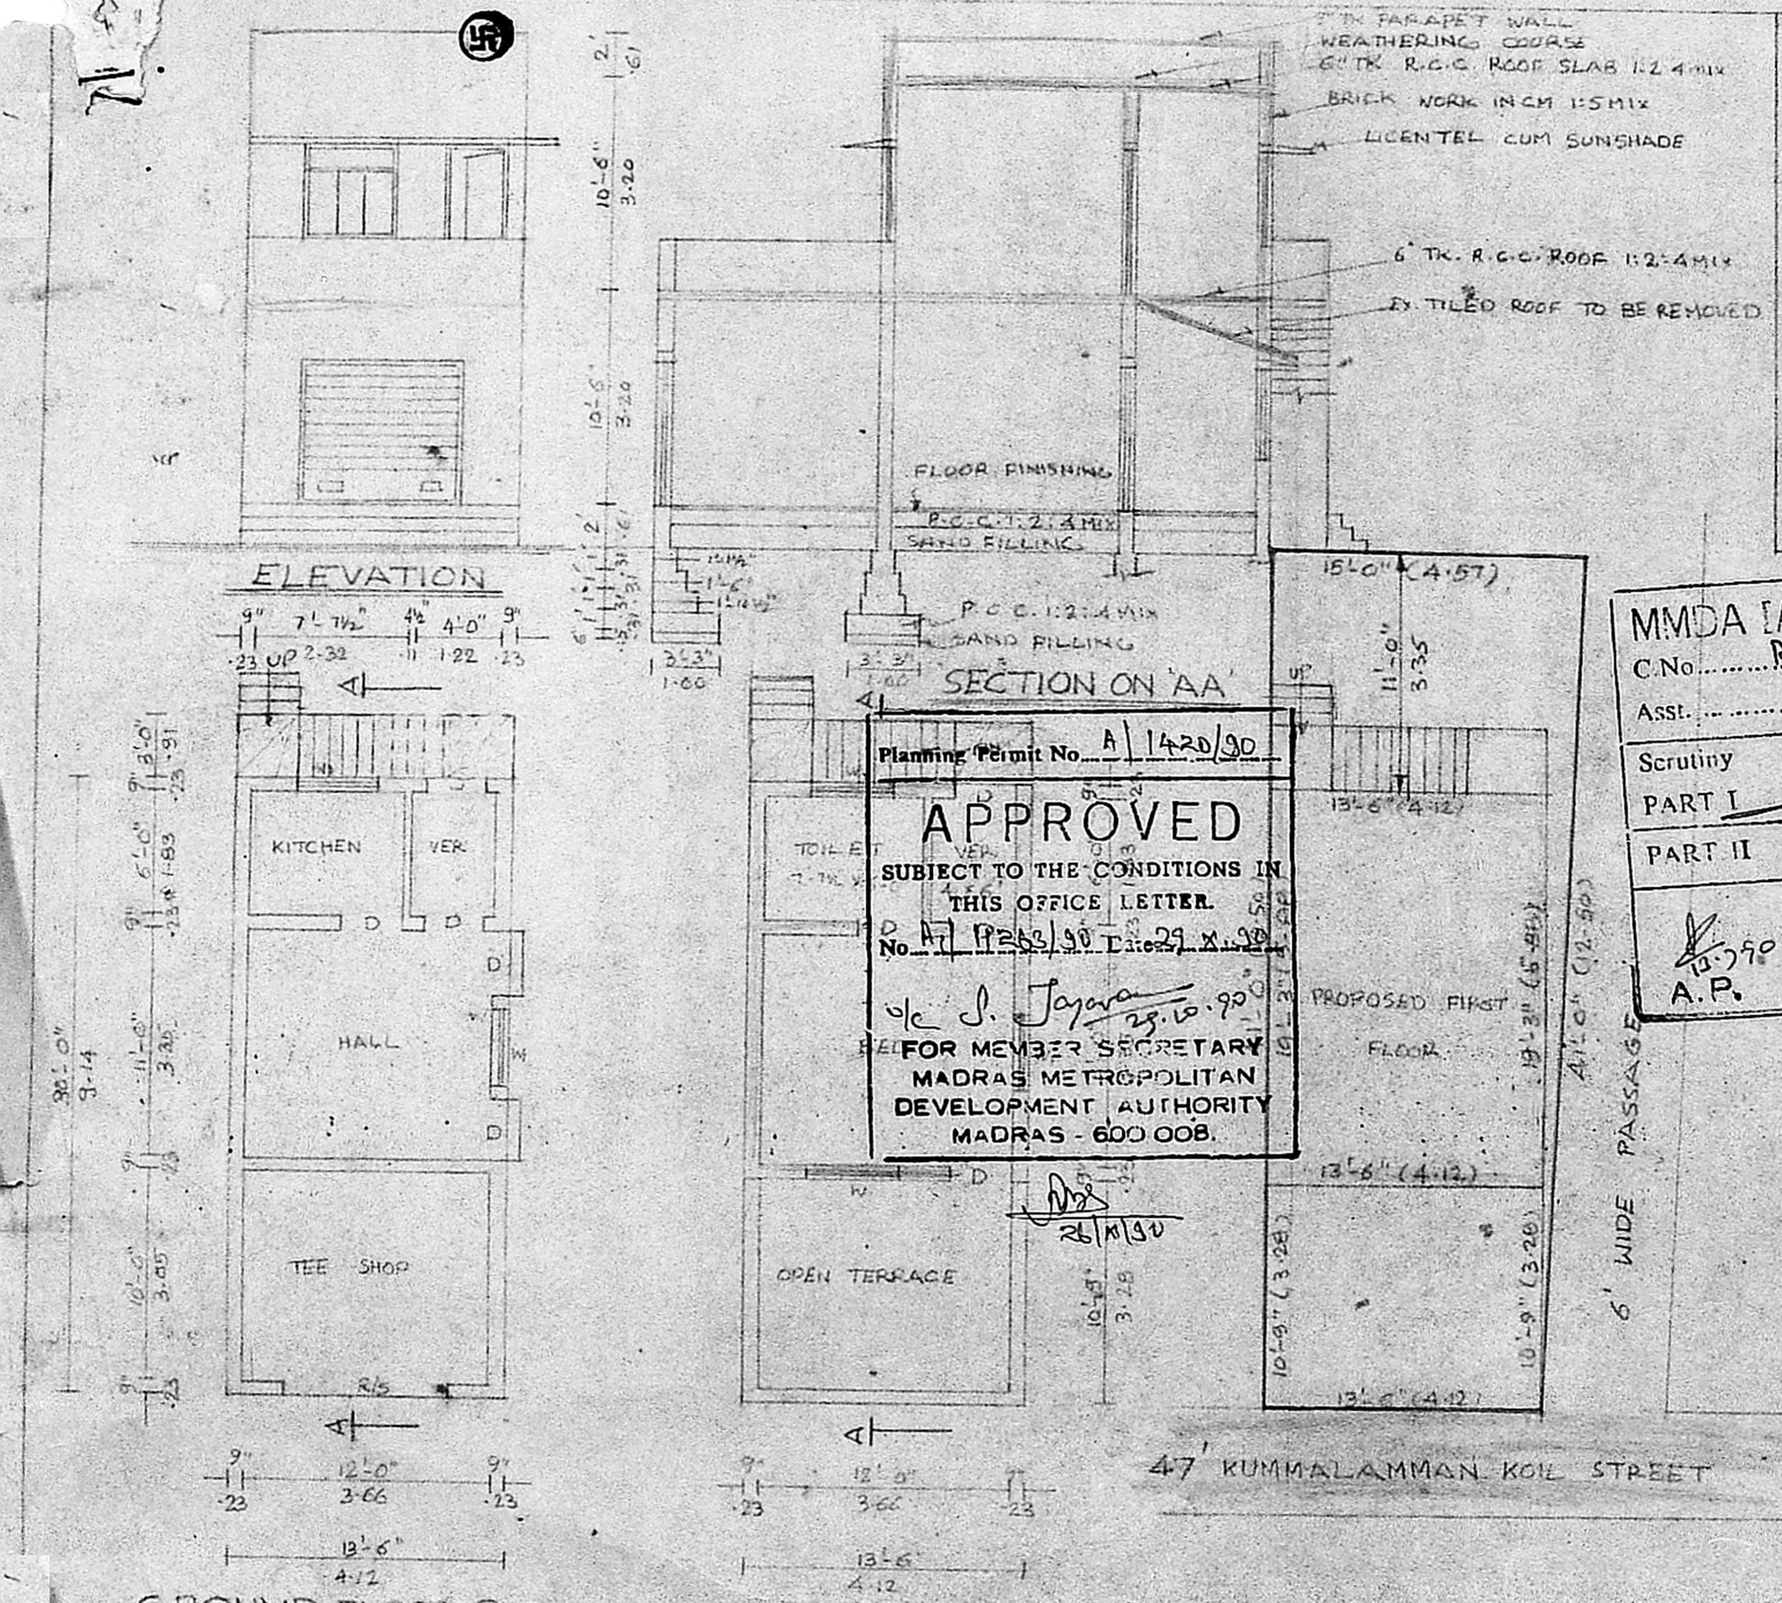

Planning Permit No. A/1420/90

APPROVED
SUBJECT TO THE CONDITIONS IN THIS OFFICE LETTER.
No. A/1 P263/90 Date 29.X.90
o/c S. Jayaram 29.10.90
FOR MEMBER SECRETARY
MADRAS METROPOLITAN DEVELOPMENT AUTHORITY
MADRAS - 600 008.

26/XI/90

MMDA [A]/PP No. A/574/90
C.No. A/11263/90
Asst.
Scrutiny
PART I 9/7/90
PART II
13.7.90
A.P.
D.P.

JOINERY DETAILS

R.S.	ROLLING SHUTTER	8'-0" x 7'-0" 2.44 x 2.13
D	DOOR	3'-0" x 7'-0" 0.91 x 2.13
W	WINDOW	4'-0" x 4'-6" 1.22 x 1.37
W1	"	4'-6" x 4'-6" 1.37 x 1.37
V	VENTILATOR	3'-0" x 1'-6" 0.91 x 0.46

REFENCE

EXISTING
DEMOLISHING
PROPOSED
BOUNDRY
ROAD

x P.V. Rajapoty
OWNER

LICENSED SURVEYOR
M. RAJAGOPALAN, D.C.E.
Licenced Surveyor No. 394 Class-II
CORPORATION OF MADRAS.
19, Vyasar Nagar Colony II Street,
MADRAS-600 039