Planning Permit No. A/279/91

APPROVED

SUBJECT TO THE CONDITIONS IN THIS OFFICE LETTER.

No. A1/15744/90 Date 20-3-91

S. Jayara 20.3.91

FOR MEMBER SECRETARY
MADRAS METROPOLITAN
DEVELOPMENT AUTHORITY
MADRAS 600 008.

MMDA [A]/PP No. 0/
C.No. A1/15744/90
Scrutiny (1) 20/3/91
PART I
PART II
16.3.91
A.P.

PILLAYAR KOIL
D.P.

KEY PLAN (N.T.S.)

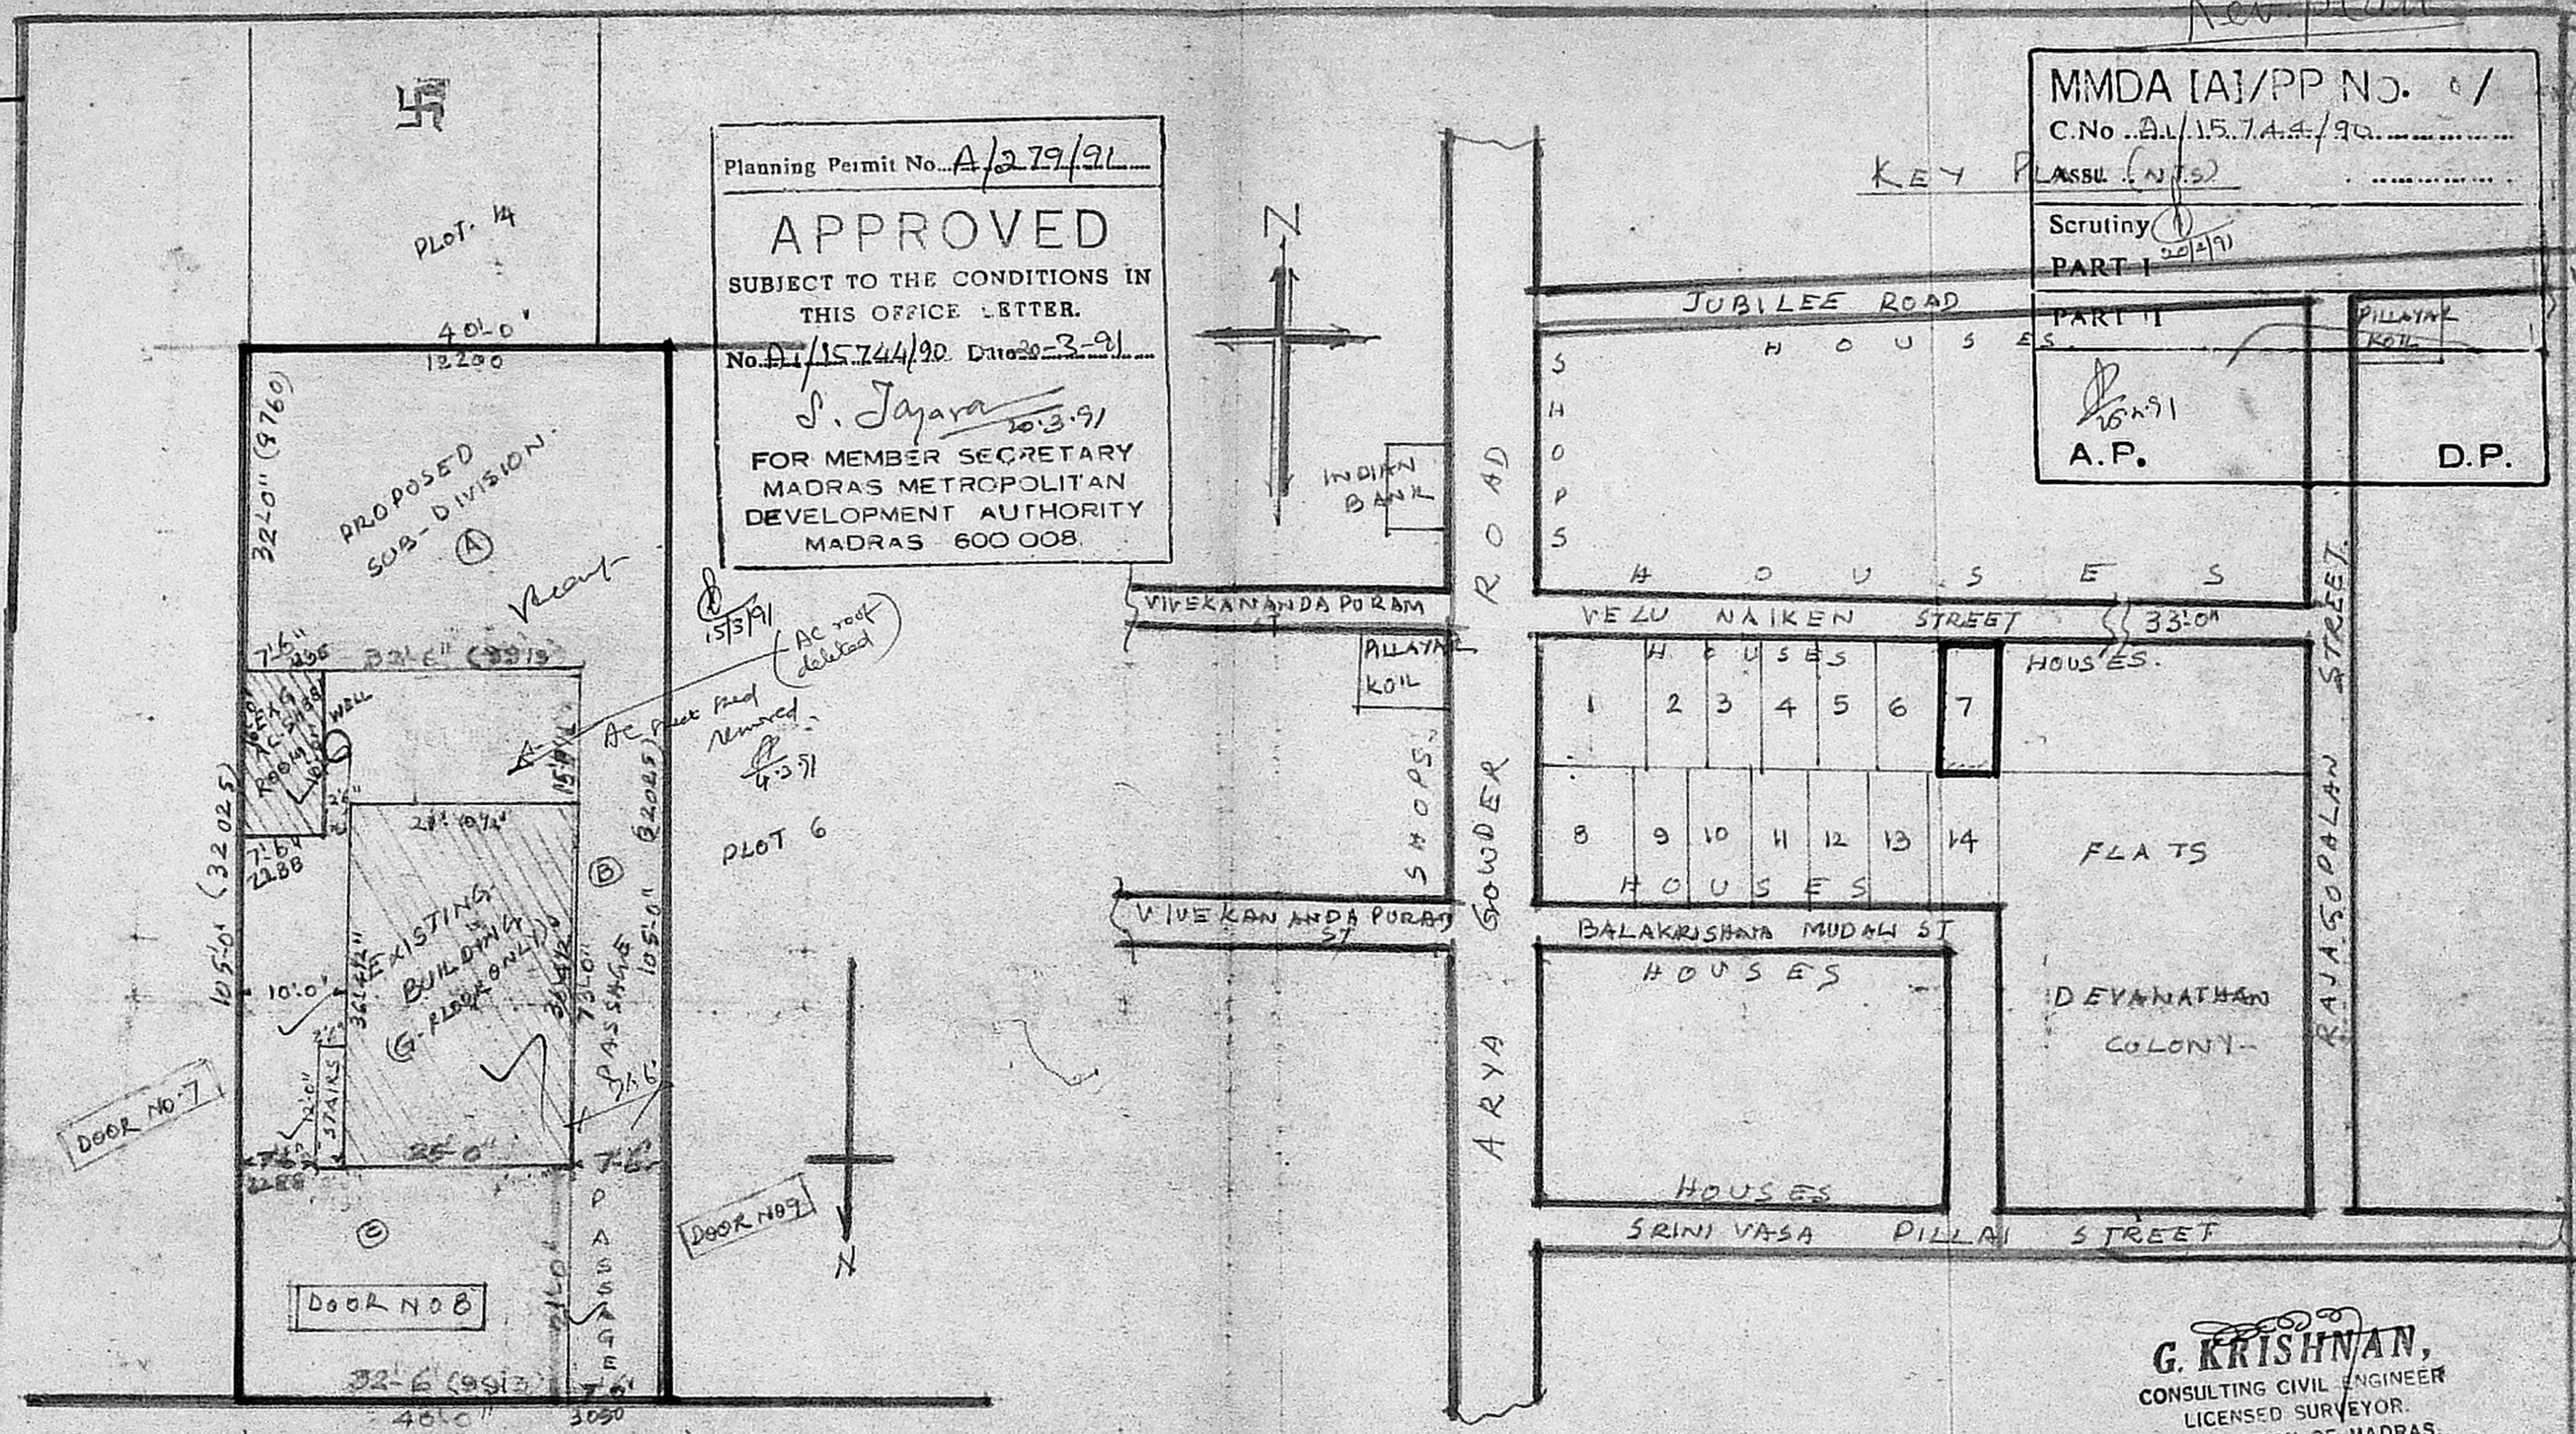

SUB-DIVISION PLAN 1"=16'-0"

SUB-DIVISION LAYOUT OF DOOR NO 8 (PLOT 7)
VELU (NAIKEN) STREET WEST MAMBALAM
MADRAS-600033 R. SURVEY NO 165/1
R.S. NO 165/29 T.S. NO 9 BLOCK NO 15 OF
NO 111 KODAMBAKKAM VILLAGE
CORPORATION DIVISION 118

COLOUR REF: TOTAL AREA —
PRO SUB DIVISION
ROADS —
BALANCE RETAINED

A=	1260 SFT	119.04 M²
B=	547.5 SFT	50.92 M²
	1827.5	169.96
C=	2372.5 SFT	220.64
TOTAL	4200 SFT	390.60

① C.H. Ramachandran
(C.H. RAMACHANDRAN)

② C.V. Hariharan
(C.V. HARIHARAN)

SIGNATURE OF OWNERS

G. KRISHNAN,
CONSULTING CIVIL ENGINEER
LICENSED SURVEYOR.
CORPORATION OF MADRAS,
LICENCE NO. 32.
39-B, Naickamar Street,
West Mambalam, MADRAS-33.