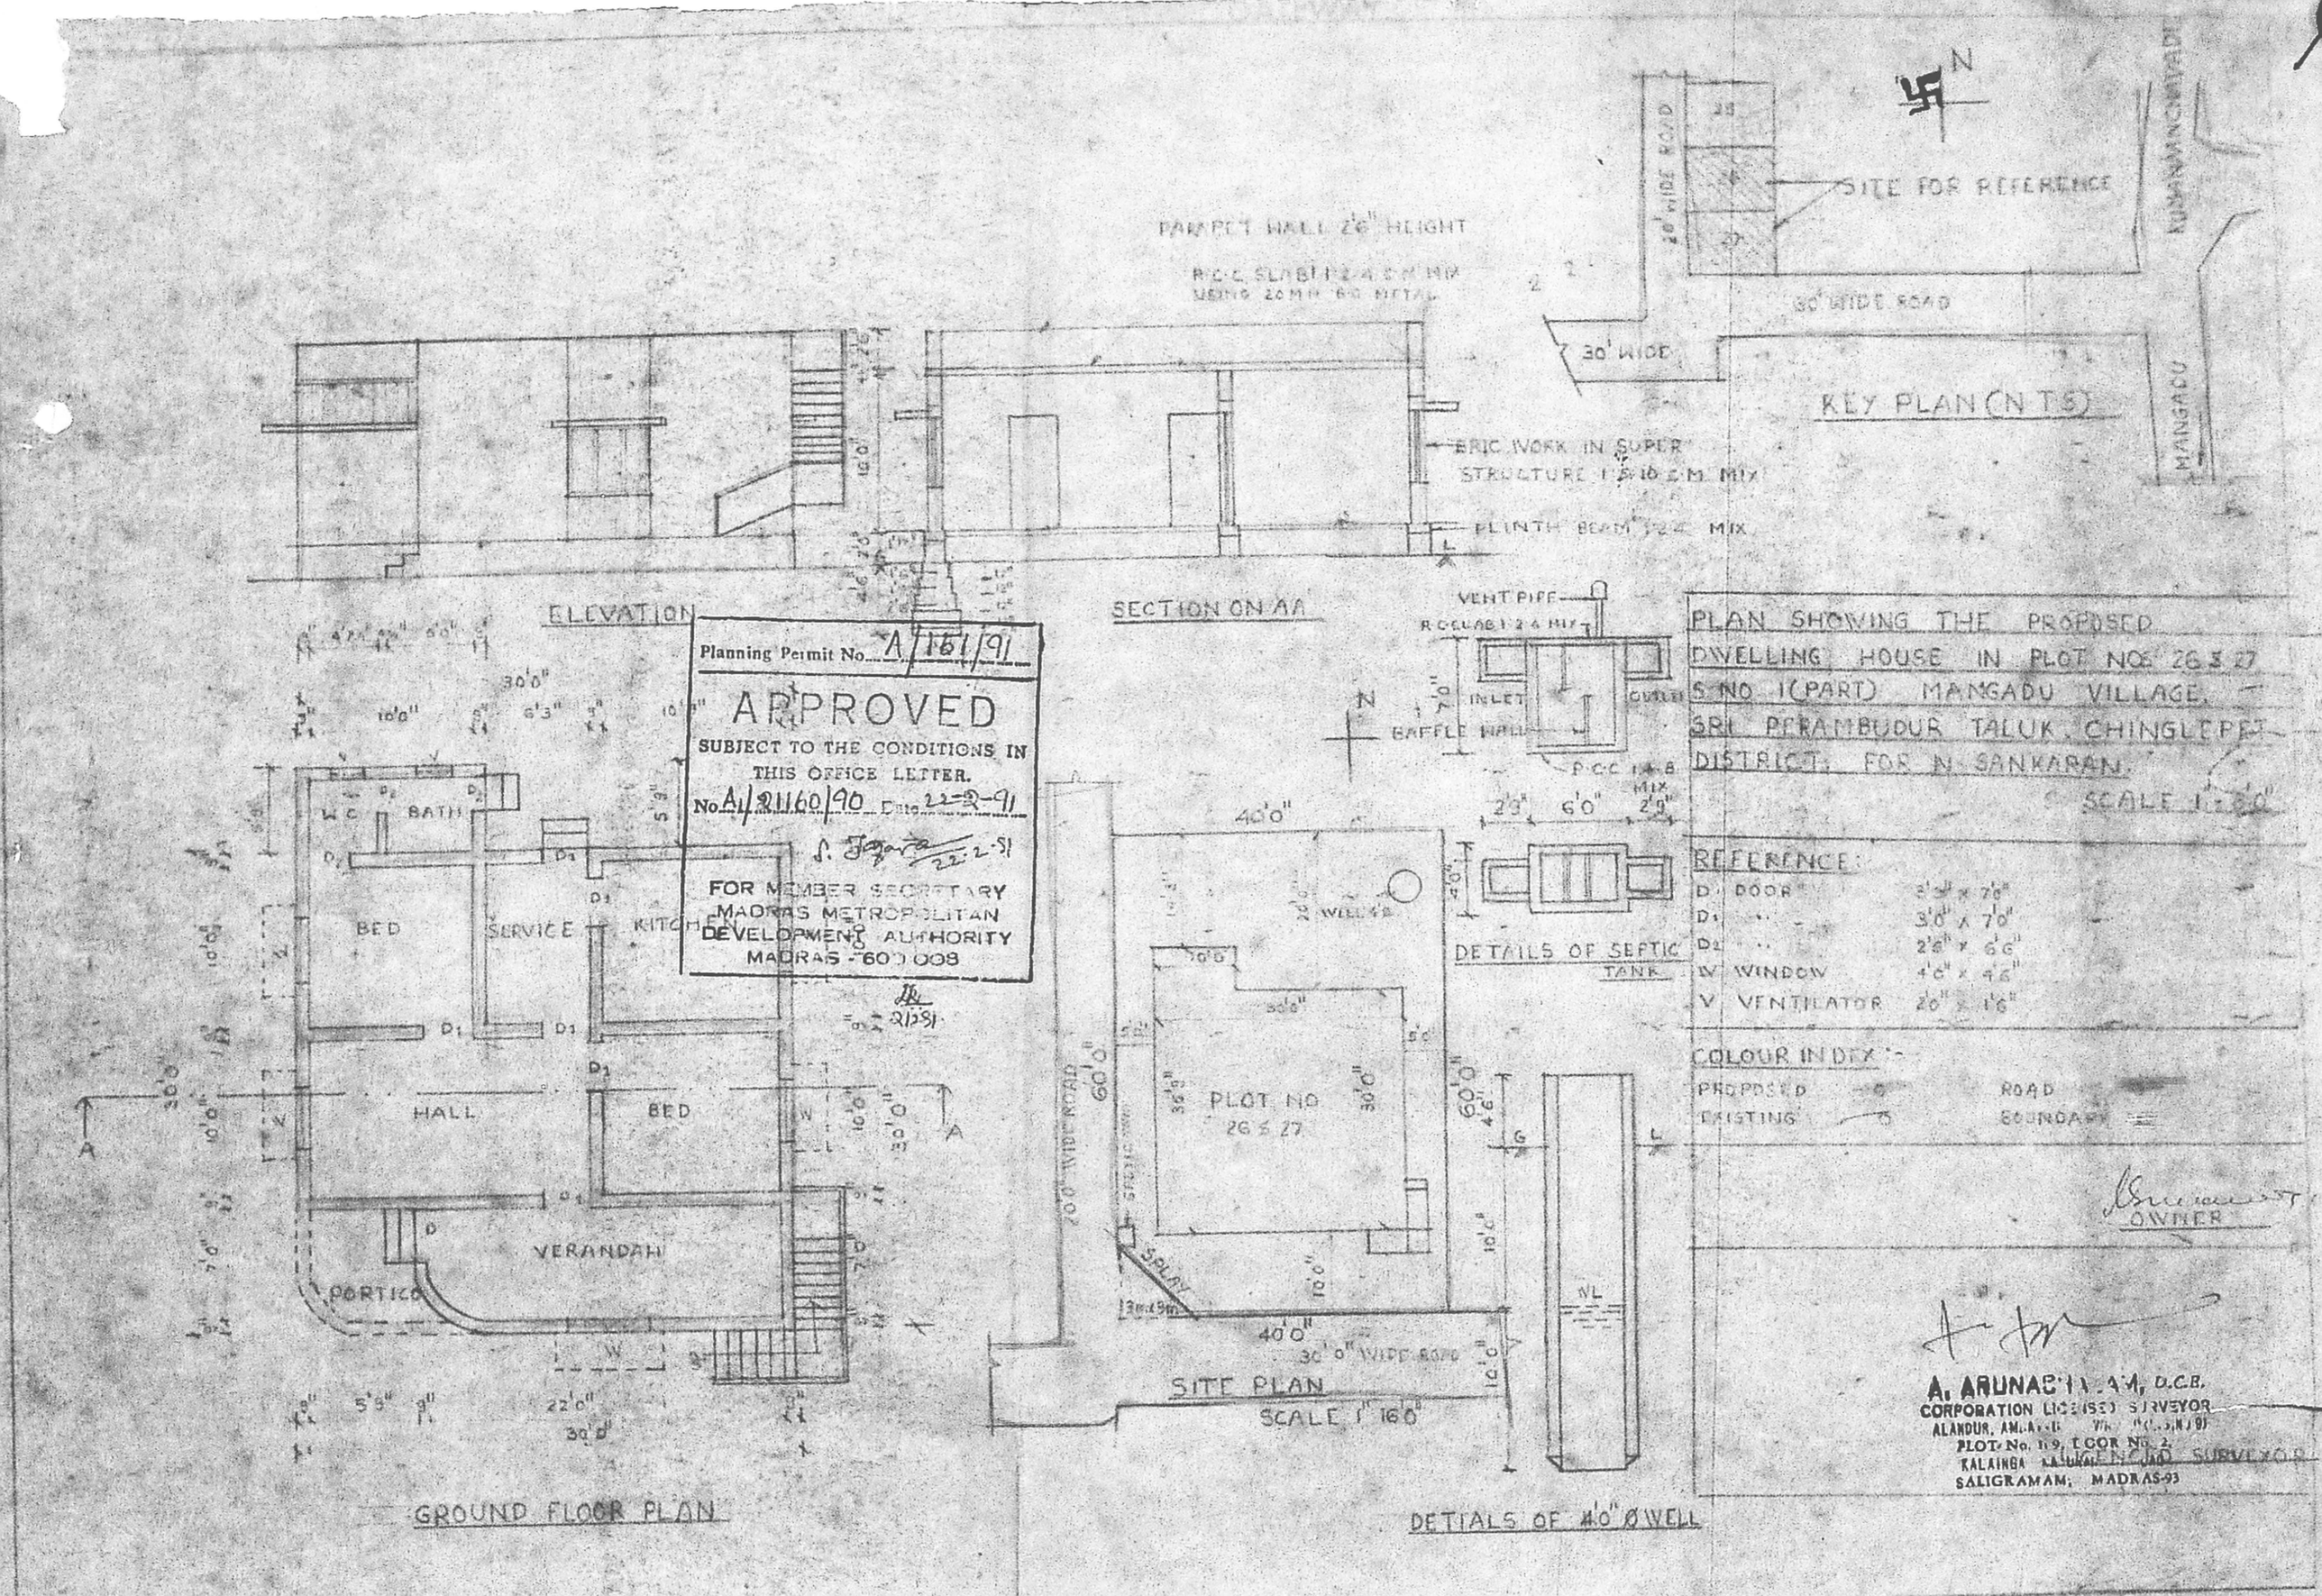

Planning Permit No. A/161/91

APPROVED

SUBJECT TO THE CONDITIONS IN THIS OFFICE LETTER.

No. A1/21160/90 Date 22-2-91

S. Jagara 22-2-91

FOR MEMBER SECRETARY
MADRAS METROPOLITAN DEVELOPMENT AUTHORITY
MADRAS - 600 008

PLAN SHOWING THE PROPOSED DWELLING HOUSE IN PLOT NOS 26 & 27 S.NO 1 (PART) MANGADU VILLAGE, SRI PERAMBUDUR TALUK, CHINGLEPET DISTRICT, FOR N. SANKARAN.

SCALE 1" = 8'0"

REFERENCE:

D	DOOR	3'3" x 7'0"
D1	"	3'0" x 7'0"
D2	"	2'6" x 6'6"
W	WINDOW	4'0" x 4'6"
V	VENTILATOR	2'0" x 1'6"

COLOUR INDEX:-

PROPOSED — ROAD
EXISTING — BOUNDARY

OWNER

A. ARUNACHALAM, D.C.E.
CORPORATION LICENSED SURVEYOR
ALANDUR, AMBATTUR
PLOT No. 119, DOOR No. 2,
KALAINGA NATURAL
SALIGRAMAM, MADRAS-93
LICENSED SURVEYOR