PLAN SHOWING THE PROPOSED CONSTRUCTION OF THE BUILDING IN VADANUMBAL, NATHAM S.No. 4/1, OF PERUMALAGARAM VILLAGE, SAIDAPET TALUK, CHENGAI ANNA DISTRICT, MADRAS 600 077.

SCALE 1" = 8'.0" (1:100)

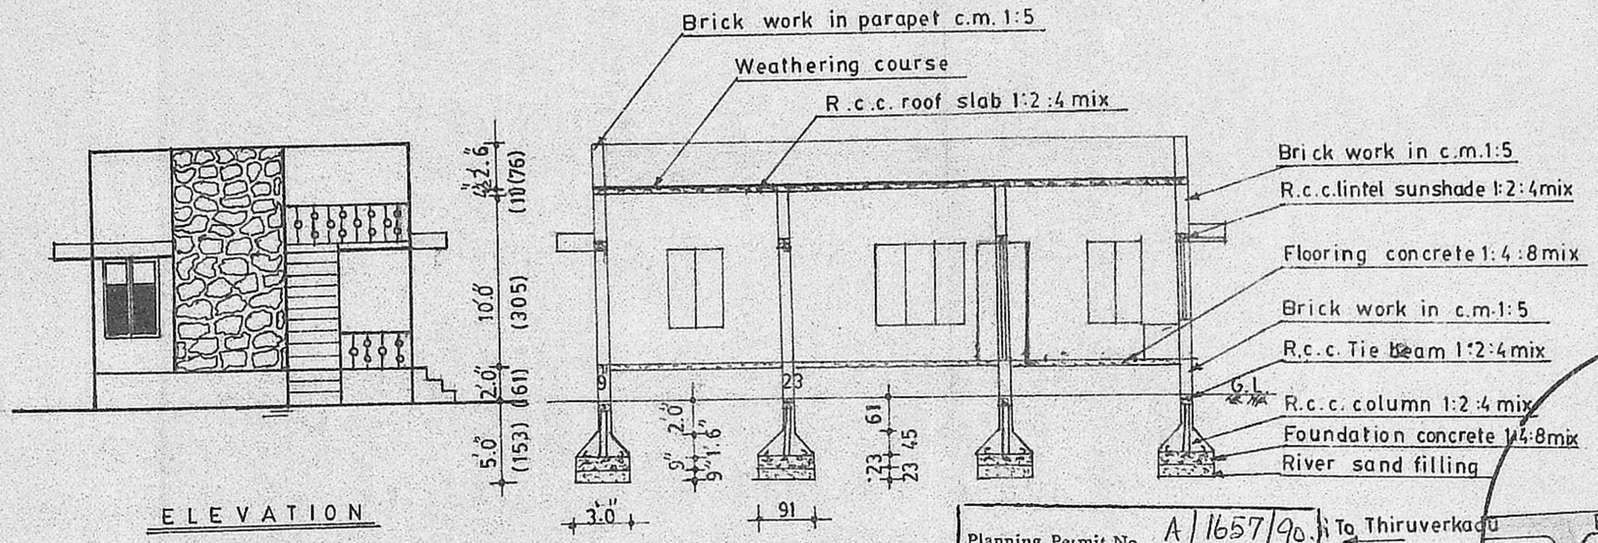

ELEVATION

SECTION ON 'A-B'

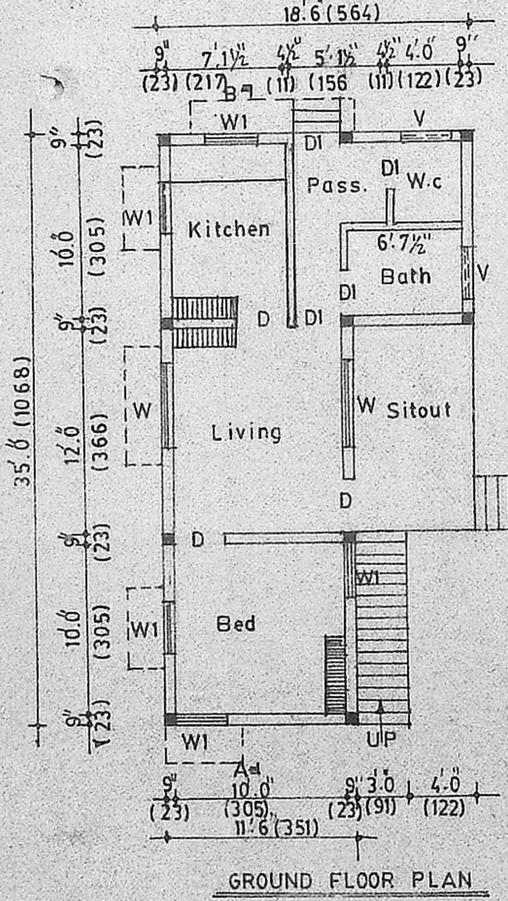

GROUND FLOOR PLAN

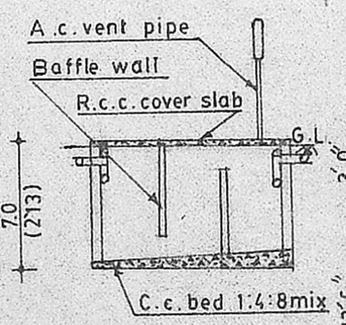

SECTION 'X-Y'

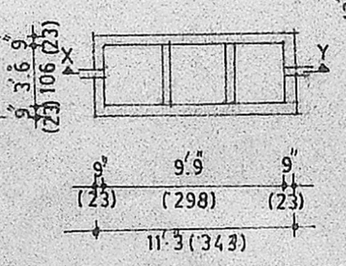

PLAN OF SEPTICTANK

Planning Permit No. A/1657/90.

APPROVED

SUBJECT TO THE CONDITIONS IN THIS OFFICE LETTER.

No. A1/23183/90 Date 27-12-90

J. Jayara 27.12.90

FOR MEMBER SECRETARY
MADRAS METROPOLITAN DEVELOPMENT AUTHORITY
MADRAS 600 008.

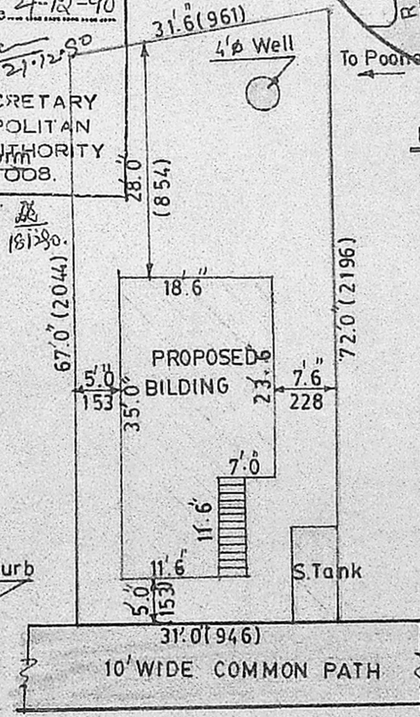

SECTION OF WELL

SITE PLAN

SCALE 1" = 16'.0" (1:200)

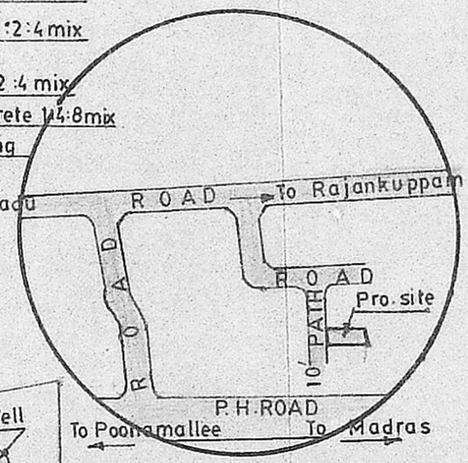

KEY PLAN (NOT TO SCALE)

REFERENCE :-

D.	DOOR	3'.0"X7'.0" (091X213)
D1.	DOOR	2'.6"X7'.0" (076X213)
W.	WINDOW	5'.0"X4'.6" (153X137)
W1.	WINDOW	3'.0"X4'.6" (091X137)
V.	VENTILATER	3'.0"X2'.0" (091X061)

AREA :-

PROPOSED PLINTH AREA 525 sft (48.77 sqm)

SITE EXTENT 2203 sft (204.66 sqm)

COLOUR INDEX :-

PROPOSED WORK

BOUNDARY

ROAD

(Thiru. A. KANNAPPAN)
OWNER

P. C. GOWRI SHANKAR, B.E.,
Civil Engineer,
Class-I: Licensed Surveyor No: 257
Corporation of Madras
Off: 15/1, Govindan Road,
(Near Srinivasa Theatre)
West Mambalam-MADRAS-33
ENGINEER