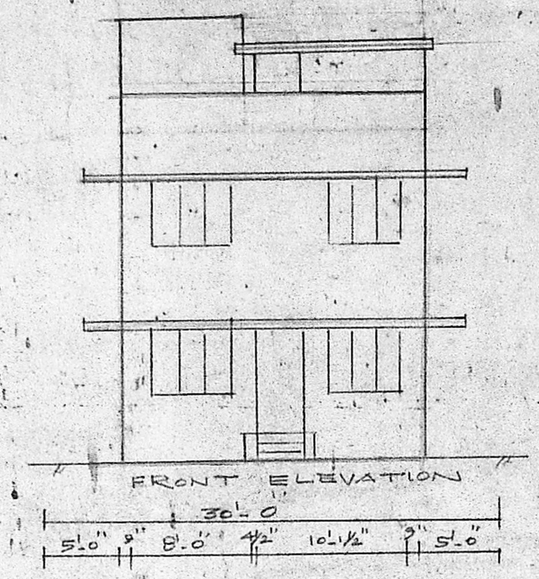

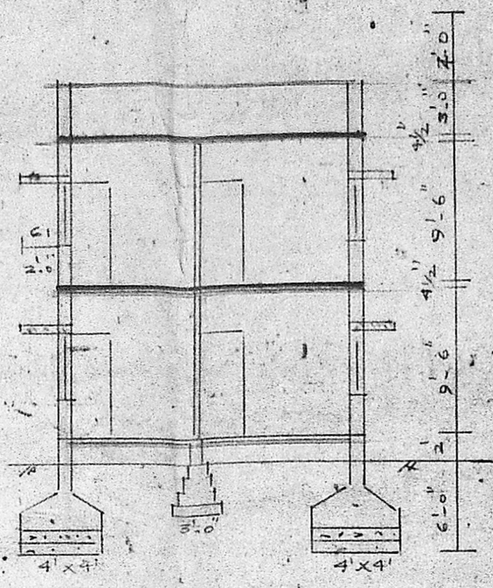

SECTION ON AB & A1B1

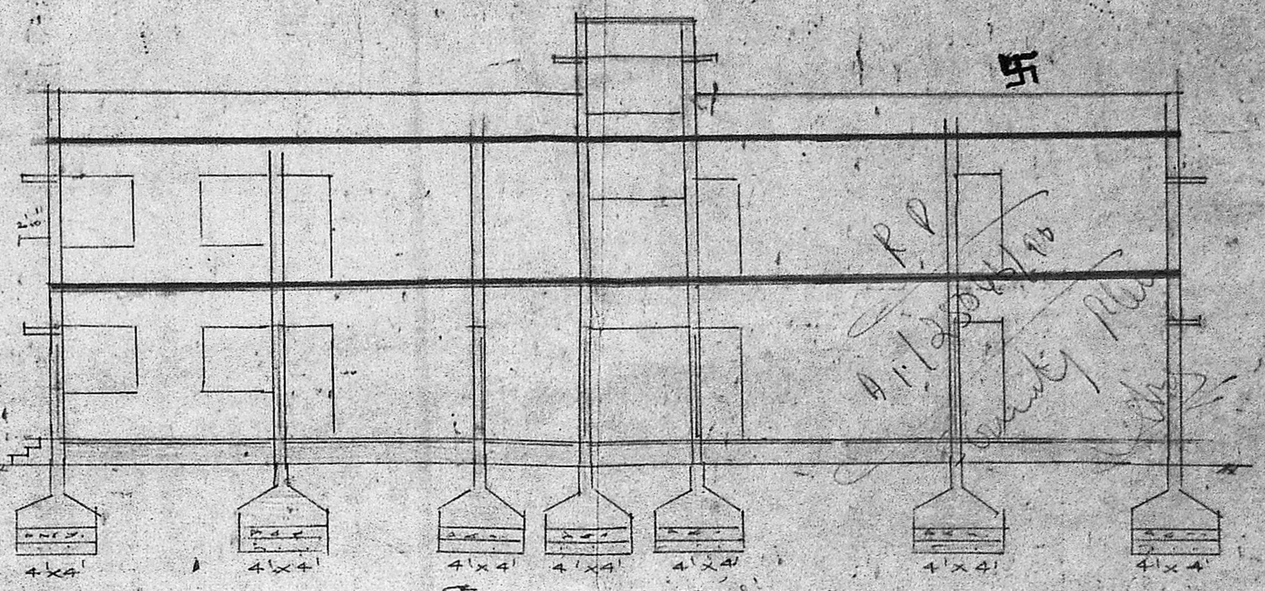

SECTION ON CD & C1D1

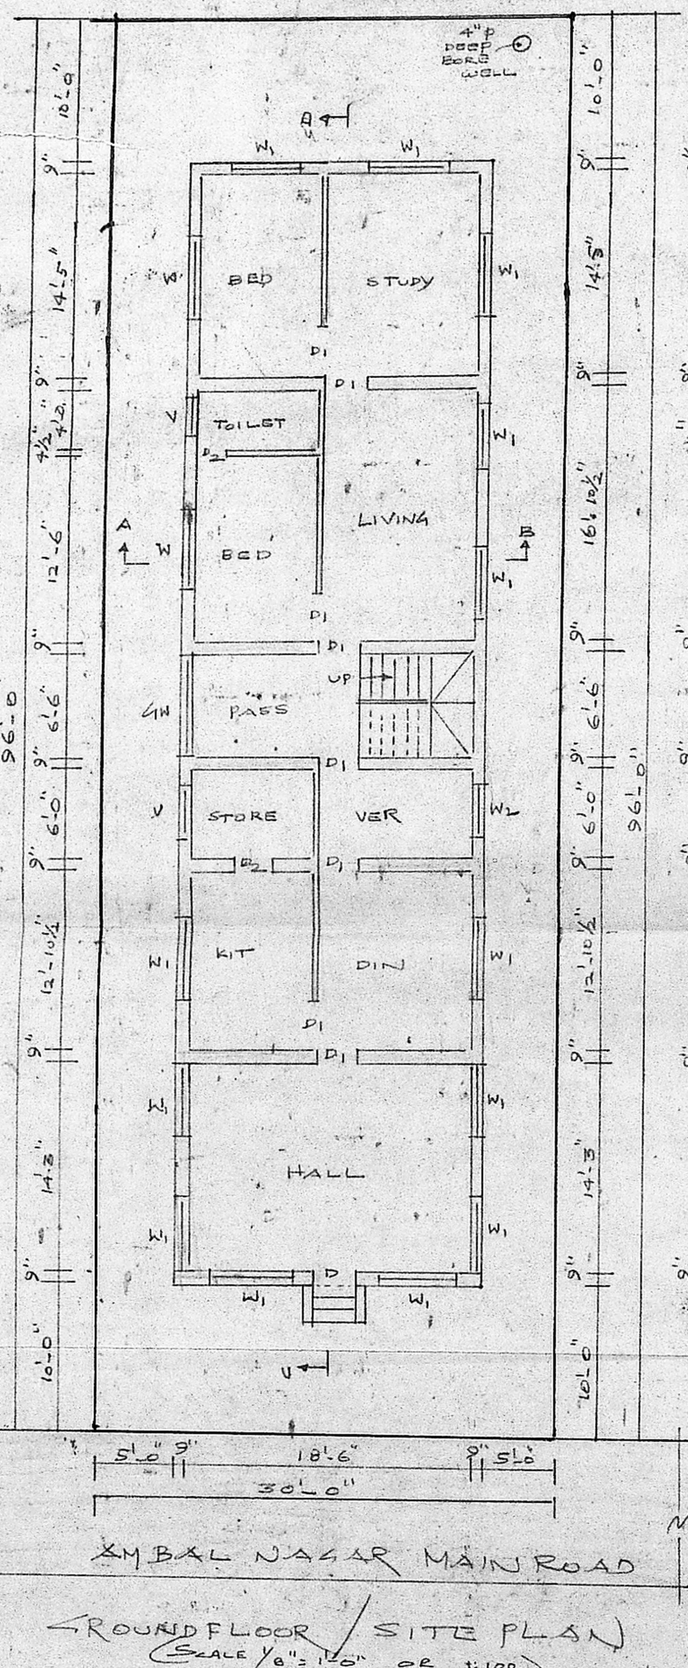

GROUND FLOOR / SITE PLAN
SCALE 1/8" = 1'-0" OR 1:100

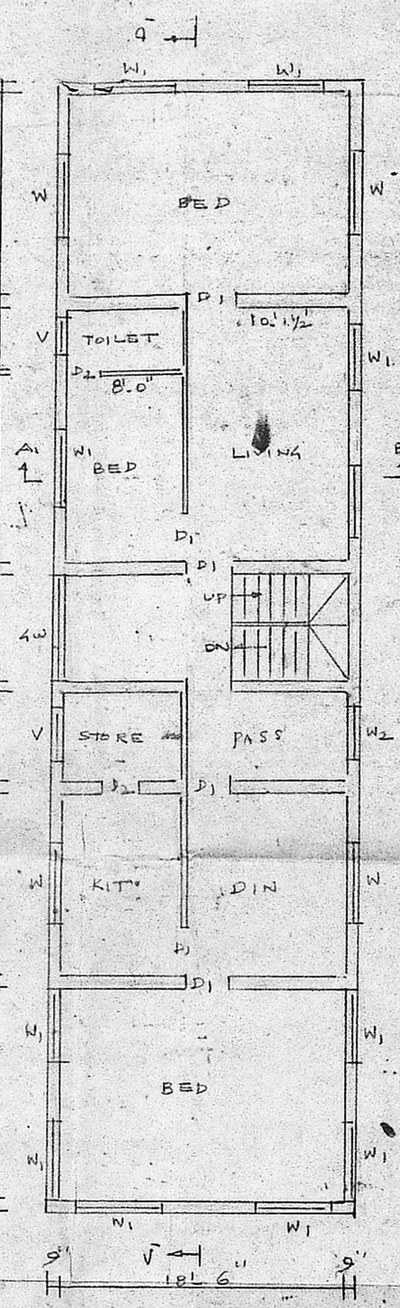

FIRST FLOOR PLAN
SCALE 1/8" = 1'-0" OR 1:100

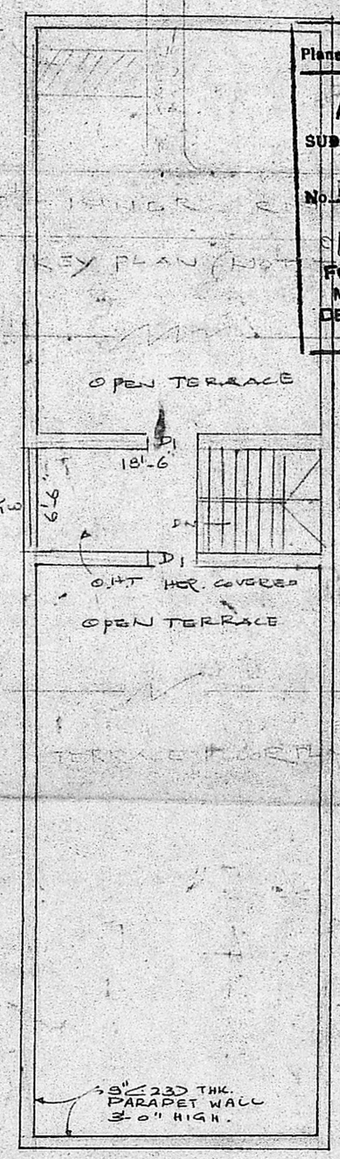

TERRACE PLAN

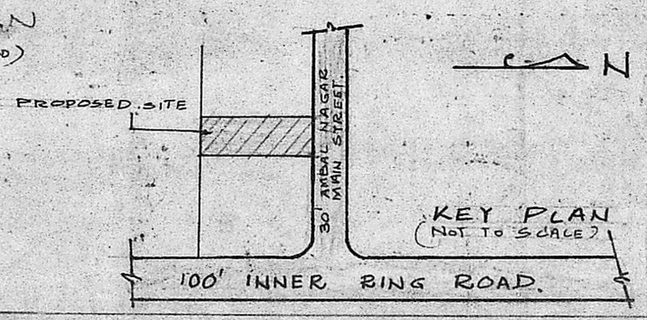

Planning Permit No. A/105/91

APPROVED

SUBJECT TO THE CONDITIONS IN THIS OFFICE LETTER.

No. A1/25044/91 dt. 12-12-91

for S. Jayara 12.12.91

FOR MEMBER SECRETARY
MADRAS METROPOLITAN DEVELOPMENT AUTHORITY
MADRAS - 600 008.

12.12.91

PLAN SHOWING THE PROPOSED RESIDENTIAL BUILDING AT PLOT NO. DOOR NO 149 AMBAL NAGAR MAIN ROAD EKKATUTHANGAL MADRAS T.S NO: 84 BLOCK NO: 3 D.N NO: 146.

JOINERY

D FLUSH DOOR 3'-3" x 7'-0" (1.0 x 2.10)
D1 - DO - 3'-0" x 7'-0" (0.91 x 2.1)
D2 - DO - 2'-6" x 6'-0" (0.75 x 1.82)
W CLAW WINDOW 6'-0" x 4'-6" (1.82 x 1.35)
W1 - DO - 5'-0" x 4'-6" (1.52 x 1.35)
W2 - DO - 4'-0" x 4'-6" (1.22 x 1.35)
GW GRILLWORK
V VENTILATOR 3'-0" x 2'-6" (0.91 x 0.76)

Broken stone jelly concrete in CM 1:4:8 foundation stock brick work in cm 1:6 foundation and superstructure. R.C.C. column beam lintel roof slabs in CC 1:2:4 with reinforcement plastering with CM 1:4 with colour washing two coats over white seal, painting wood work over primaring weathering course with tiles. mosaic flooring with colour tiles

COLOUR INDEX

PROPOSED WORK
ROAD
BOUNDARY

OWNER

Thirumala Muthiah

K. VENUGOPAL
AEE (Rtd)
CONSULTING CIVIL ENGINEER
LICENSE SURVEYOR CLASS I
CORPORATION OF MADRAS
3, NEELAKANDAN STREET
VIRUGAMBAKKAM (LAKE AREA)
MADRAS 600 092 SURVEYOR
320