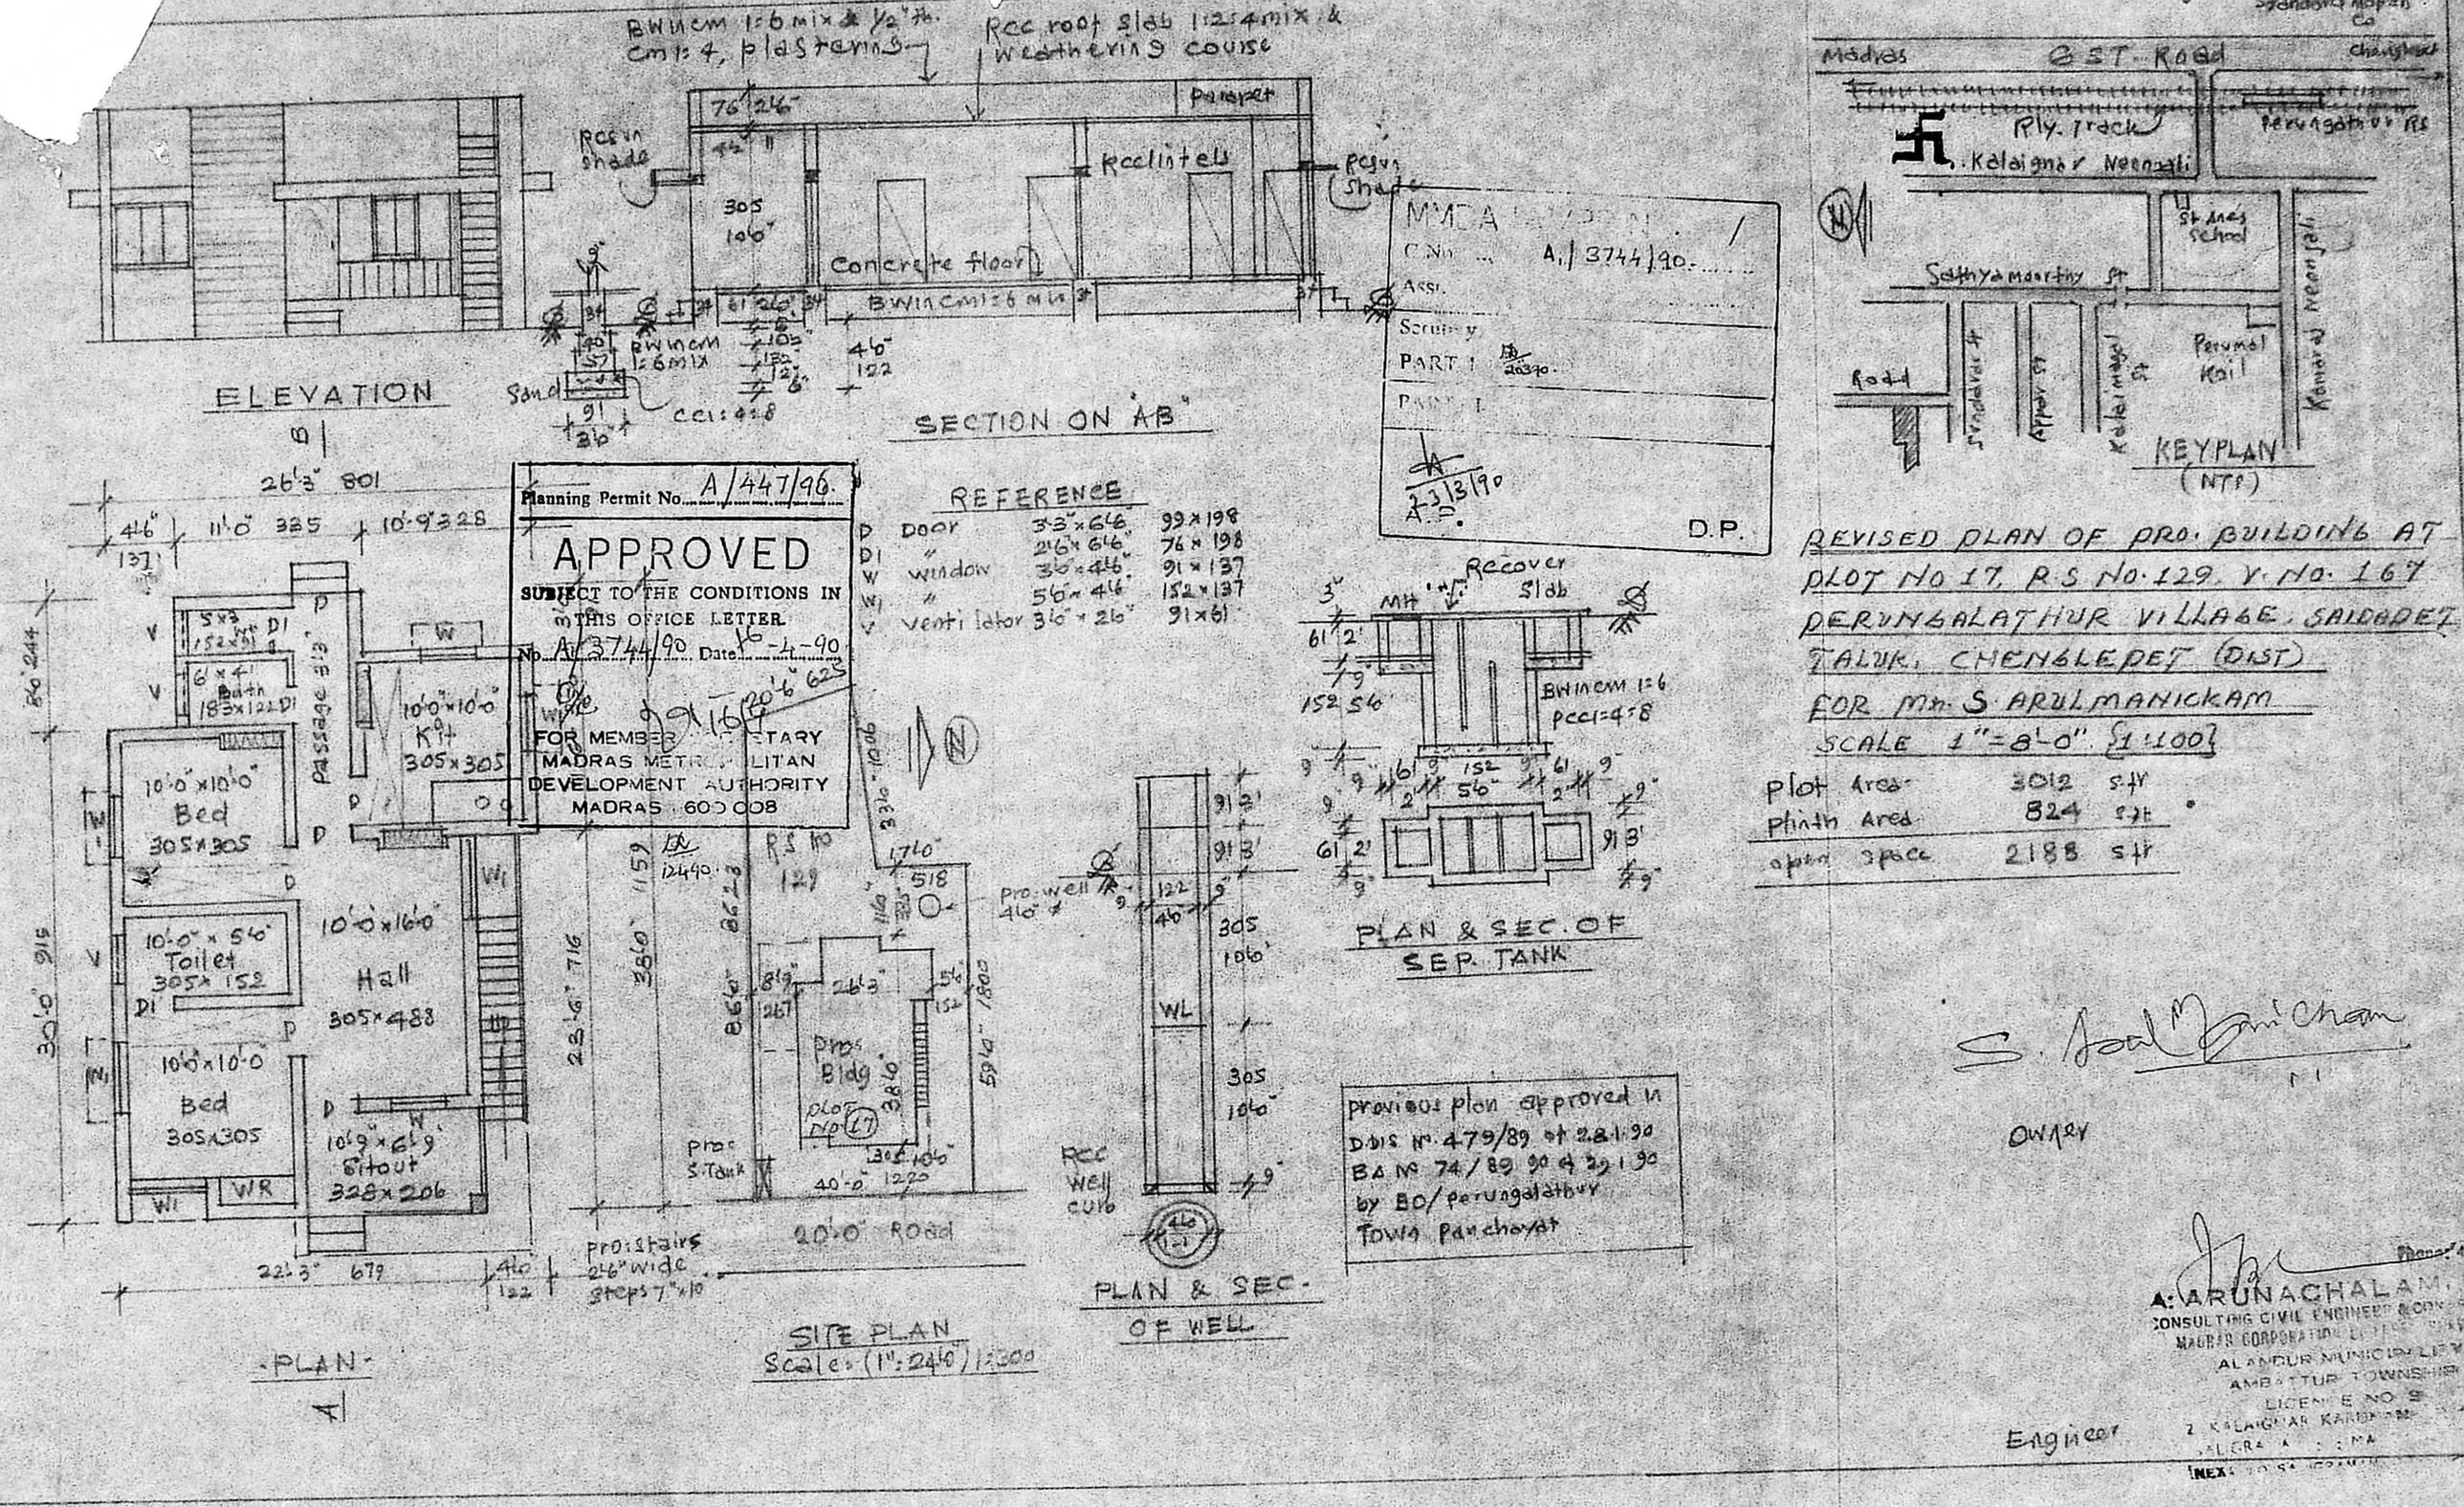

REVISED PLAN OF PRO. BUILDING AT PLOT NO 17, R.S NO. 129, V. NO. 167 PERUNGALATHUR VILLAGE, SAIDAPET TALUK, CHENGLEPET (DIST) FOR Mr. S. ARULMANICKAM

SCALE 1"=8'-0" {1:100}

Plot Area	3012	s.ft
Plinth Area	824	s.ft
open space	2188	s.ft

previous plan approved in D.D.S No. 479/89 of 2.8.1.90 BA No 74/89 90 of 29.1.90 by BO/Perungalathur Town Panchayat

S. Arul Manickam

Owner

A. ARUNACHALAM
CONSULTING CIVIL ENGINEER & CONTRACTOR
MADRAS CORPORATION LIMITED
ALANDUR MUNICIPALITY
AMBATTUR TOWNSHIP
LICENCE NO. 9
2 KALAIGNAR KARUNAM
SALIGRAMA
Phone

Engineer