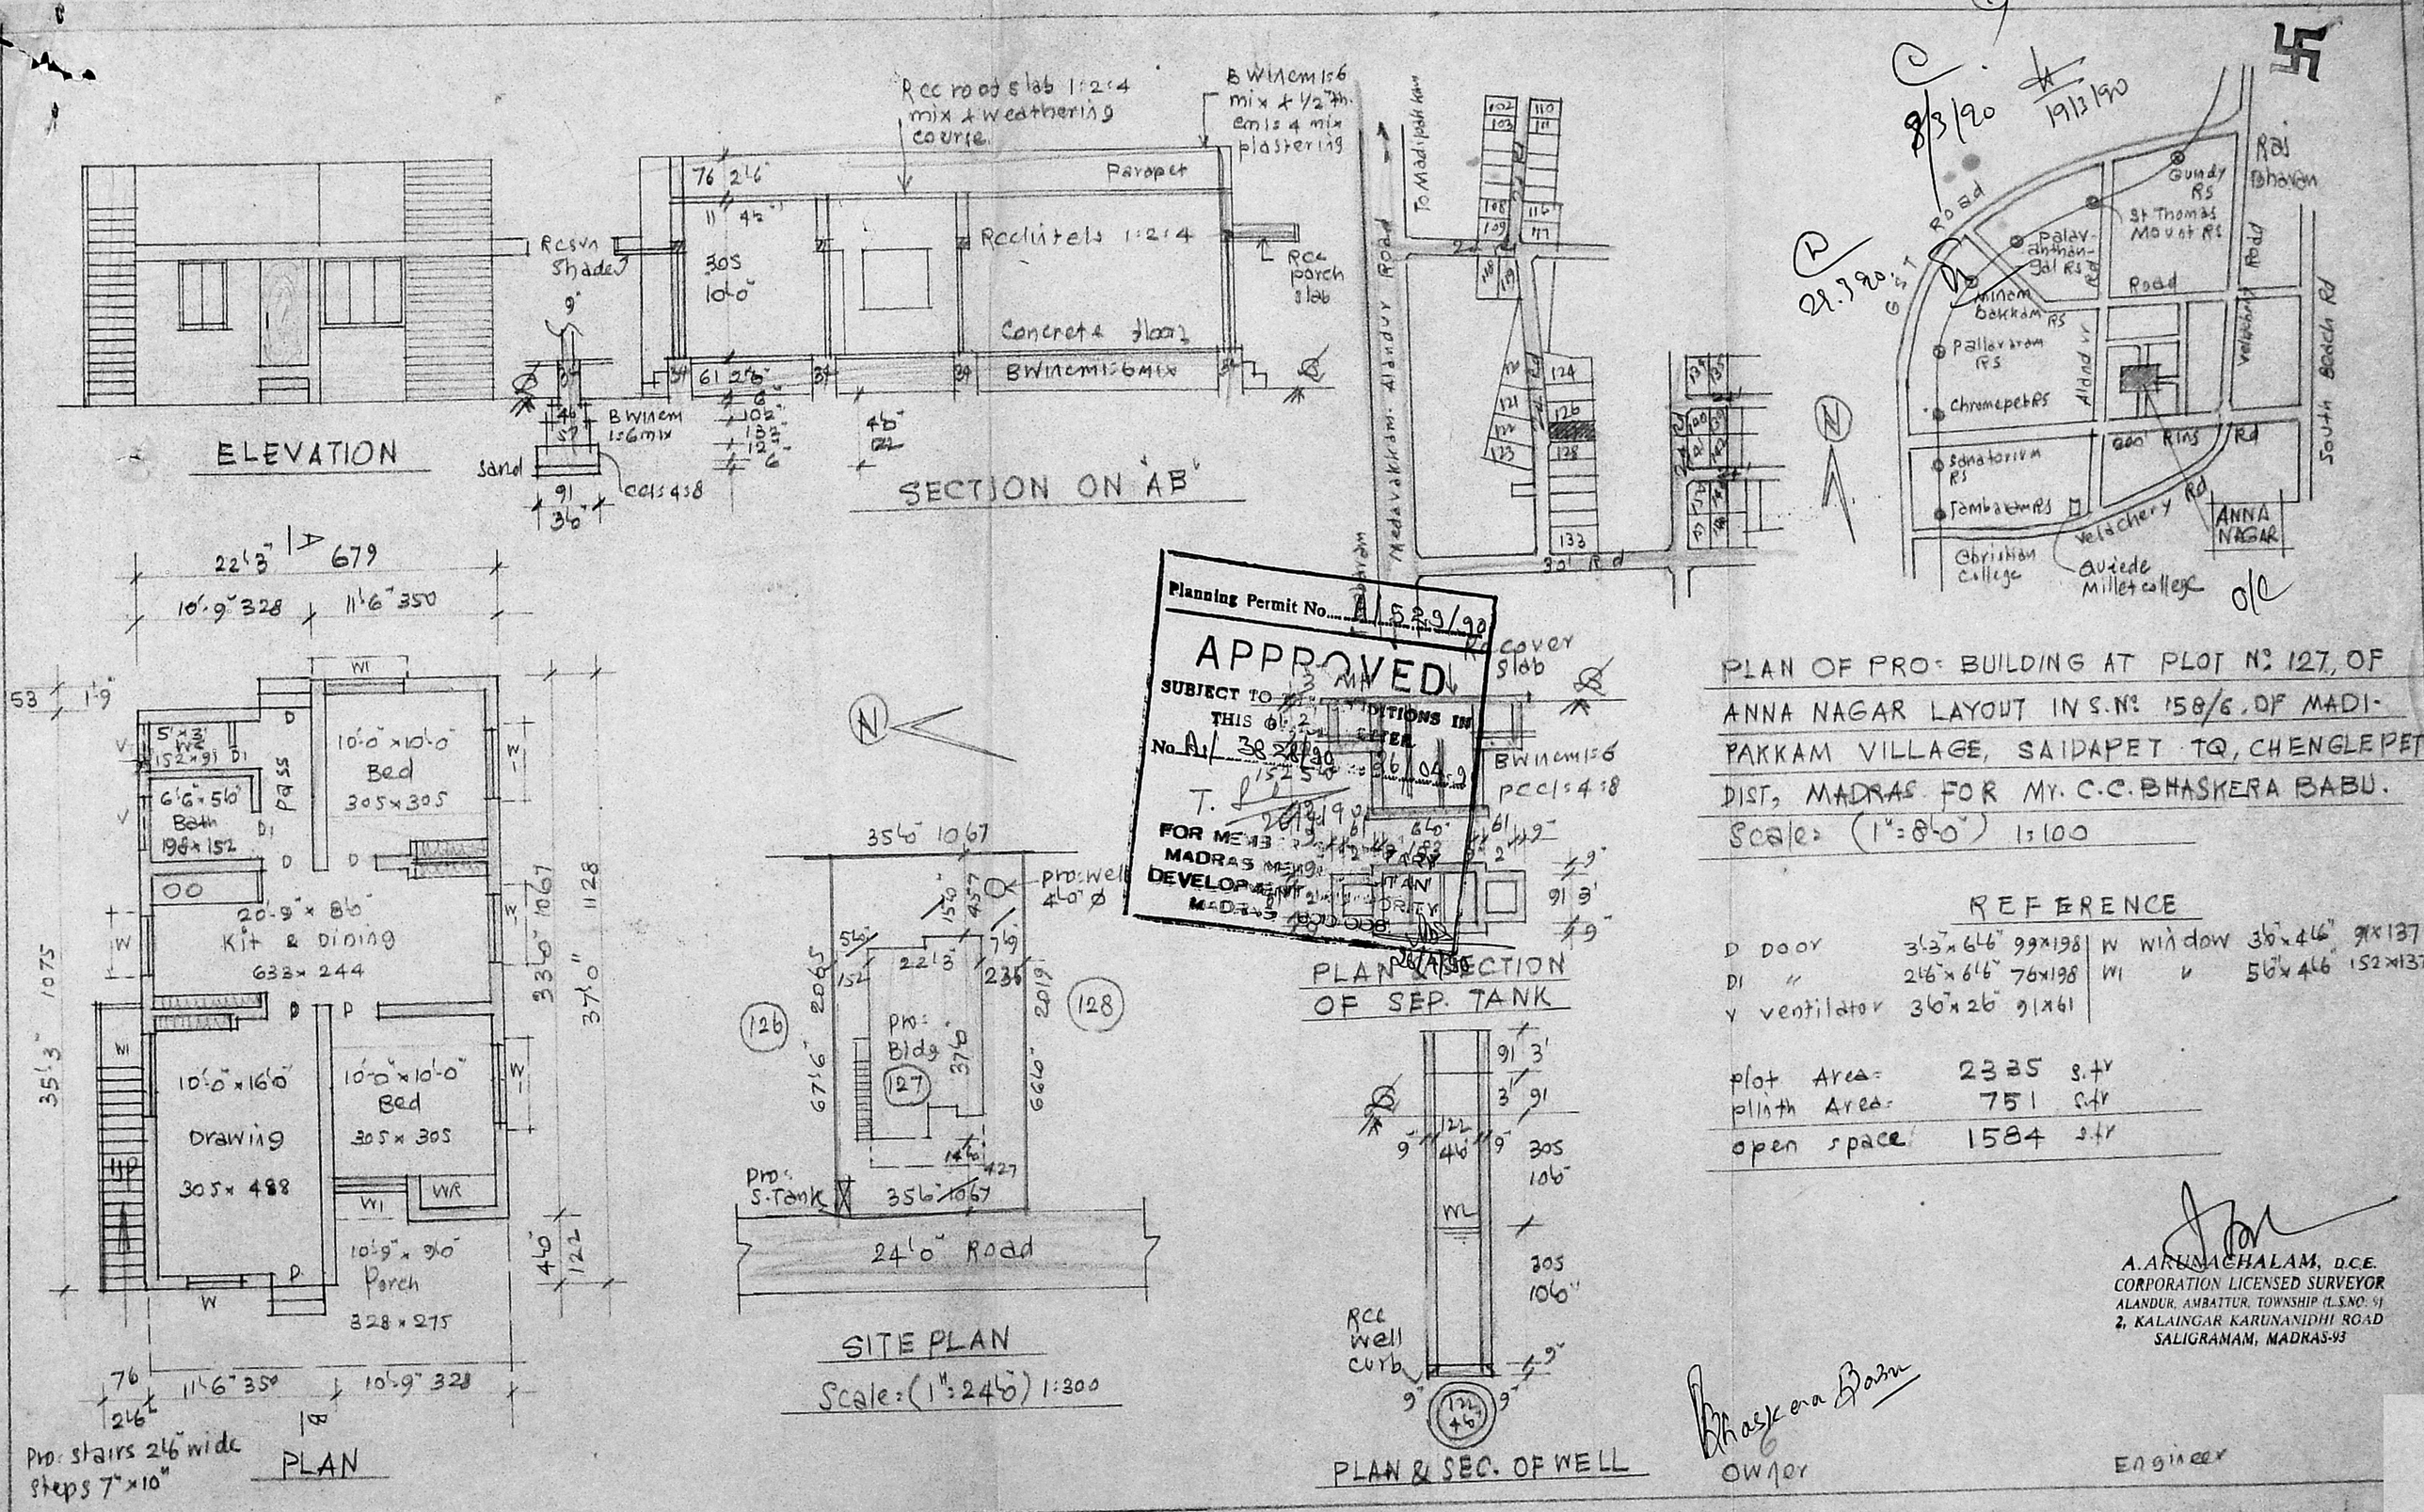

PLAN OF PRO: BUILDING AT PLOT No. 127, OF ANNA NAGAR LAYOUT IN S.No. 158/6, OF MADIPAKKAM VILLAGE, SAIDAPET TQ, CHENGLEPET DIST, MADRAS FOR Mr. C.C. BHASKERA BABU.

Scale: (1":8'0") 1:100

REFERENCE

D Door	3'3"×6'6"	99×198	W window	3'6"×4'6"	91×137
D1 "	2'6"×6'6"	76×198	W1 "	5'6"×4'6"	152×137
V ventilator	3'6"×2'6"	91×61			

plot Area:	2335	s.ft
plinth Area:	751	s.ft
open space	1584	s.ft

A. ARUNACHALAM, D.C.E.
CORPORATION LICENSED SURVEYOR
ALANDUR, AMBATTUR, TOWNSHIP (L.S.NO. 9)
2, KALAINGAR KARUNANIDHI ROAD
SALIGRAMAM, MADRAS-93

Bhaskera Babu
Owner

Engineer