3837/80
Scrutiny plan
08/03/80 (APCA)
13/3/90

Plan showing the proposed construction of house building in plot no. 1A, of no. 216/1, at madipakkam village, saidapet taluk, chingleput district.

scale 1:8 1/2:100

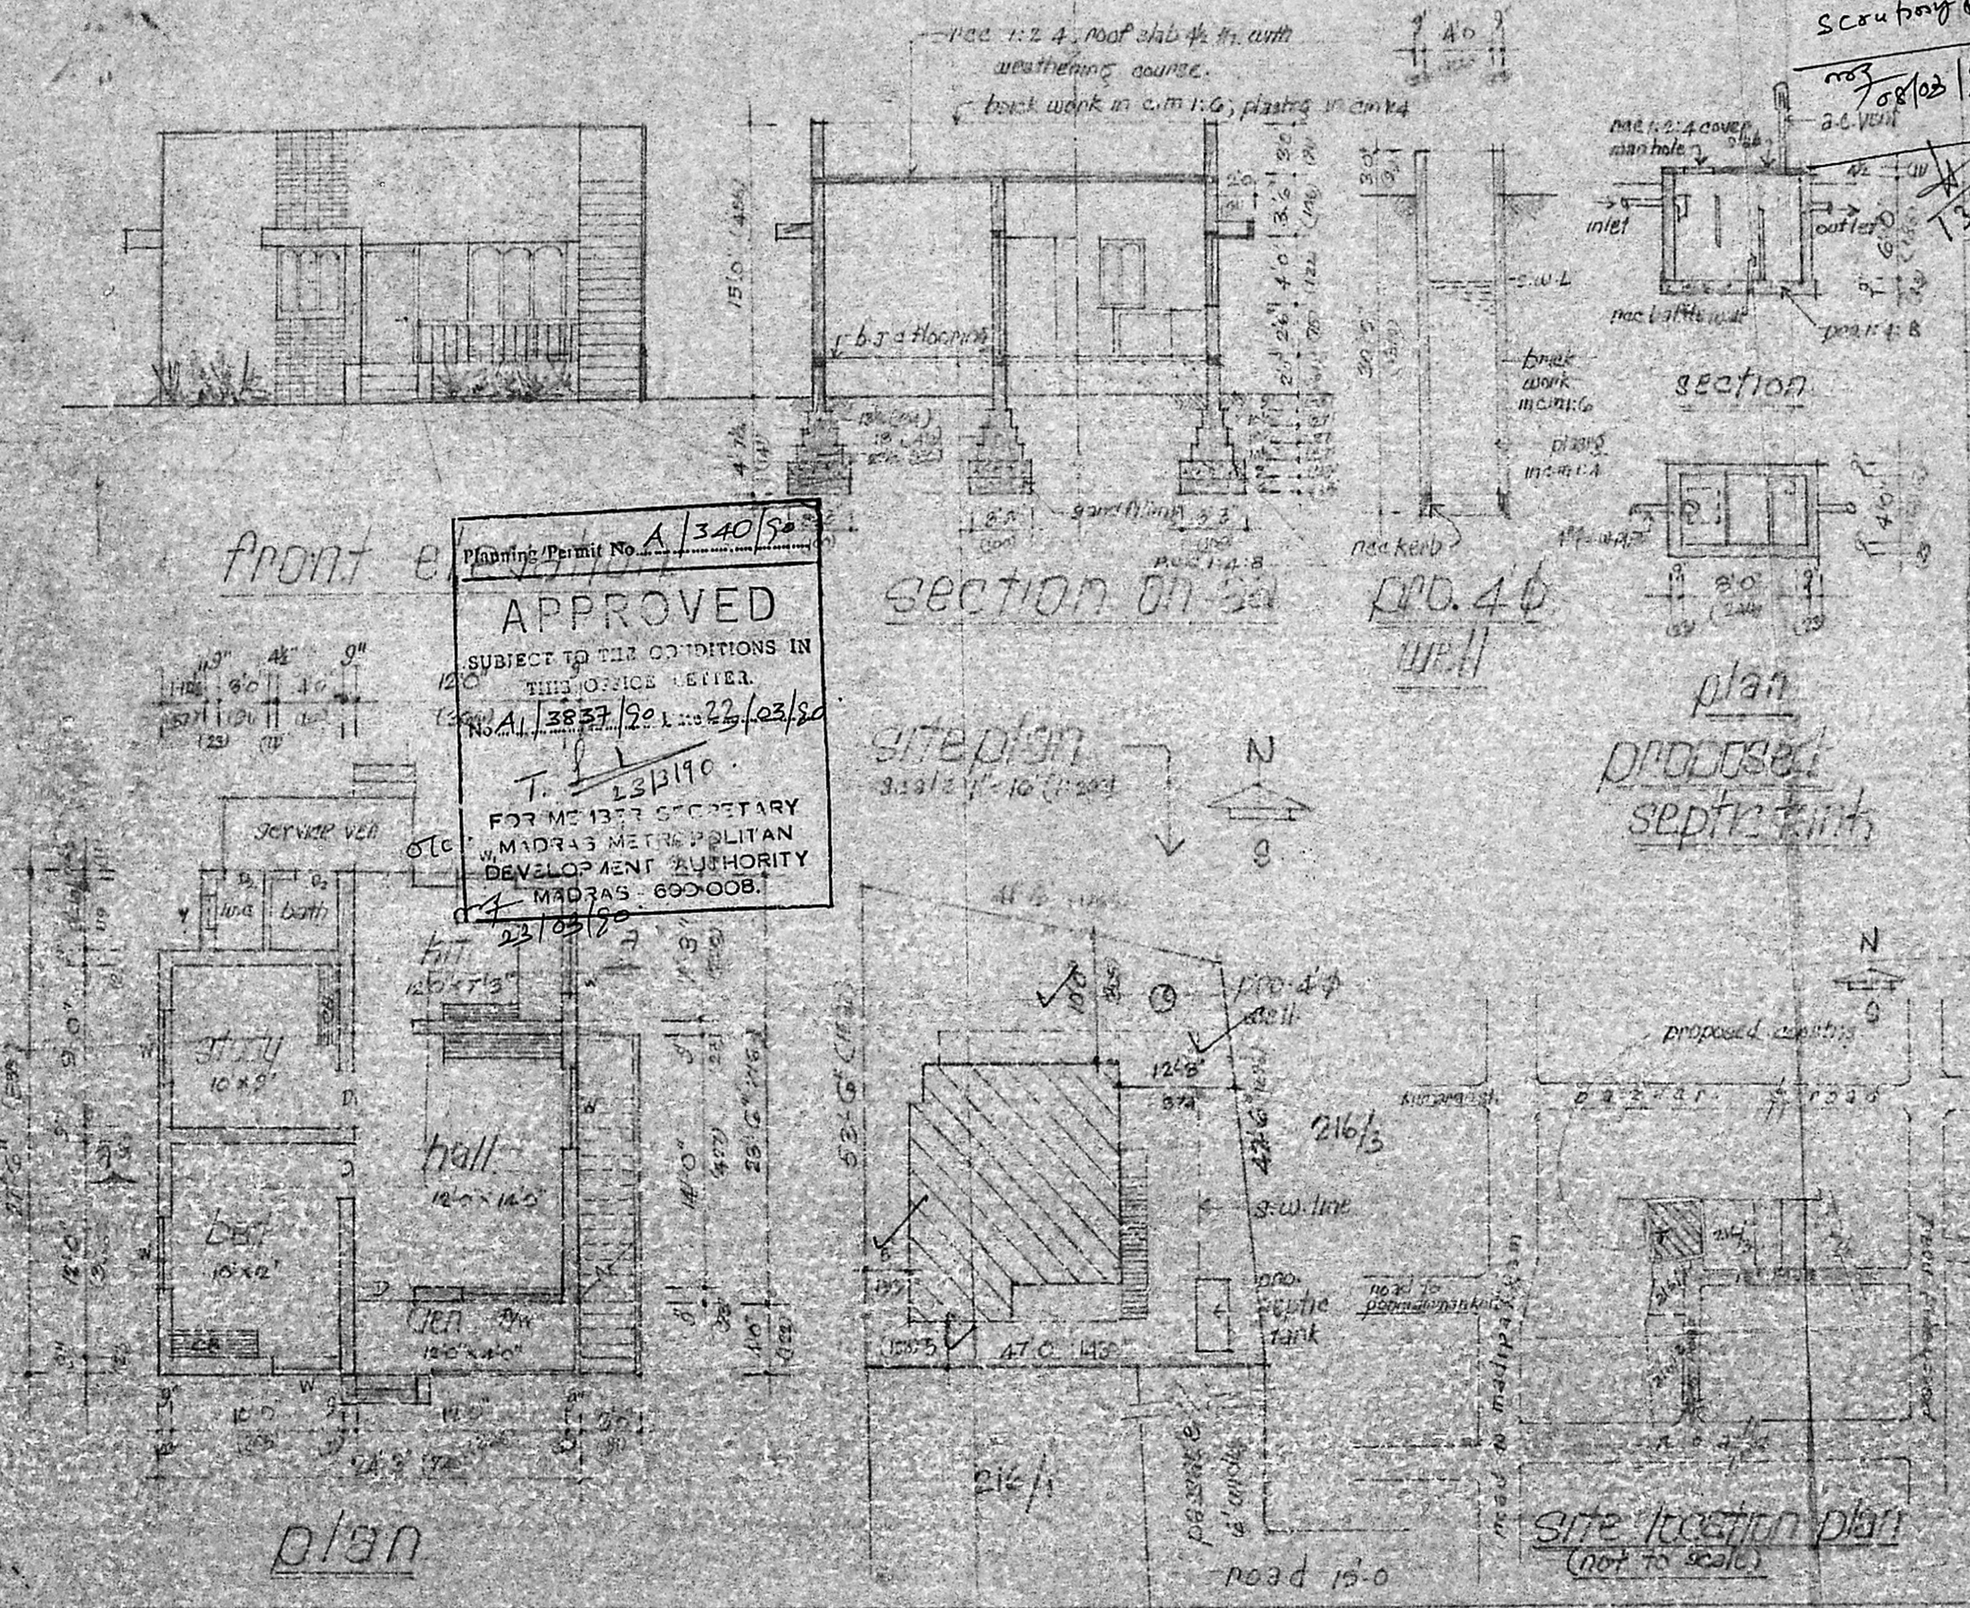

Planning Permit No. A/340/80

APPROVED

SUBJECT TO THE CONDITIONS IN THIS OFFICE LETTER.

No. A1/3837/80 Date 23/03/80

23/3/90

FOR MEMBER SECRETARY
MADRAS METROPOLITAN DEVELOPMENT AUTHORITY
MADRAS - 600 008.

23/03/80

reference:

D	t.w. door	3'-3"×6'-6"	[illegible]
D1	"	3'-0"×6'-6"	[illegible]
D2	"	2'-6"×6'-6"	[illegible]
W	t.w. window	4'-0"×4'-0"	[illegible]
W1	"	3'-0"×4'-0"	[illegible]
Fpl	fireplace window	6'-0"×6'-0"	[illegible]
V	ventilator	2'-0"×1'-6"	[illegible]
CB	cupboard		

specifications

all pcc work to be in c.c. 1:4:8
all rcc work to be in c.c. 1:2:4
all b.j.c work to be in c.c. 1:4:8
all brick work to be in c.m 1:6
all plastering work to be in c.m 1:4
all ceiling plastering to be in c.m 1:4
all wood work to be in teak

extent of plot 2113 sft (197 m²)
plinth area 617 sft (57 m²)

owner

1 SUBRAMONIA PILLAI
Licensed Surveyor Reg. No: 1193/84/FL
ALANDUR MUNICIPALITY.
Plot No: 156, Thirugar Avenue IInd Cross St.
MADIPAKKAM, MADRAS-91

licensed surveyor