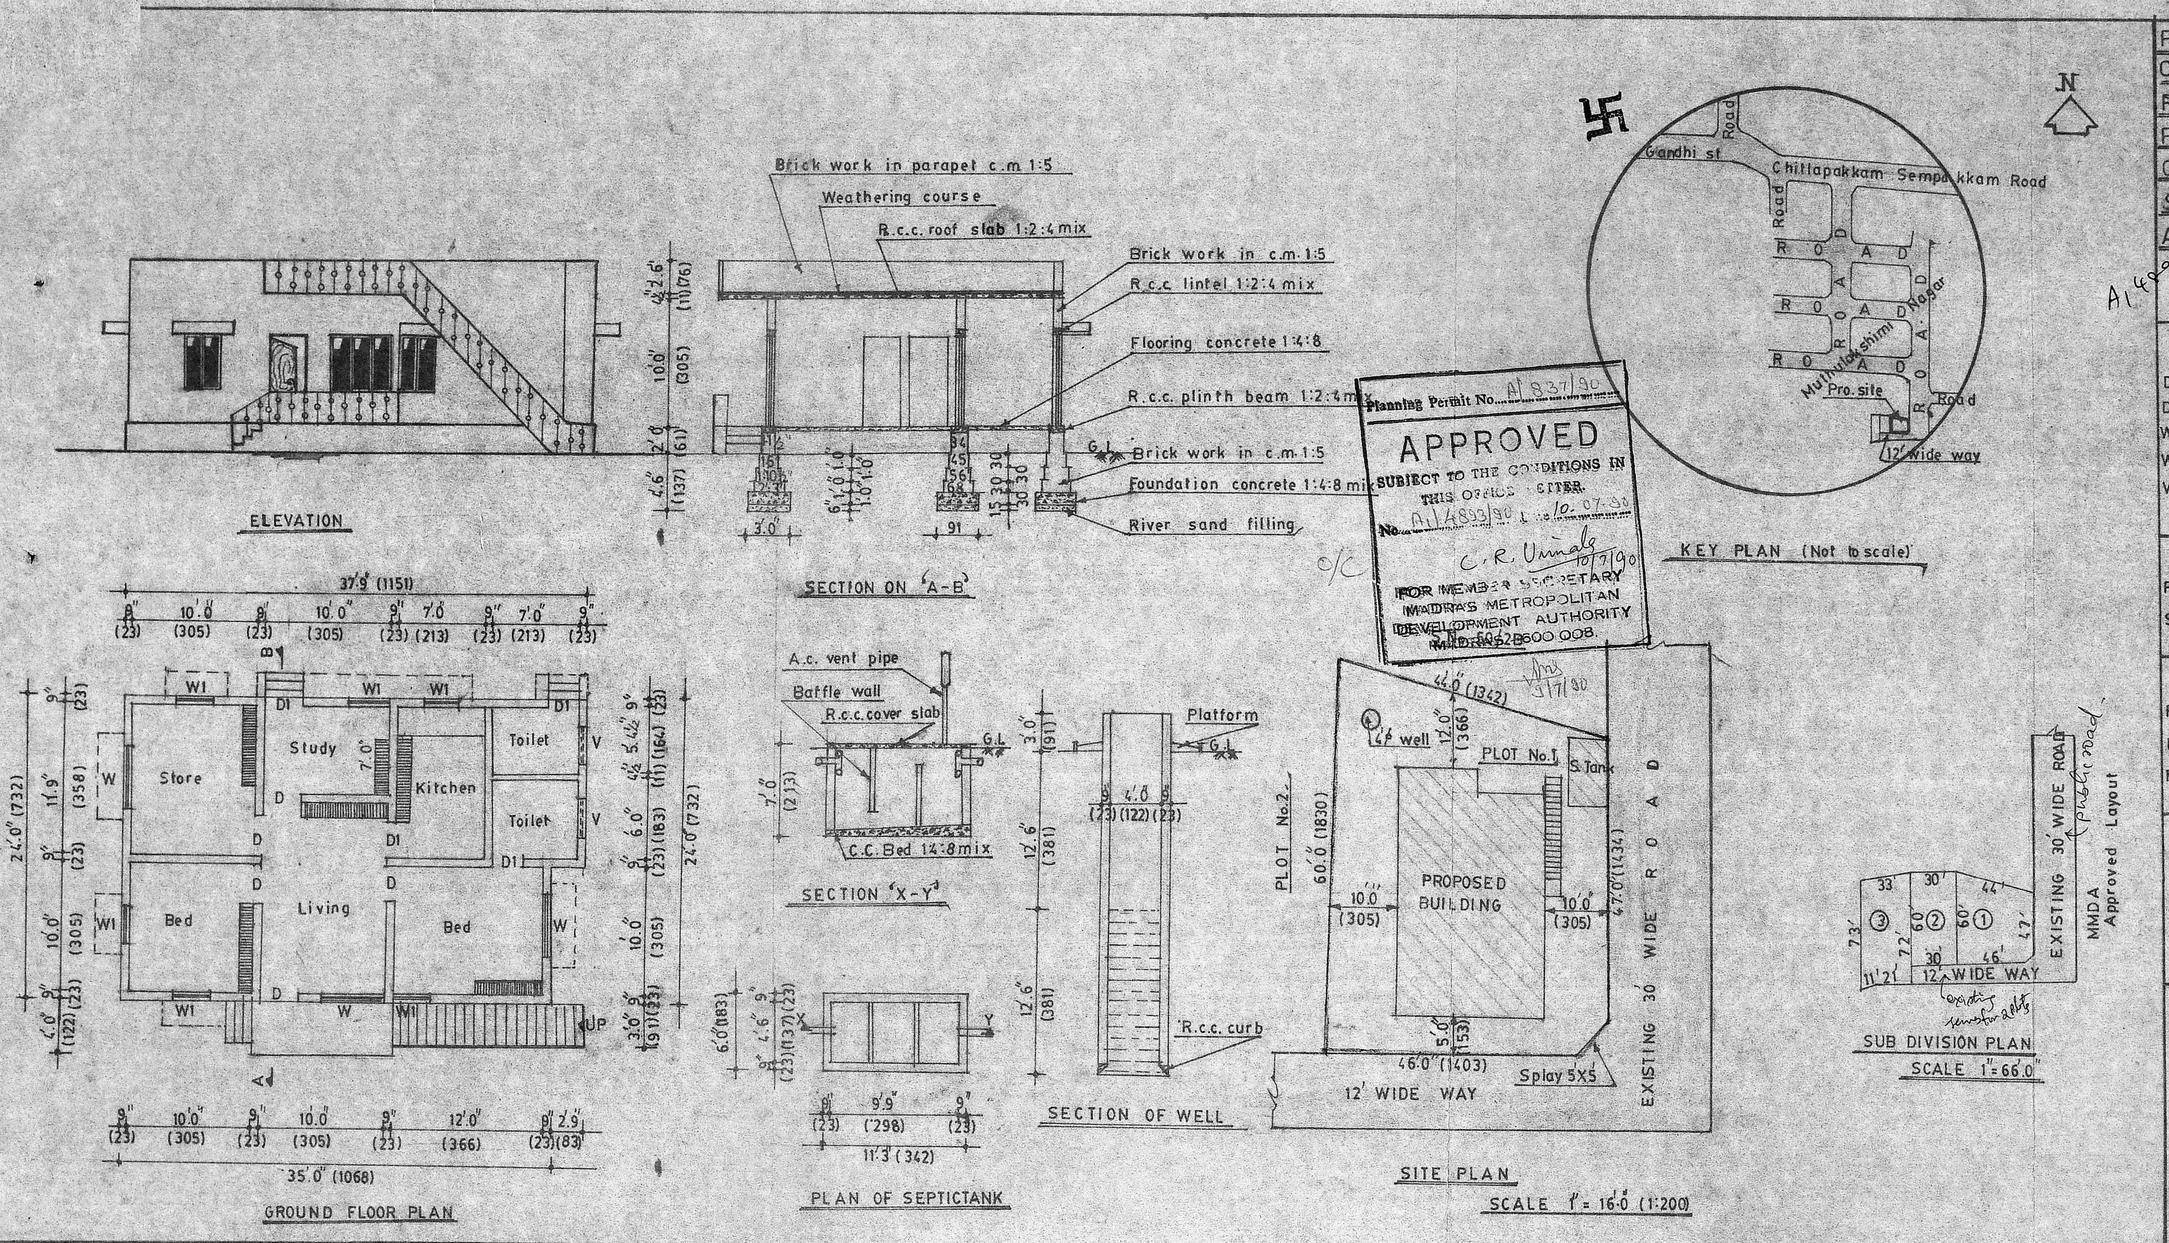

Planning Permit No. A/837/90
APPROVED
SUBJECT TO THE CONDITIONS IN THIS OFFICE LETTER.
No. A/4893/90 Dt. 10.07.90
C.R. Vimala 10/7/90
FOR MEMBER SECRETARY
MADRAS METROPOLITAN DEVELOPMENT AUTHORITY
MADRAS-600 008.

PLAN SHOWING THE PROPOSED CONSTRUCTION OF THE RESIDENTIAL BUILDING IN PLOT No.1 S.No. 50/1 No 129 CHITLAPAKKAM VILLAGE SAIDAPET TALUK CHENGAI ANNA DISTRICT MADRAS 600 064.

Scale 1" = 8'0" (1:100)

A/4893/90
20.3.90

REFERENCE:-

D. DOOR	3'0"X7'0"	(091X213)
D1 DOOR	2'6"X7'0"	(076X213)
W. WINDOW	5'0"X4'6"	(153X137)
W1 WINDOW	3'0"X4'6"	(091X137)
V. VENTILATER	3'0"X2'0"	(091X061)

AREA:-

Proposed plinth area 876 sft (81.38 sqm)
Site extent 2407 sft (223.61 sqm)

COLOUR INDEX:-

PROPOSED WORK
BOUNDARY
ROAD

× G. Leela
(G. LEELA)
OWNER

P.C. GOWRI SHANKAR, B.E.,
Civil Engineer.
Class: I: Licensed Surveyor No: 257
Corporation of Madras
Off: 15/1, Govindan Road,
(Near Srinivasa Theatre)
West Mambalam, MADRAS-33

ENGINEER