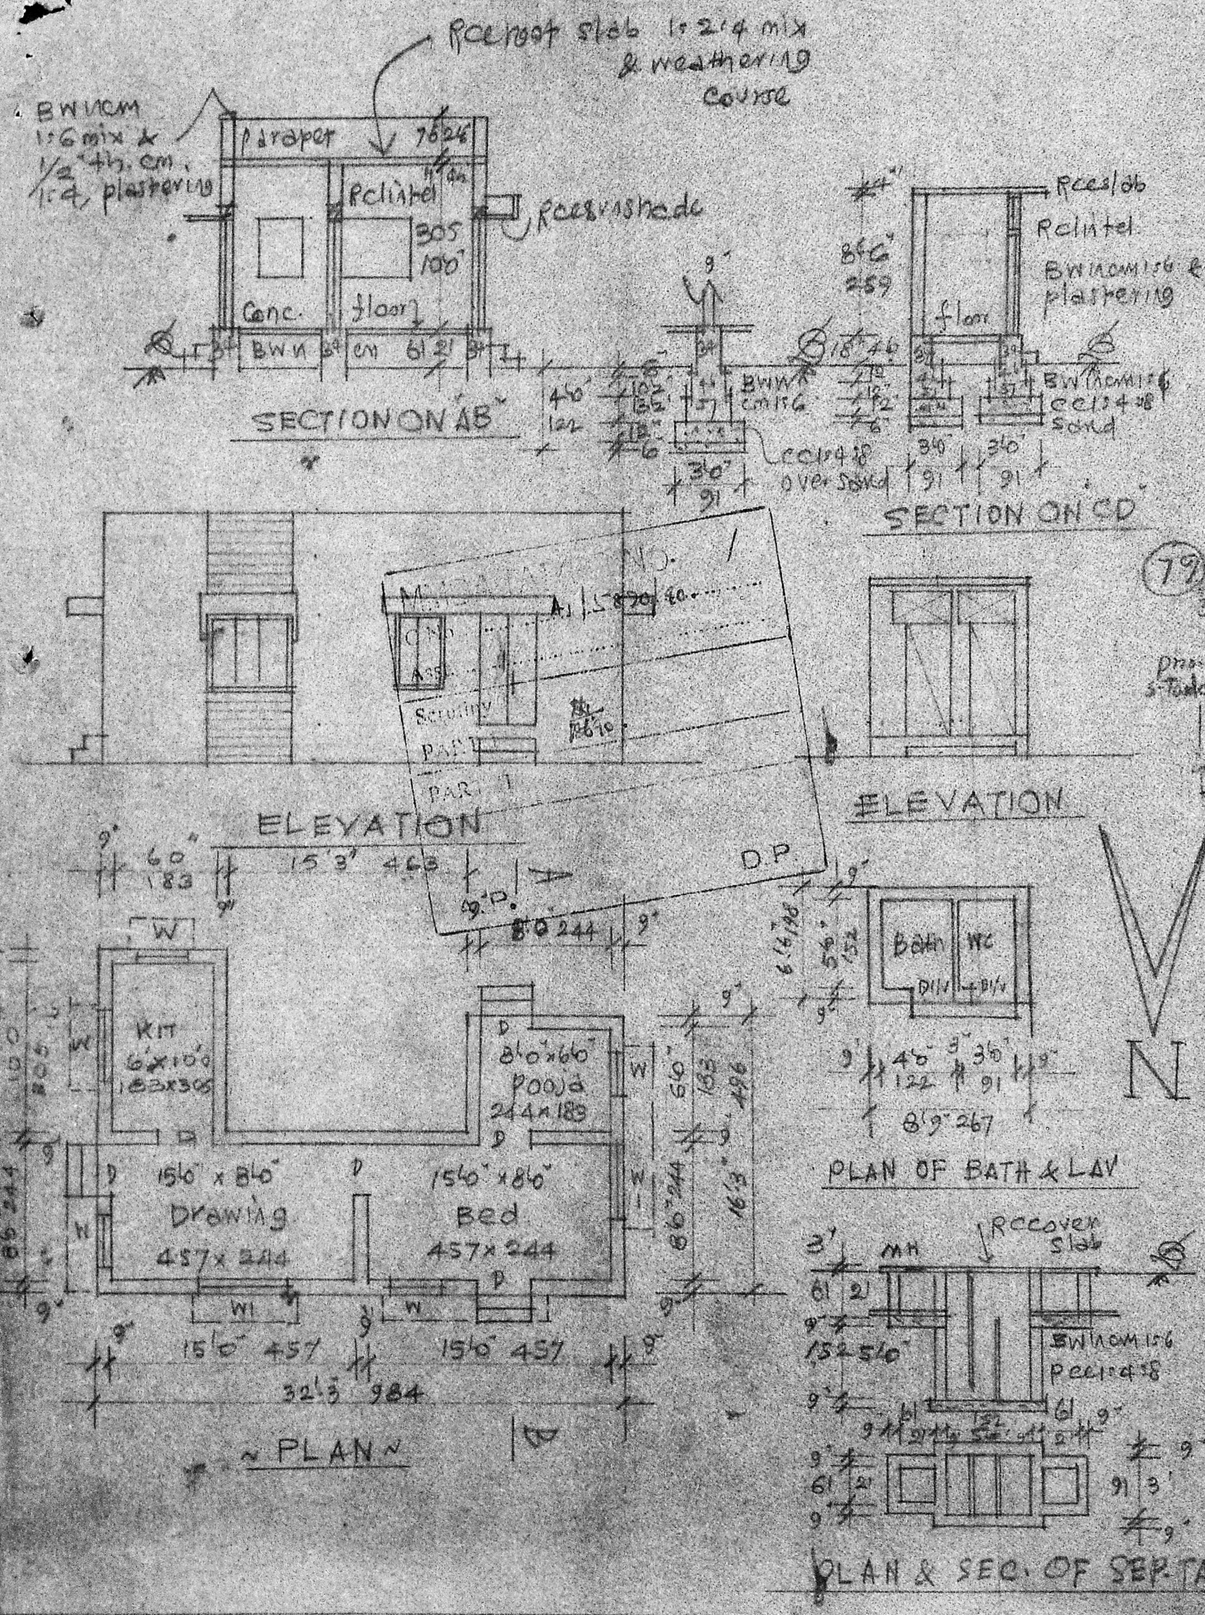

REFERENCE

D	DOOR	3'3" x 6'6"	99 x 198
D1	"	2'6" x 6'6"	76 x 198
W	WINDOW	3'0" x 4'6"	91 x 137
W1	"	5'0" x 4'6"	152 x 137
V	VENTILATOR	3'0" x 2'0"	91 x 61

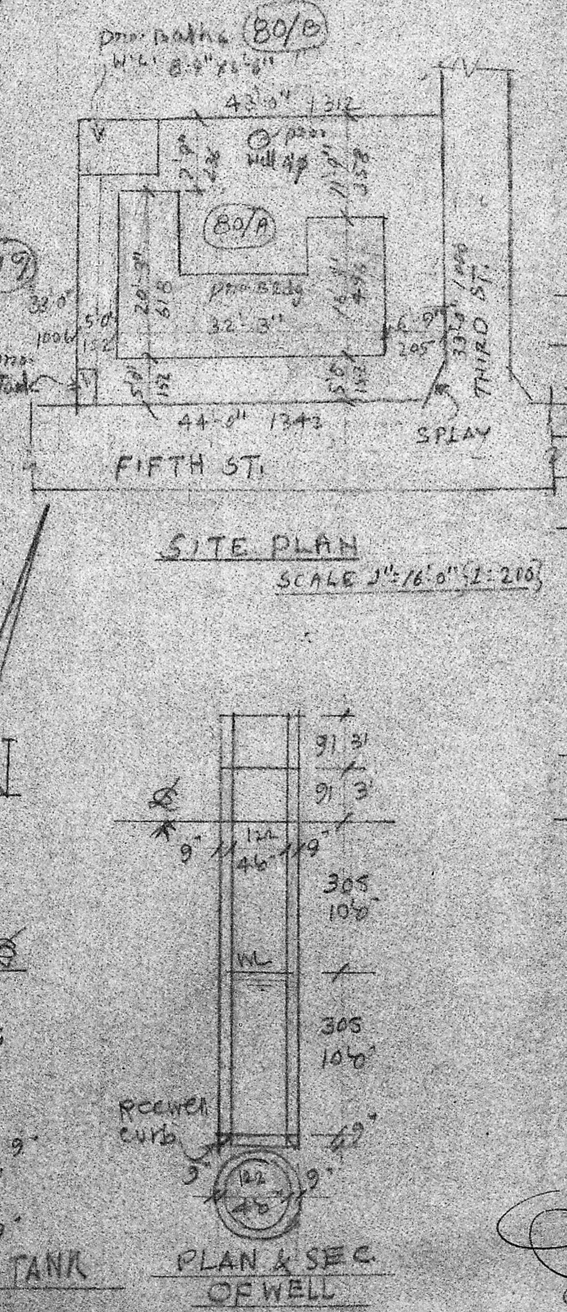

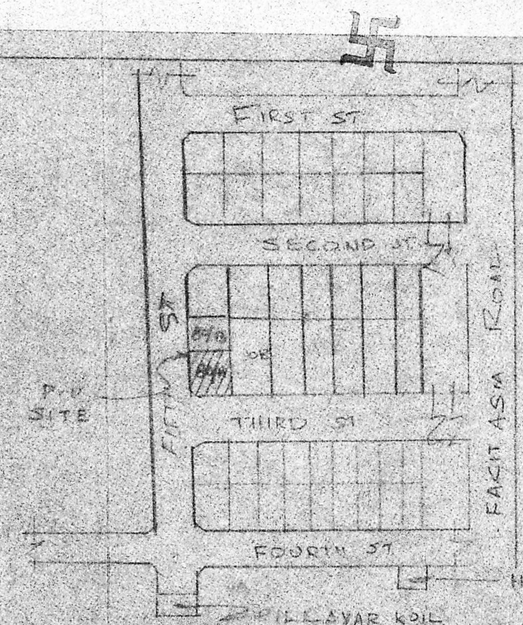

PLAN OF PRO. BUILDING AT NO. 80-A, OF AMMAICHAR GOVINDASWAMY NAGAR, S.No. 225/2A1, KAINDANCHAVADI AT PERUNGUDI VILLAGE, SAIDAPET TQ, CHENGLEPET DT. (AT 6/56, 3rd STREET OF A-G NAGAR) FOR Mr. P. PERUMAL. Scale: (1"=8'0") 1:100

plot Area		1436 sft	
plinth Area	Main Bldg	451 sft	508 sft
	Bath & Lav	57 sft	
Open space		928 sft	

Planning Permit No. A/851/90.

APPROVED
SUBJECT TO THE CONDITIONS IN THIS OFFICE LETTER.
No. A1/5870/90 Date 12-7-90.
O/C S. Jagan 12.7.90
FOR MEMBER SECRETARY
MADRAS METROPOLITAN DEVELOPMENT AUTHORITY
MADRAS - 600 008.

A. ARUNACHALAM, D.C.E.
CORPORATION LICENSED SURVEYOR
ALANDUR, AMBATTUR TOWNSHIP (L.S.No: 9)
2, KALAINGAR KARUNANIDHI ROAD
SAIDAPET, MADRAS-15

Perumal 12/7/90
Owner

Engineer