# N SHOWING THE PROPOSED CONSTRUCTION OF A HOUSE IN S.No 203/4A OF POLICHALUR VILLAGE - AT P.No 13 - ANANTHI NAGAR EXTENSION - SAIDAPET TALUK - CHINGLEPUT DISTRICT - SCALE 1:100 & 200

| | | |
|---|---|---|
| TOTAL EXTENT | 2418 SQ.FTS | 225 SQ.MTS |
| PRO PLINTH | 487 SQ.FTS | 45 SQ.MTS |
| OPEN SPACE | 1931 SQ.FTS | 180 SQ.MTS |
| FSI | 0.20 | |
| COVERAGE | 20% | |




FRONT ELEVATION.

SECTION ON 'AA'

Planning Permit No. A/651/90

APPROVED

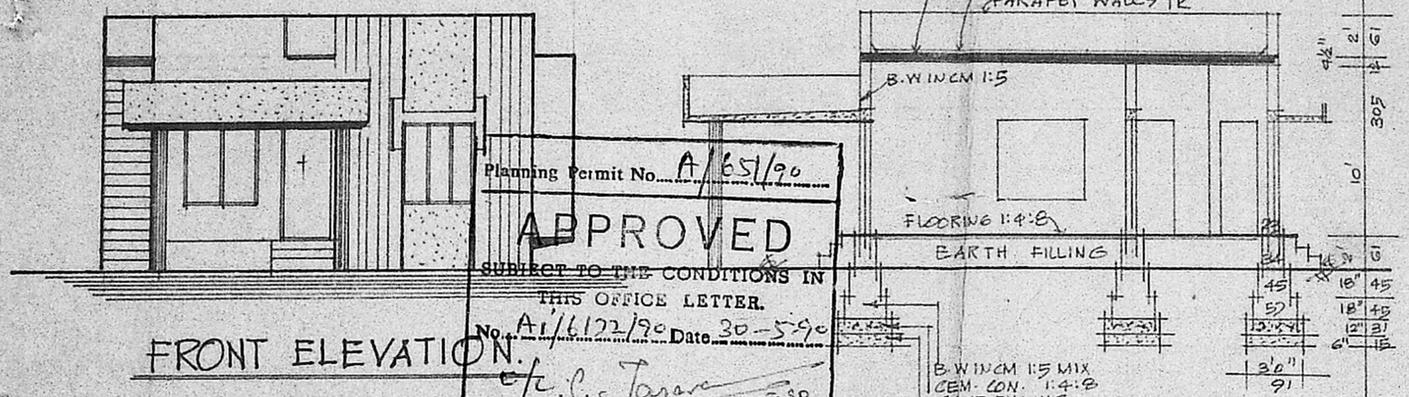SUBJECT TO THE CONDITIONS IN THIS OFFICE LETTER.

No. A1/61722/90 Date 30-5-90

for S. Jayara 30.5.90

FOR MEMBER SECRETARY
MADRAS METROPOLITAN
DEVELOPMENT AUTHORITY
MADRAS - 600 008.




## REFERENCE

| | |
|---|---|
| P. DOOR | 100 x 213 |
| P1. DOOR | 91 x 198 |
| P2. DOOR | 75 x 183 |
| W. WINDOW | 91 x 135 |
| W1. WINDOW | 135 x 135 |
| W2. WINDOW | 152 x 135 |
| V. VENT. | 61 x 45 |




KEY PLAN
(NTS)

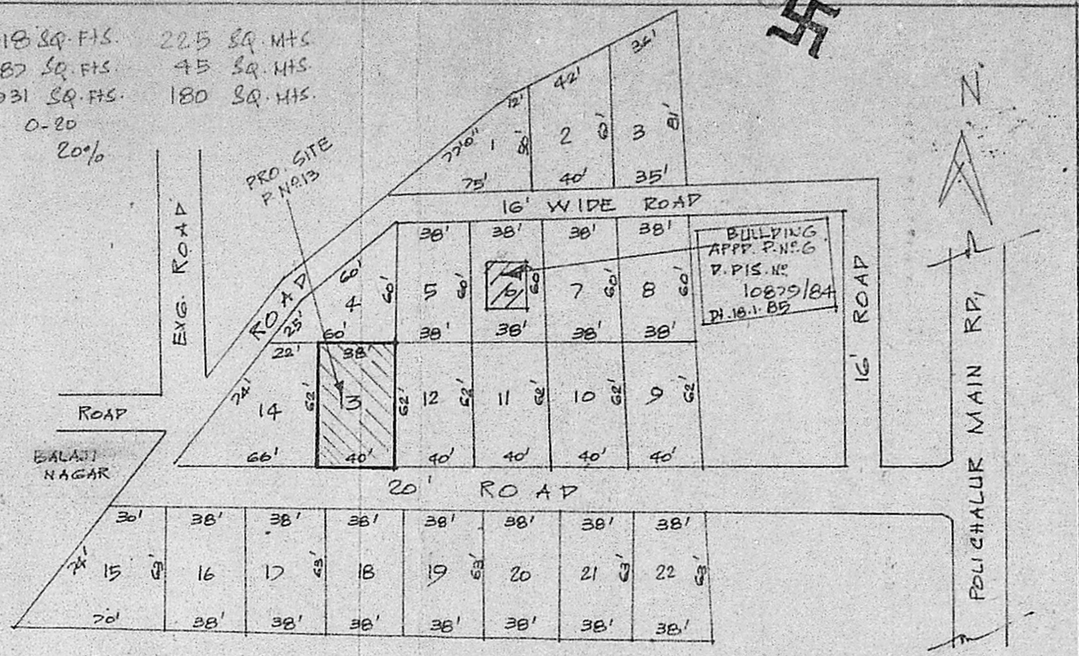


PLAN.

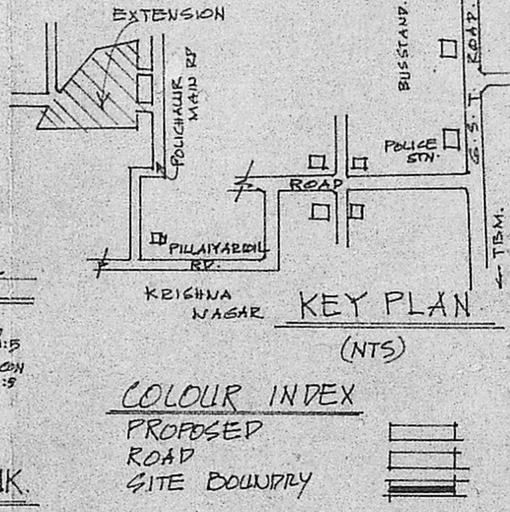


SITE PLAN
SCALE 1:200

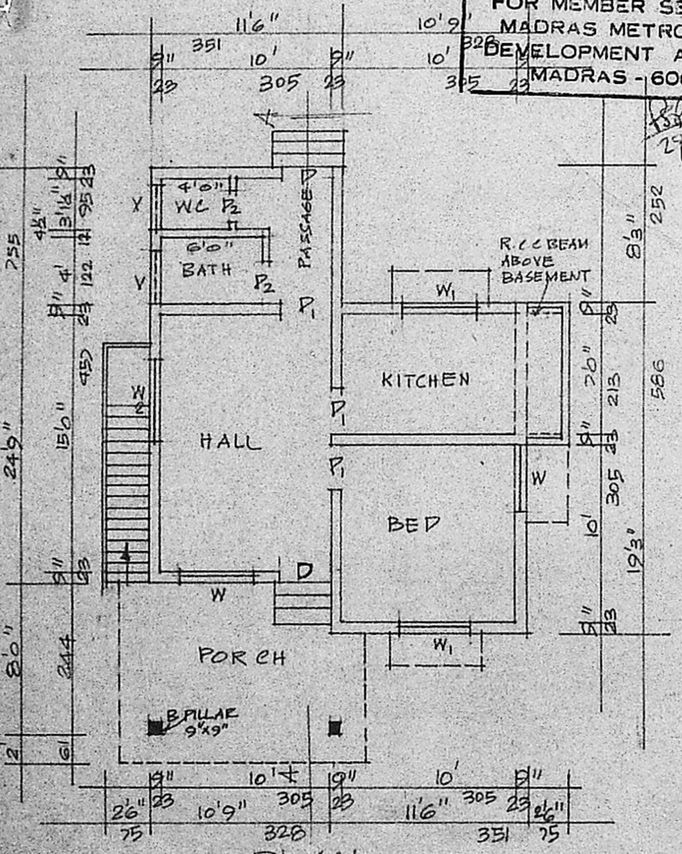


SEC. OF WELL

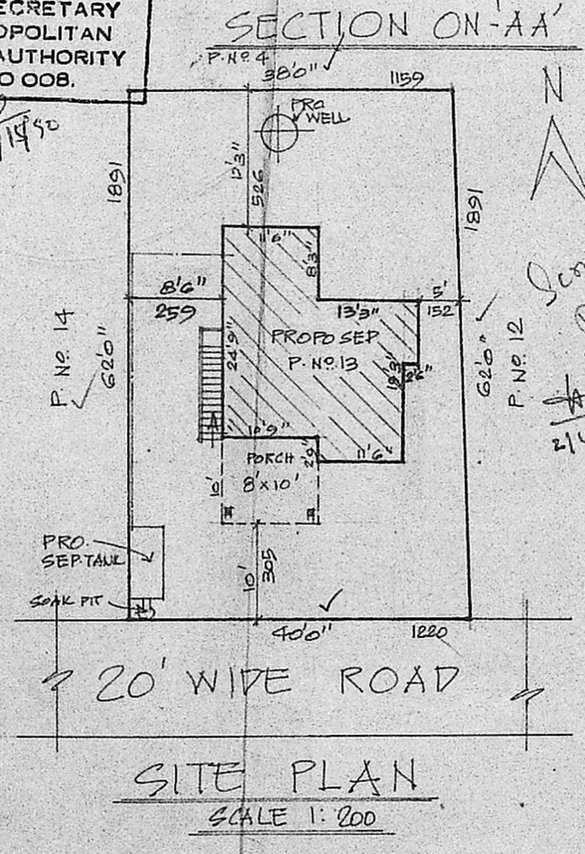


SEC. OF SEPTANK.

COLOUR INDEX

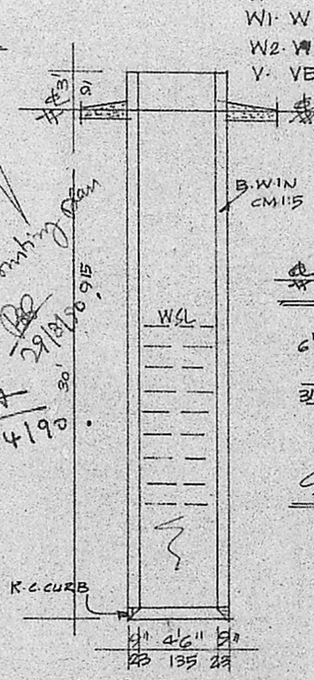PROPOSED

ROAD

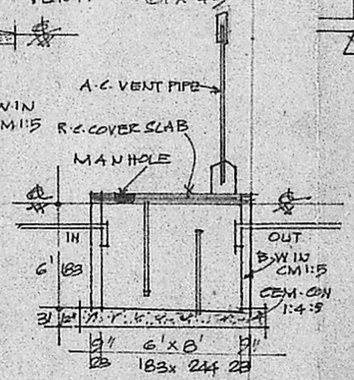SITE BOUNDRY

STAIR CASE : WIDTH 75CMS RAISE 17CMS TREAD 23CMS

K. Krishna Rajan, L.C.E.
CONSULTING ENGINEER,
LICENSED SURVEYOR,
T. NAGAR, MUNICIPALITY
1, BRINDAVAN AVENUE, KENNADY ST,
TAMBARAM WEST.
MADRAS-600045.

L.S.

S. Dharma Rajan
OWNER