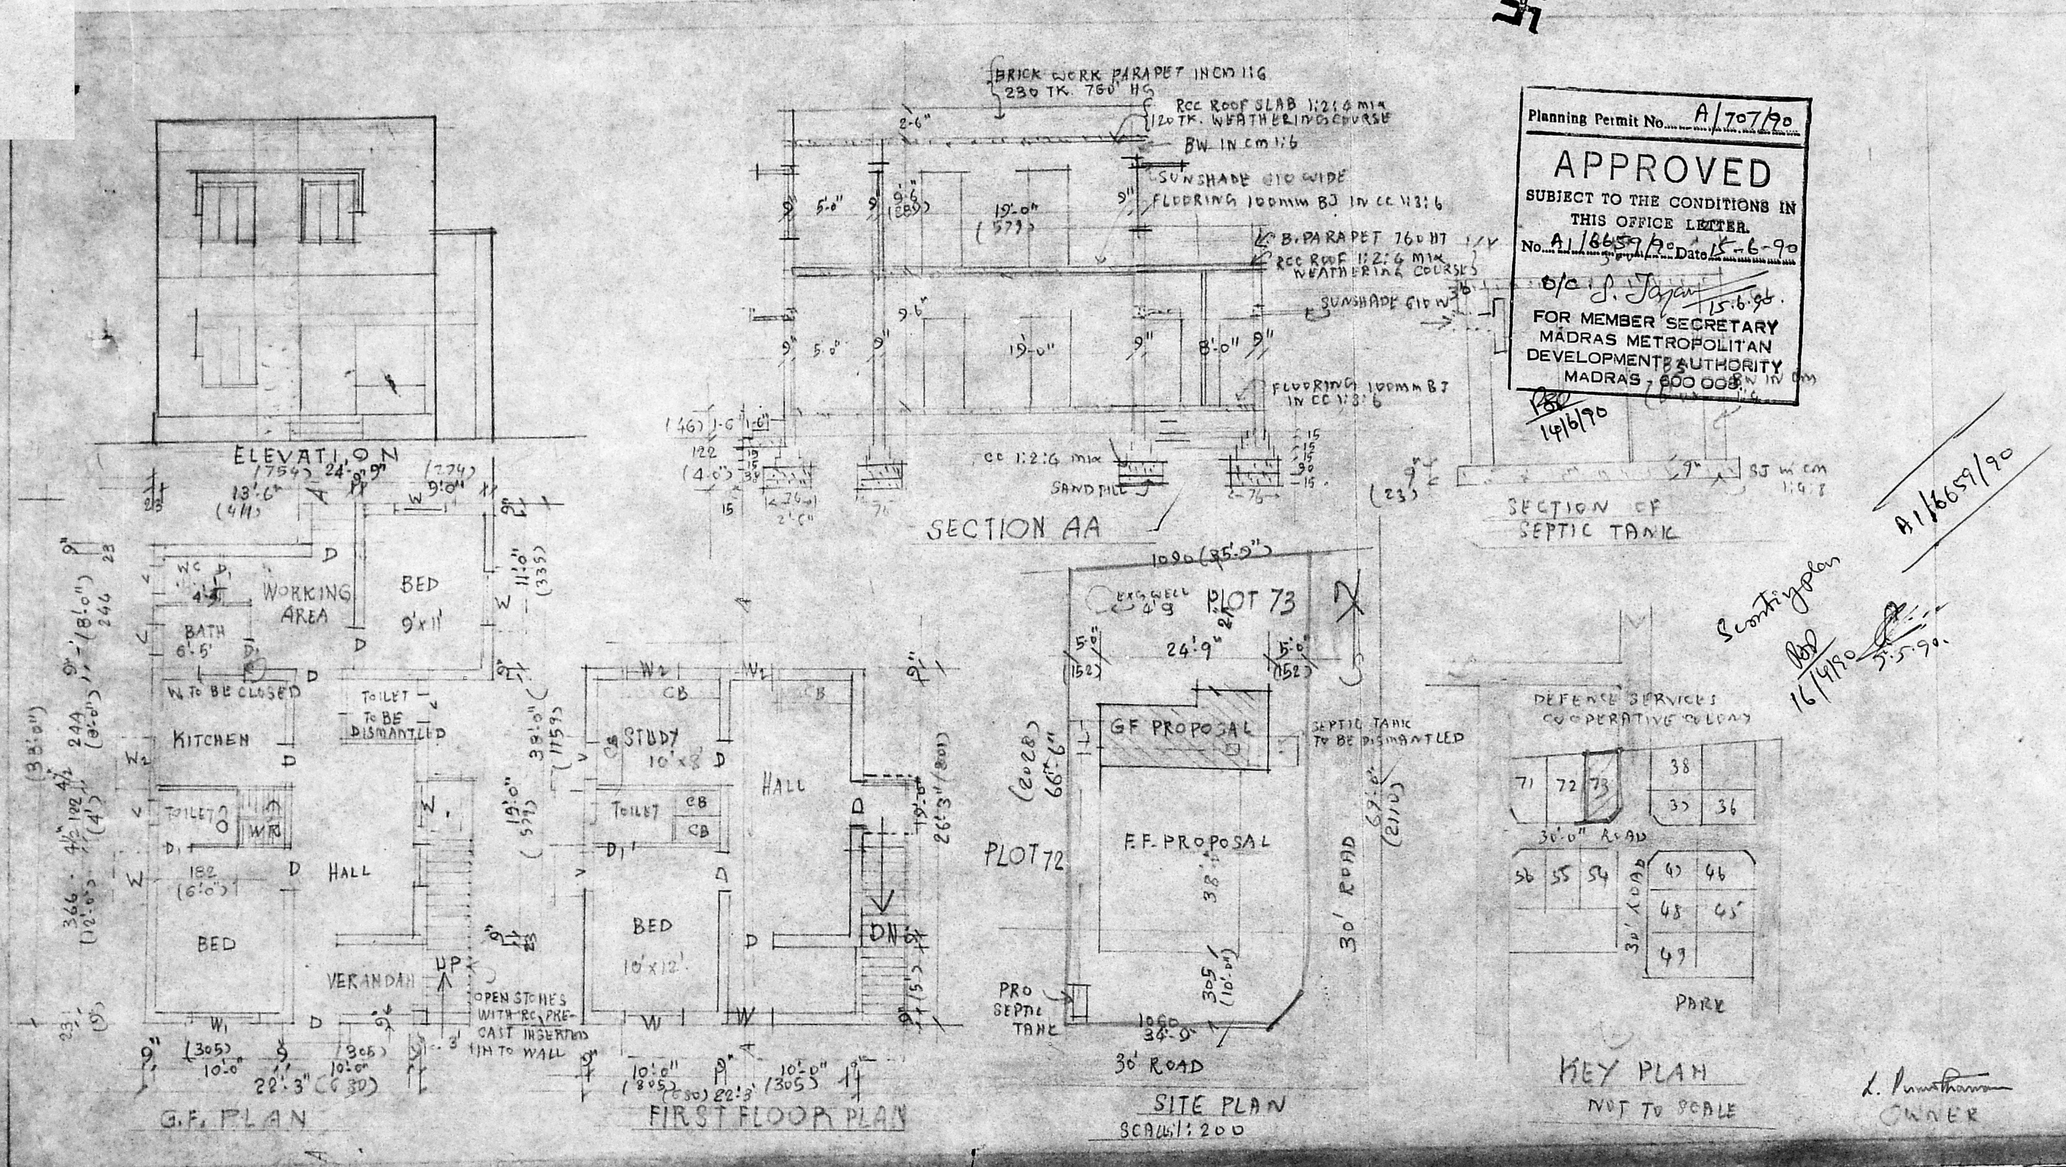

Planning Permit No. A/707/90

APPROVED

SUBJECT TO THE CONDITIONS IN THIS OFFICE LETTER.

No. A1/6659/90 Date 15-6-90

O/C S. Tajan 15.6.90

FOR MEMBER SECRETARY
MADRAS METROPOLITAN DEVELOPMENT AUTHORITY
MADRAS - 600 008

14/6/90

PRO: FIRST FLOOR & ADDITION AT THE EXG: GROUN FLOOR BUILDING IN PLOT NO: 73 OF LAYOOT NO: 44/72 & 180/73 AT NANDAMPAKKAM-PANJAYAT, ST. THOMAS MOUNT SAIDAPET TK. MADRAS FOR MR. L. PURUSHOTHAMAN

REF: D-DOOR-TW. PANELLED 3'x6'-8" (91x198)
D1-DOOR-TW. PANELLED 2'-6"x6'-6" (76x198)
W-WINDOW " 91x135x (3'-3"x4'-6")
W1 " 135x135 (4'-6"x4'-6")
W2 " 91x91 (3'x3')
V-VENTILATOR 76x46 (2'-6"x1'-6")

PRO: SHOWN
EXG: SHOWN
SITE BOUNDARY SHOWN
DISMANTLING SHOWN
MEASUREMENTS SHOWN IN METRIC UNITS

AREA OF PLOT 2406 sq' (223.8 m²)
AREA OF EXG 584 sq' (54.33 m²)
AREA OF PRO: 248 sq' at GF 584 at FF = 832 sq' 77.4 m²
AREA OF VACANT PLOT 1574 sq' (146.4 m²)

SCALE 1" = 8' (1:100)

EXG: PLAN APPROVED BAND: 12/77-78 Dt: 12-8-78
D. DIS. NO: 629/78 BY EXECUTIVE OFFICER, NANDAMBAKKAM PANJAYAT

V. Venkatesan

V. VENKATESAN, B.E., M.Sc., M.I.E.,
CIVIL ENGINEER
CLASS. I LICENSED SURVEYOR NO. 6
CORPORATION OF MADRAS
NO. 3, PAPER MILLS ROAD, FIRST FLOOR
NEAR PERAMBUR CHURCH