PLAN SHOWING THE PROPOSED CONSTRUCTION OF A HOUSE IN S.No.178/2 OF RAJAKILPAKKAM VILLAGE AT PLOT No55 & 56 PARVATHI NAGAR, SAIDAPET-TALUK CHENGAI ANNA-DISTRICT

For. Mr. V.T. SOWRIRAJAN.

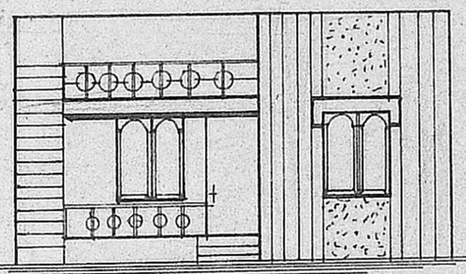

FRONT ELEVATION

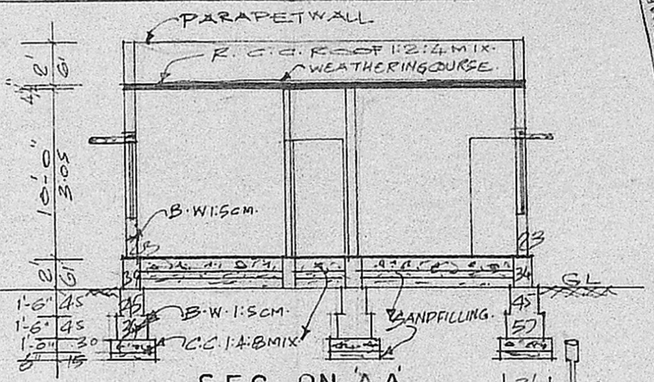

SEC. ON 'AA'

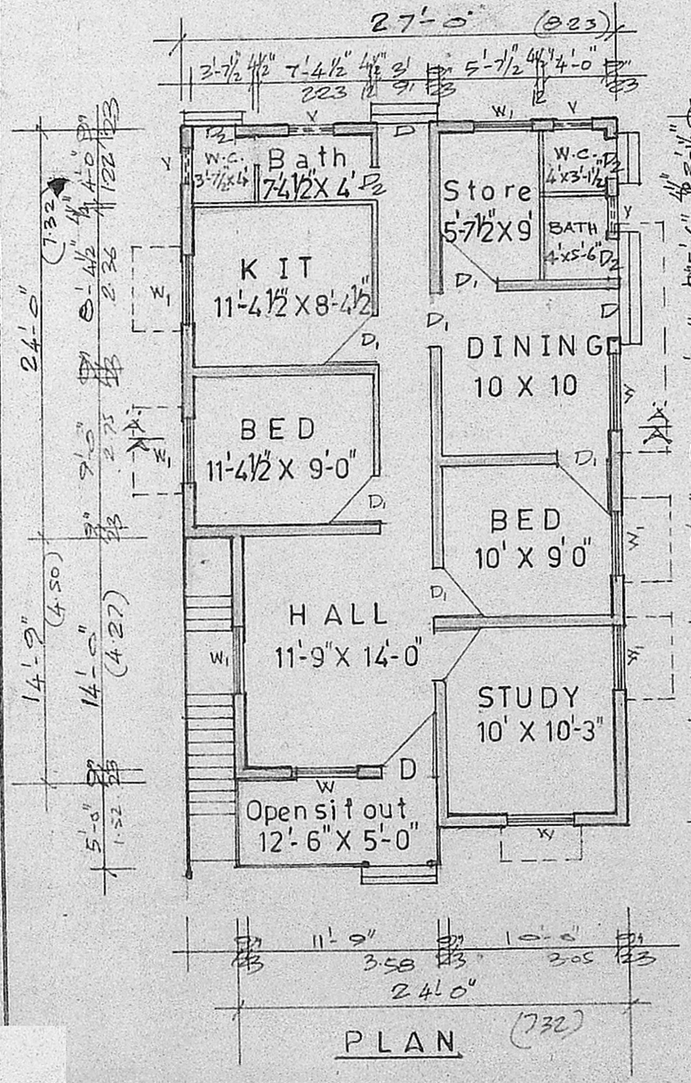

PLAN

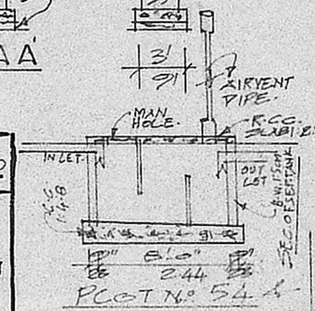

Planning Permit No. A/1096/90

APPROVED
SUBJECT TO THE CONDITIONS IN THIS OFFICE LETTER.
No. A/9998/90 Date 31-12-90
FOR MEMBER SECRETARY
MADRAS METROPOLITAN DEVELOPMENT AUTHORITY
MADRAS - 600 008.

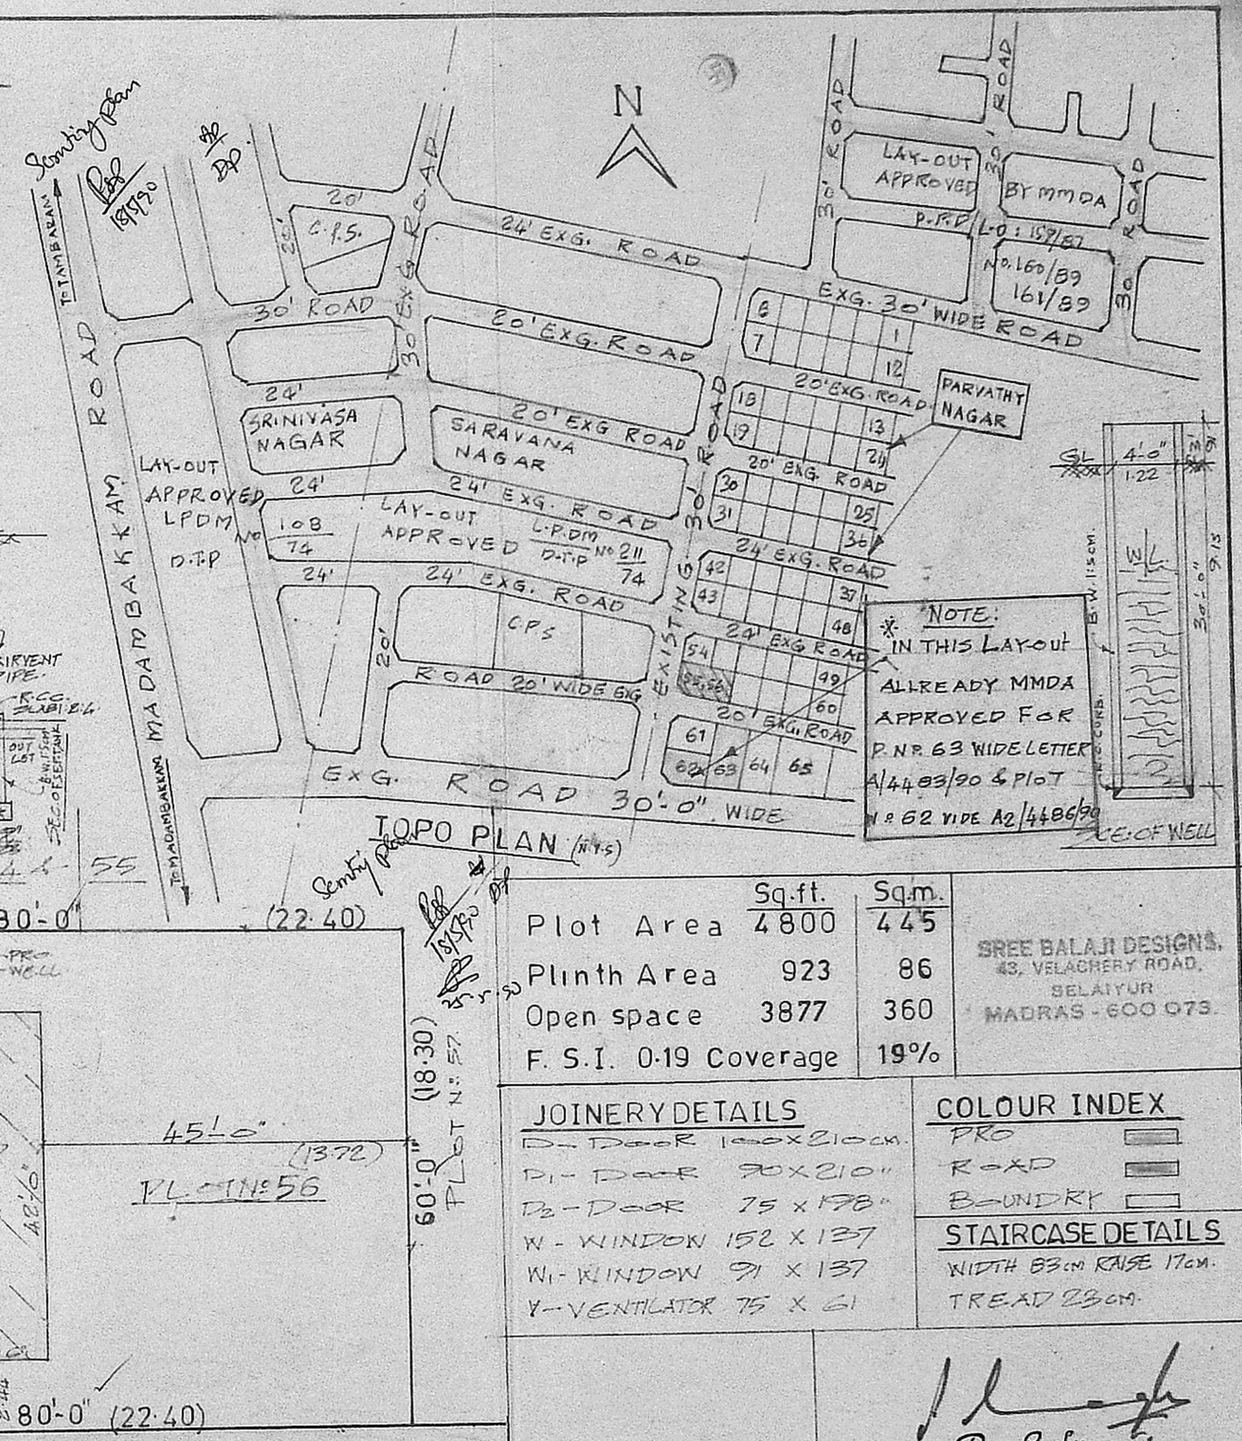

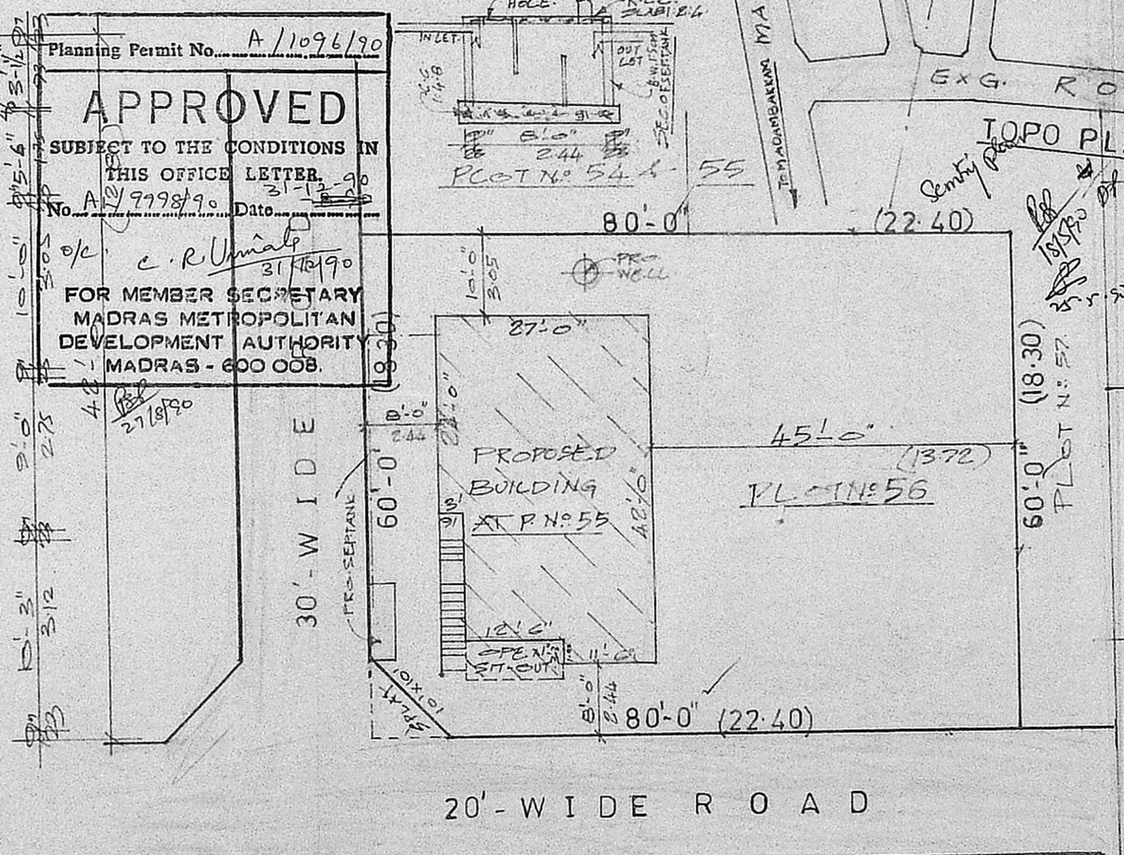

SITE PLAN Scale 1:200

	Sq.ft.	Sq.m.
Plot Area	4800	445
Plinth Area	923	86
Open space	3877	360
F.S.I. 0.19 Coverage		19%

SREE BALAJI DESIGNS, 43, VELACHERY ROAD, SELAIYUR, MADRAS - 600 073.

JOINERY DETAILS

D - DOOR 1000 x 210 cm.
D1 - DOOR 90 x 210 "
D2 - DOOR 75 x 198 "
W - WINDOW 152 x 137
W1 - WINDOW 91 x 137
V - VENTILATOR 75 x 61

COLOUR INDEX

PRO
ROAD
BOUNDRY

STAIRCASE DETAILS

WIDTH 83 cm RISE 17 cm.
TREAD 23 cm.

V.T. SOWRIRAJAN.
Owner signature

P. Raghu,
CONSULTING ENGINEER,
LICENSED SURVEYOR,
TAMBARAM & ALANDUR MUNICIPALITY.
Off: 43. VELACHERY ROAD.
SELAIYUR. MADRAS-73.
Licensed Surveyor