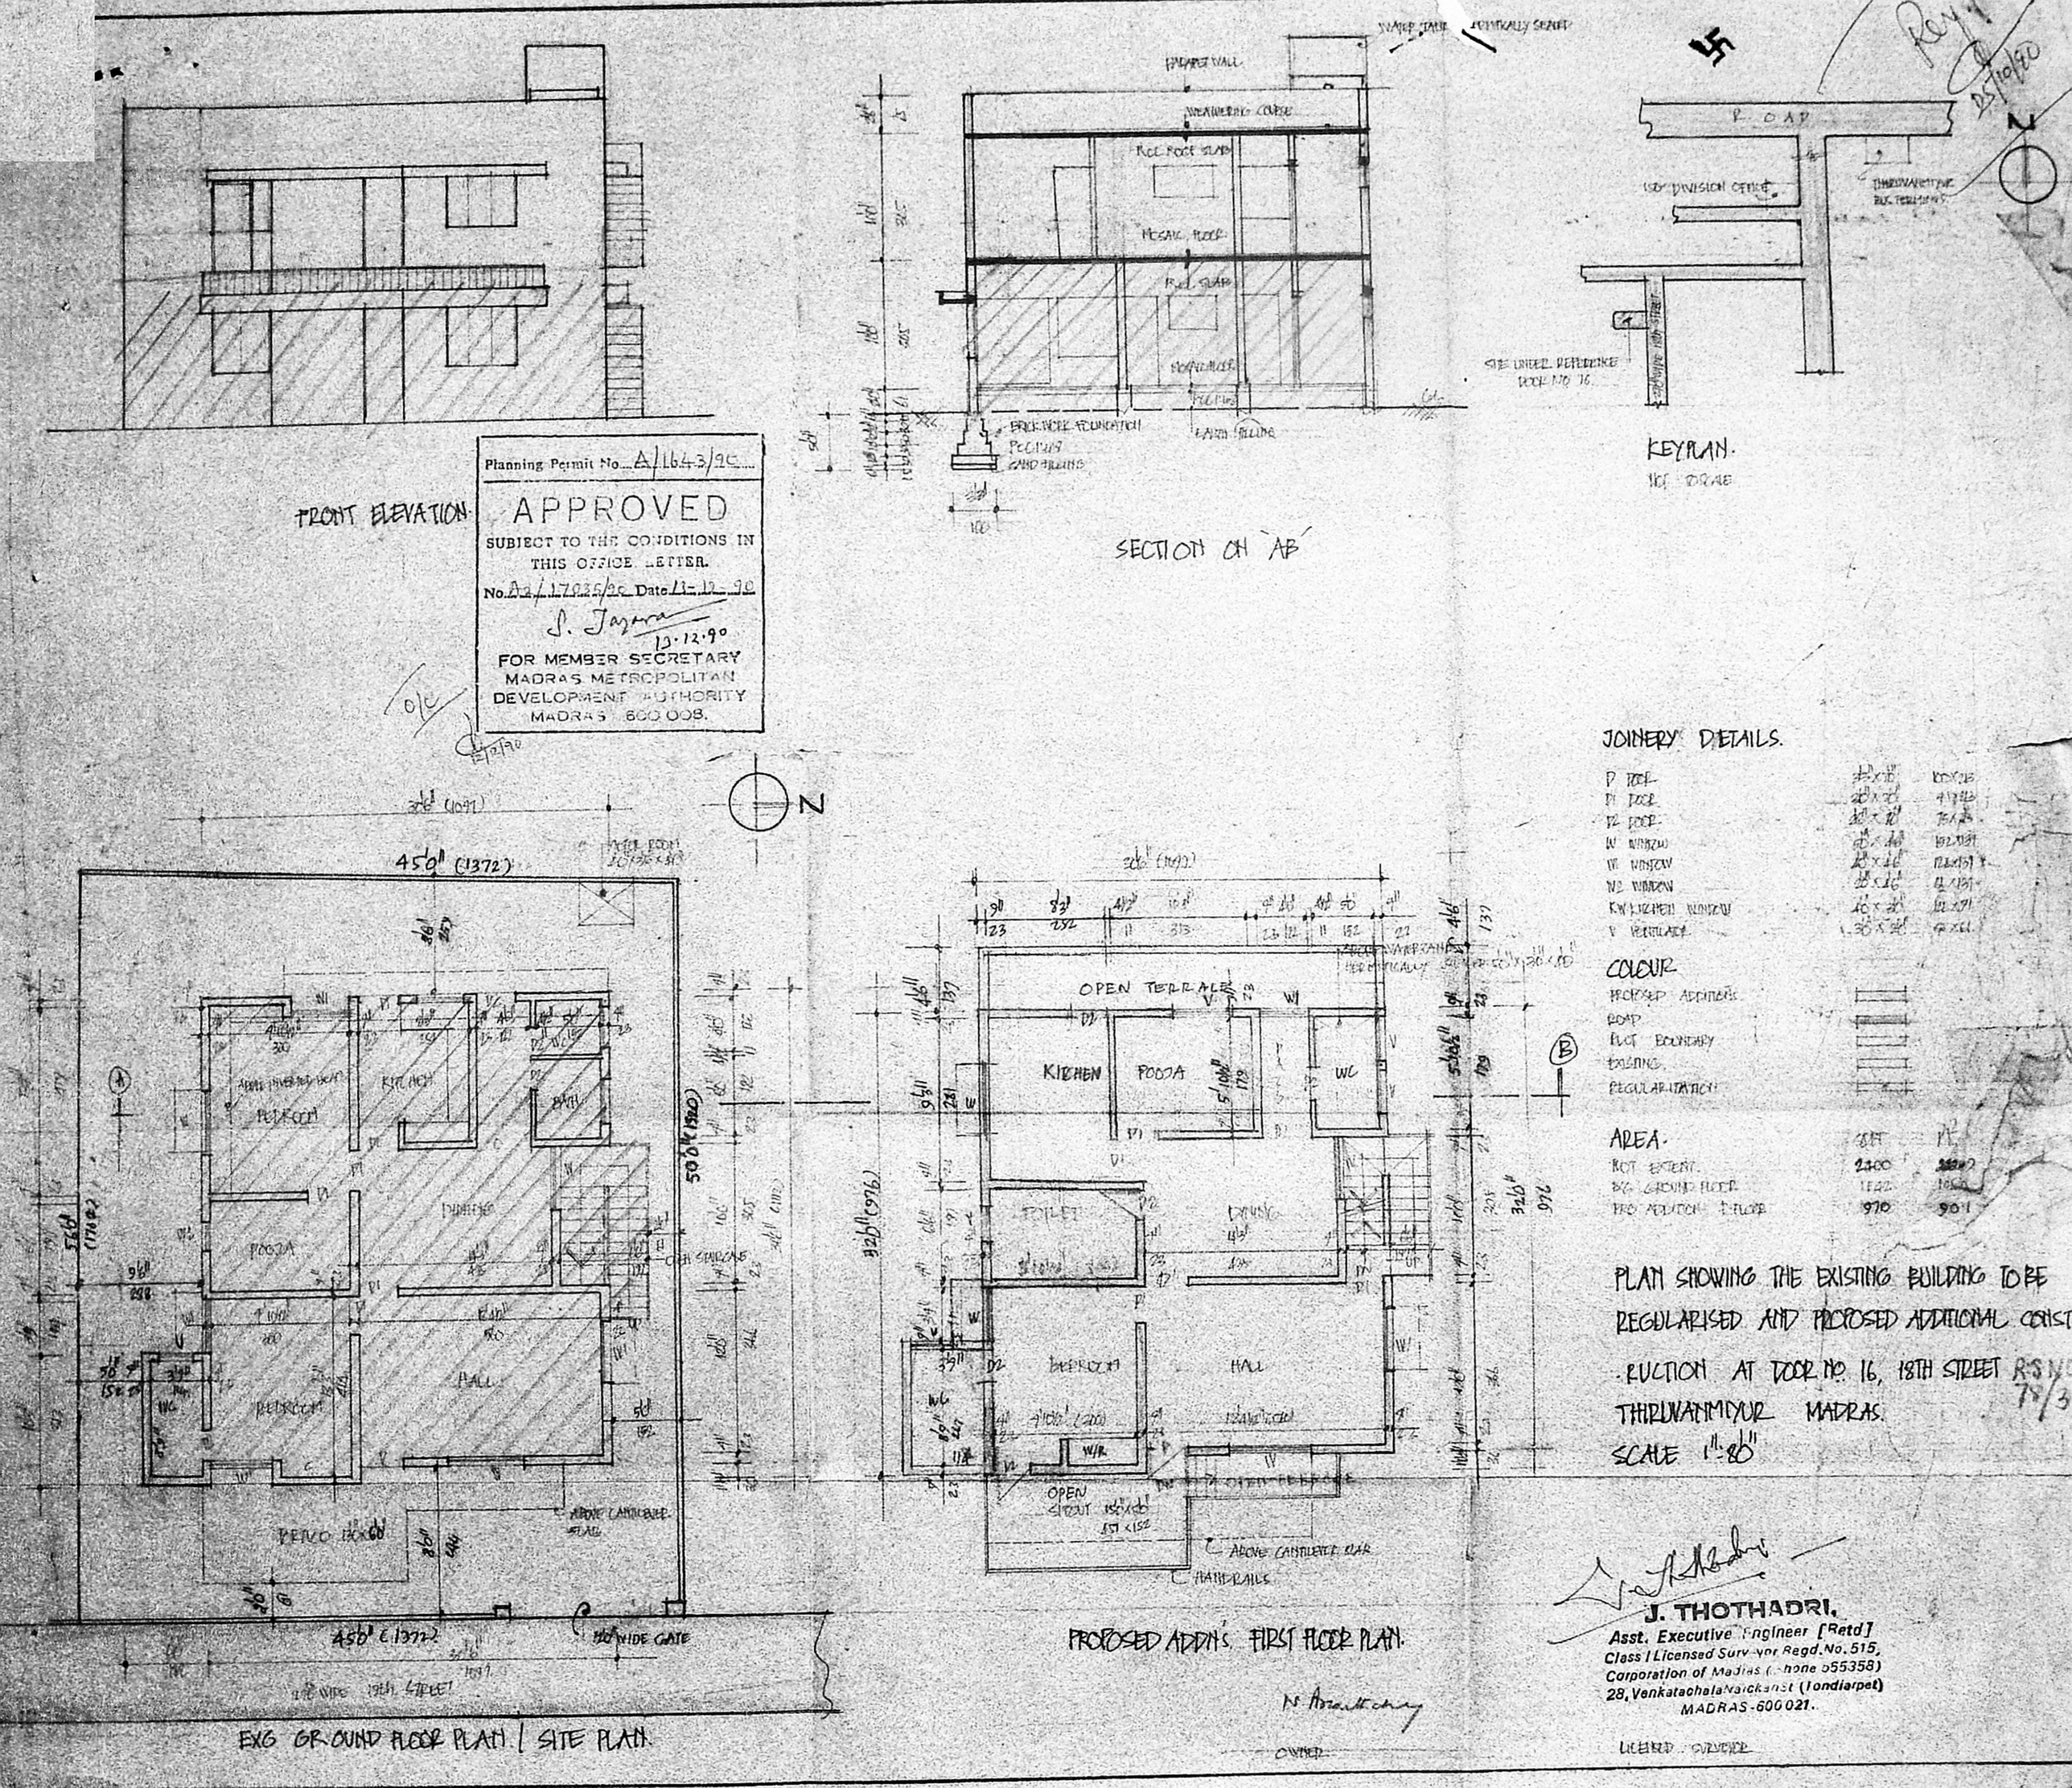

FRONT ELEVATION
SECTION ON 'AB'
KEYPLAN.
NOT TO SCALE
ROAD
ISO DIVISION OFFICE
THIRUVANMIYUR BUS TERMINUS
SITE UNDER REFERENCE DOOR NO 16.
Planning Permit No. A/1643/90
APPROVED
SUBJECT TO THE CONDITIONS IN THIS OFFICE LETTER.
No. A2/17035/90 Date 13-12-90
13.12.90
FOR MEMBER SECRETARY
MADRAS METROPOLITAN DEVELOPMENT AUTHORITY
MADRAS 600 008.
JOINERY DETAILS.
COLOUR
PROPOSED ADDITIONS
ROAD
PLOT BOUNDARY
EXISTING
REGULARISATION
AREA.
PLOT EXTENT
EXG GROUND FLOOR
PROPOSED ADDITION & FLOOR
PLAN SHOWING THE EXISTING BUILDING TO BE REGULARISED AND PROPOSED ADDITIONAL CONSTRUCTION AT DOOR NO. 16, 18TH STREET THIRUVANMIYUR MADRAS.
SCALE 1"=80'
EXG GROUND FLOOR PLAN / SITE PLAN
PROPOSED ADDN'S. FIRST FLOOR PLAN.
OPEN TERRACE
KITCHEN
POOJA
WC
BEDROOM
HALL
DINING
ABOVE CANTILEVER SLAB
HANDRAILS
OWNER
J. THOTHADRI,
Asst. Executive Engineer [Retd]
Class I Licensed Surveyor Regd. No. 515,
Corporation of Madras (Phone 555358)
28, Venkatachala Naickanst (Tondiarpet)
MADRAS-600 021.
LICENSED SURVEYOR