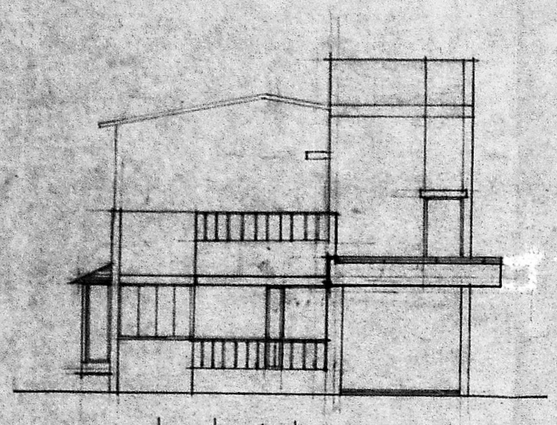

FRONT ELEVATION

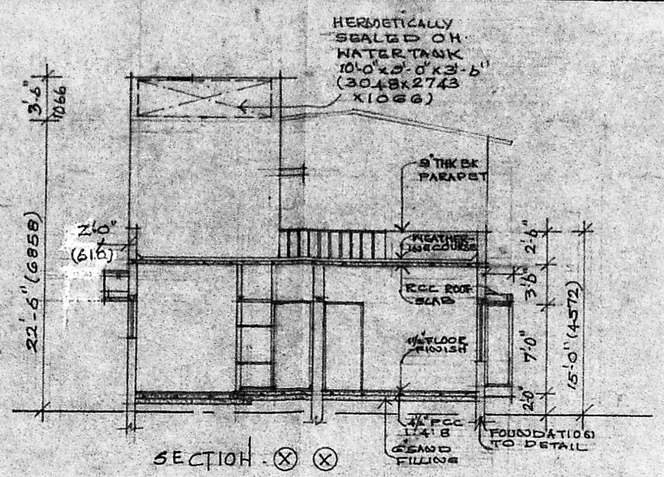

SECTION ⊗ ⊗

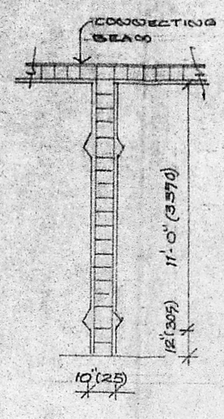

FOUNDATION DETAIL

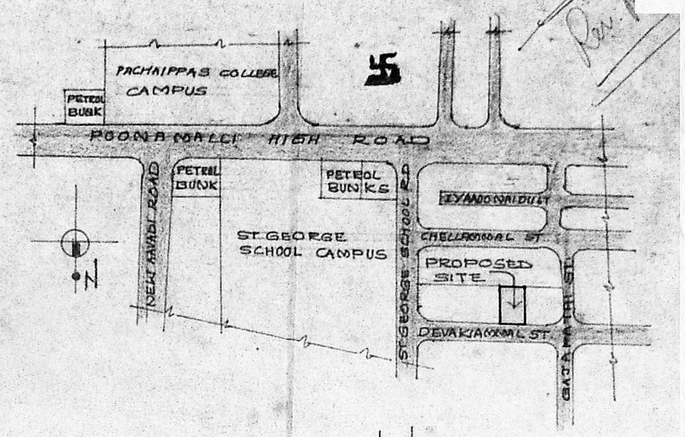

TOPO PLAN
NOT TO SCALE

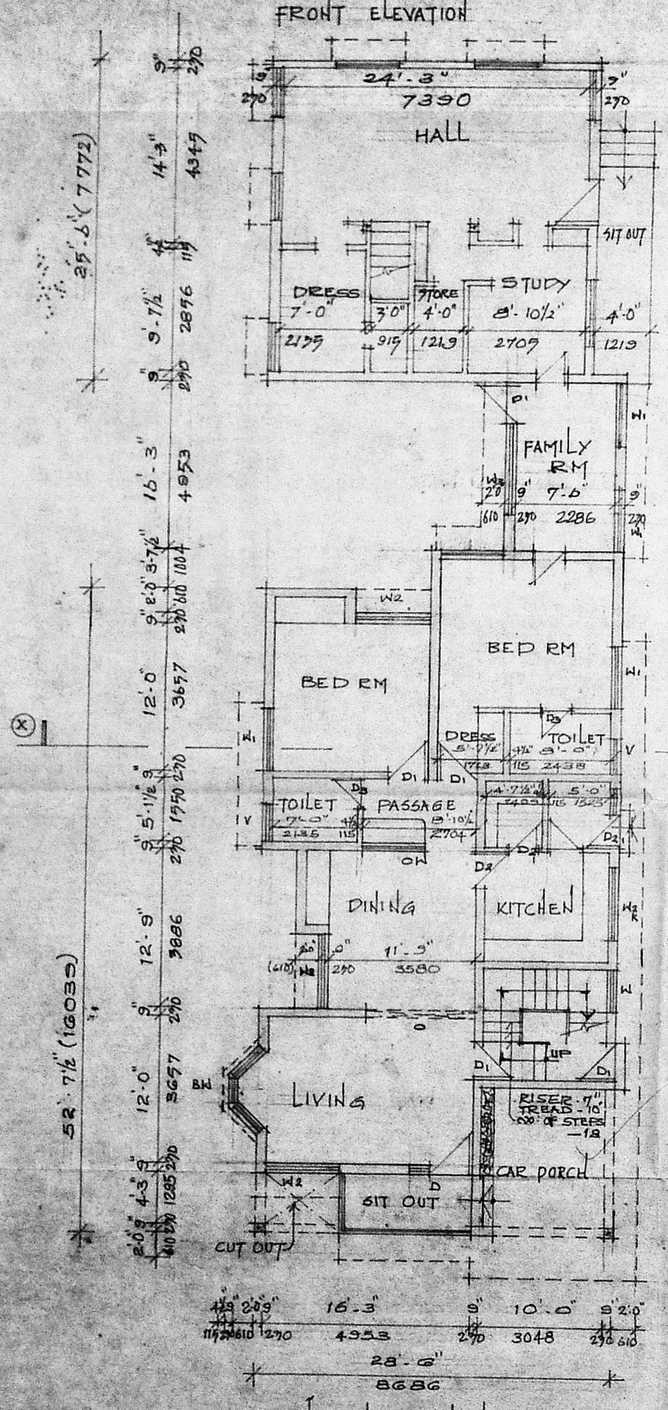

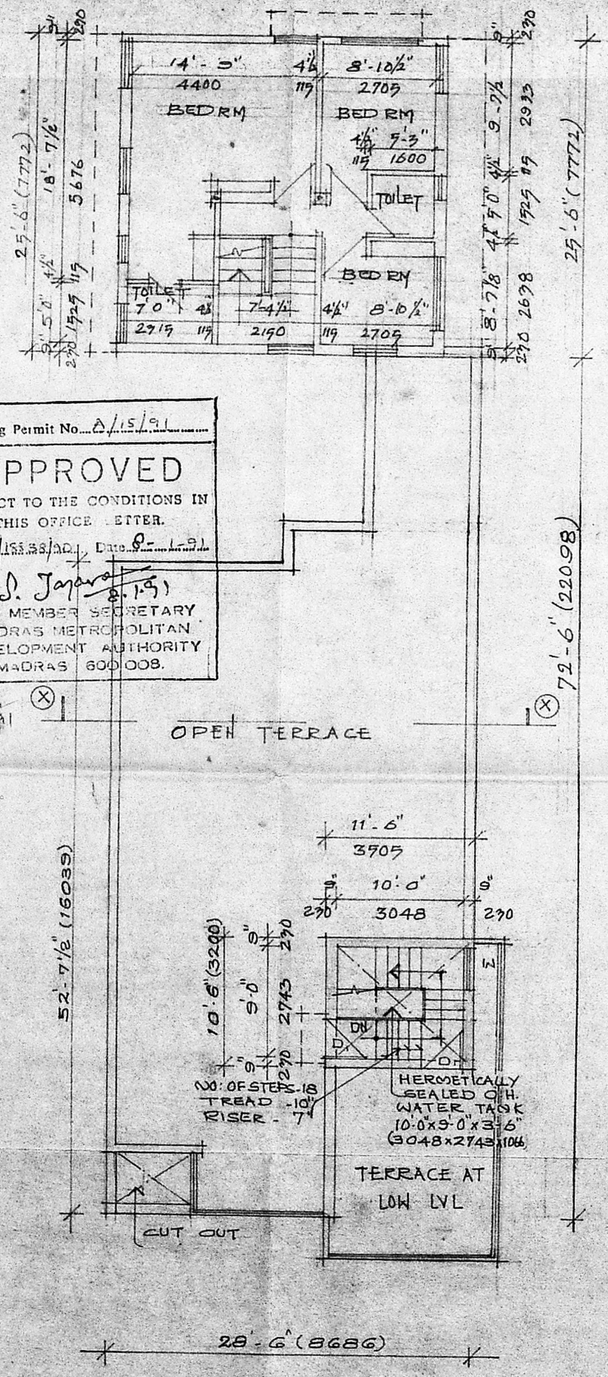

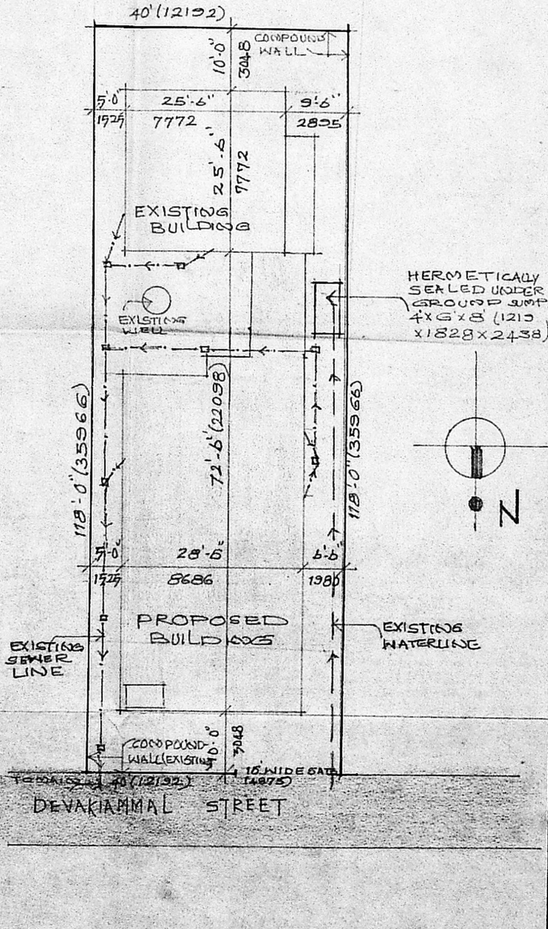

Planning Permit No. A/15/91

APPROVED

SUBJECT TO THE CONDITIONS IN THIS OFFICE LETTER.

No. B2/15838/90 Date 6-1-91

S. Jayaraman 6.1.91

FOR MEMBER SECRETARY
MADRAS METROPOLITAN DEVELOPMENT AUTHORITY
MADRAS 600 008.

LEGEND:

- PROPOSED
- ROAD
- BOUNDARY
- WATERLINE
- SEWER LINE

SCHEDULE OF JOINERY

D - 3'-6"x7'-0" (1066x2135) T.W. FLUSH DOOR WITH 1'-6"x6'-6" FIXED GLAZED WINDOW
D1 - 3'-3"x7'-0" (990x2135) T.W. FLUSH DOOR
D2 - 3'-0"x7'-8" (915x2135) T.W. PANELLED DOOR
D3 - 2'-6"x7'-0" (762x2135) T.W. PANELLED DOOR
W - 3'-0"x4'-8" (915x1370) T.W. GLAZED WINDOW
W1 - 5'-0"x4'-6" (1525x1370) T.W. GLAZED WINDOW
W2 - 6'-0"x4'-6" (1828x1370) T.W. GLAZED WINDOW
W2K - 6'-0"x3'-0" (1828x915) T.W. GLAZED WINDOW
W2G - 6'-0"x6'-6" (1828x1980) GRILLE WINDOW WITH 3'-0" GRILLE DOOR
D21 - 3'-0"x7'-0" (915x2135) GRILLE DOOR WITH GRILLE WINDOW.
V - 3'-0"x2'-0" (915x610) T.W. GLAZED LOUVERED VENTILATOR

WORKING DRAWING SHOWING GROUND, FIRST ELEVATION, SECTION, LAY-OUT & KEY PLANS.

SCALE: 1/8"-1'-0". DRG NO: 2. DATE: -3.90.

proposed residence at plot no.32, door no.9, devakiammal street, shenoynagar, madras, 60 00 30.

AREA CALCULATIONS.

PROPOSED PLINTH AREA = 1338.65 SQFT/124.410
EXISTING PLINTH AREA = 1300.5 SQMET/120.868 (BUILDING)

SIGNATURE OF OWNER

Sarah Kathy

SIGNATURE OF LICENCED SURVEYOR

S Sosamma Isac

Mrs. SOSAMMA ISAC, B. Arch AIIA,
LICENSED SURVEYOR-R.A. 26
CORPORATION OF MADRAS.
22, DR. SALVARAYAN ROAD STREET,
SHENOY NAGAR, MADRAS-600 030.