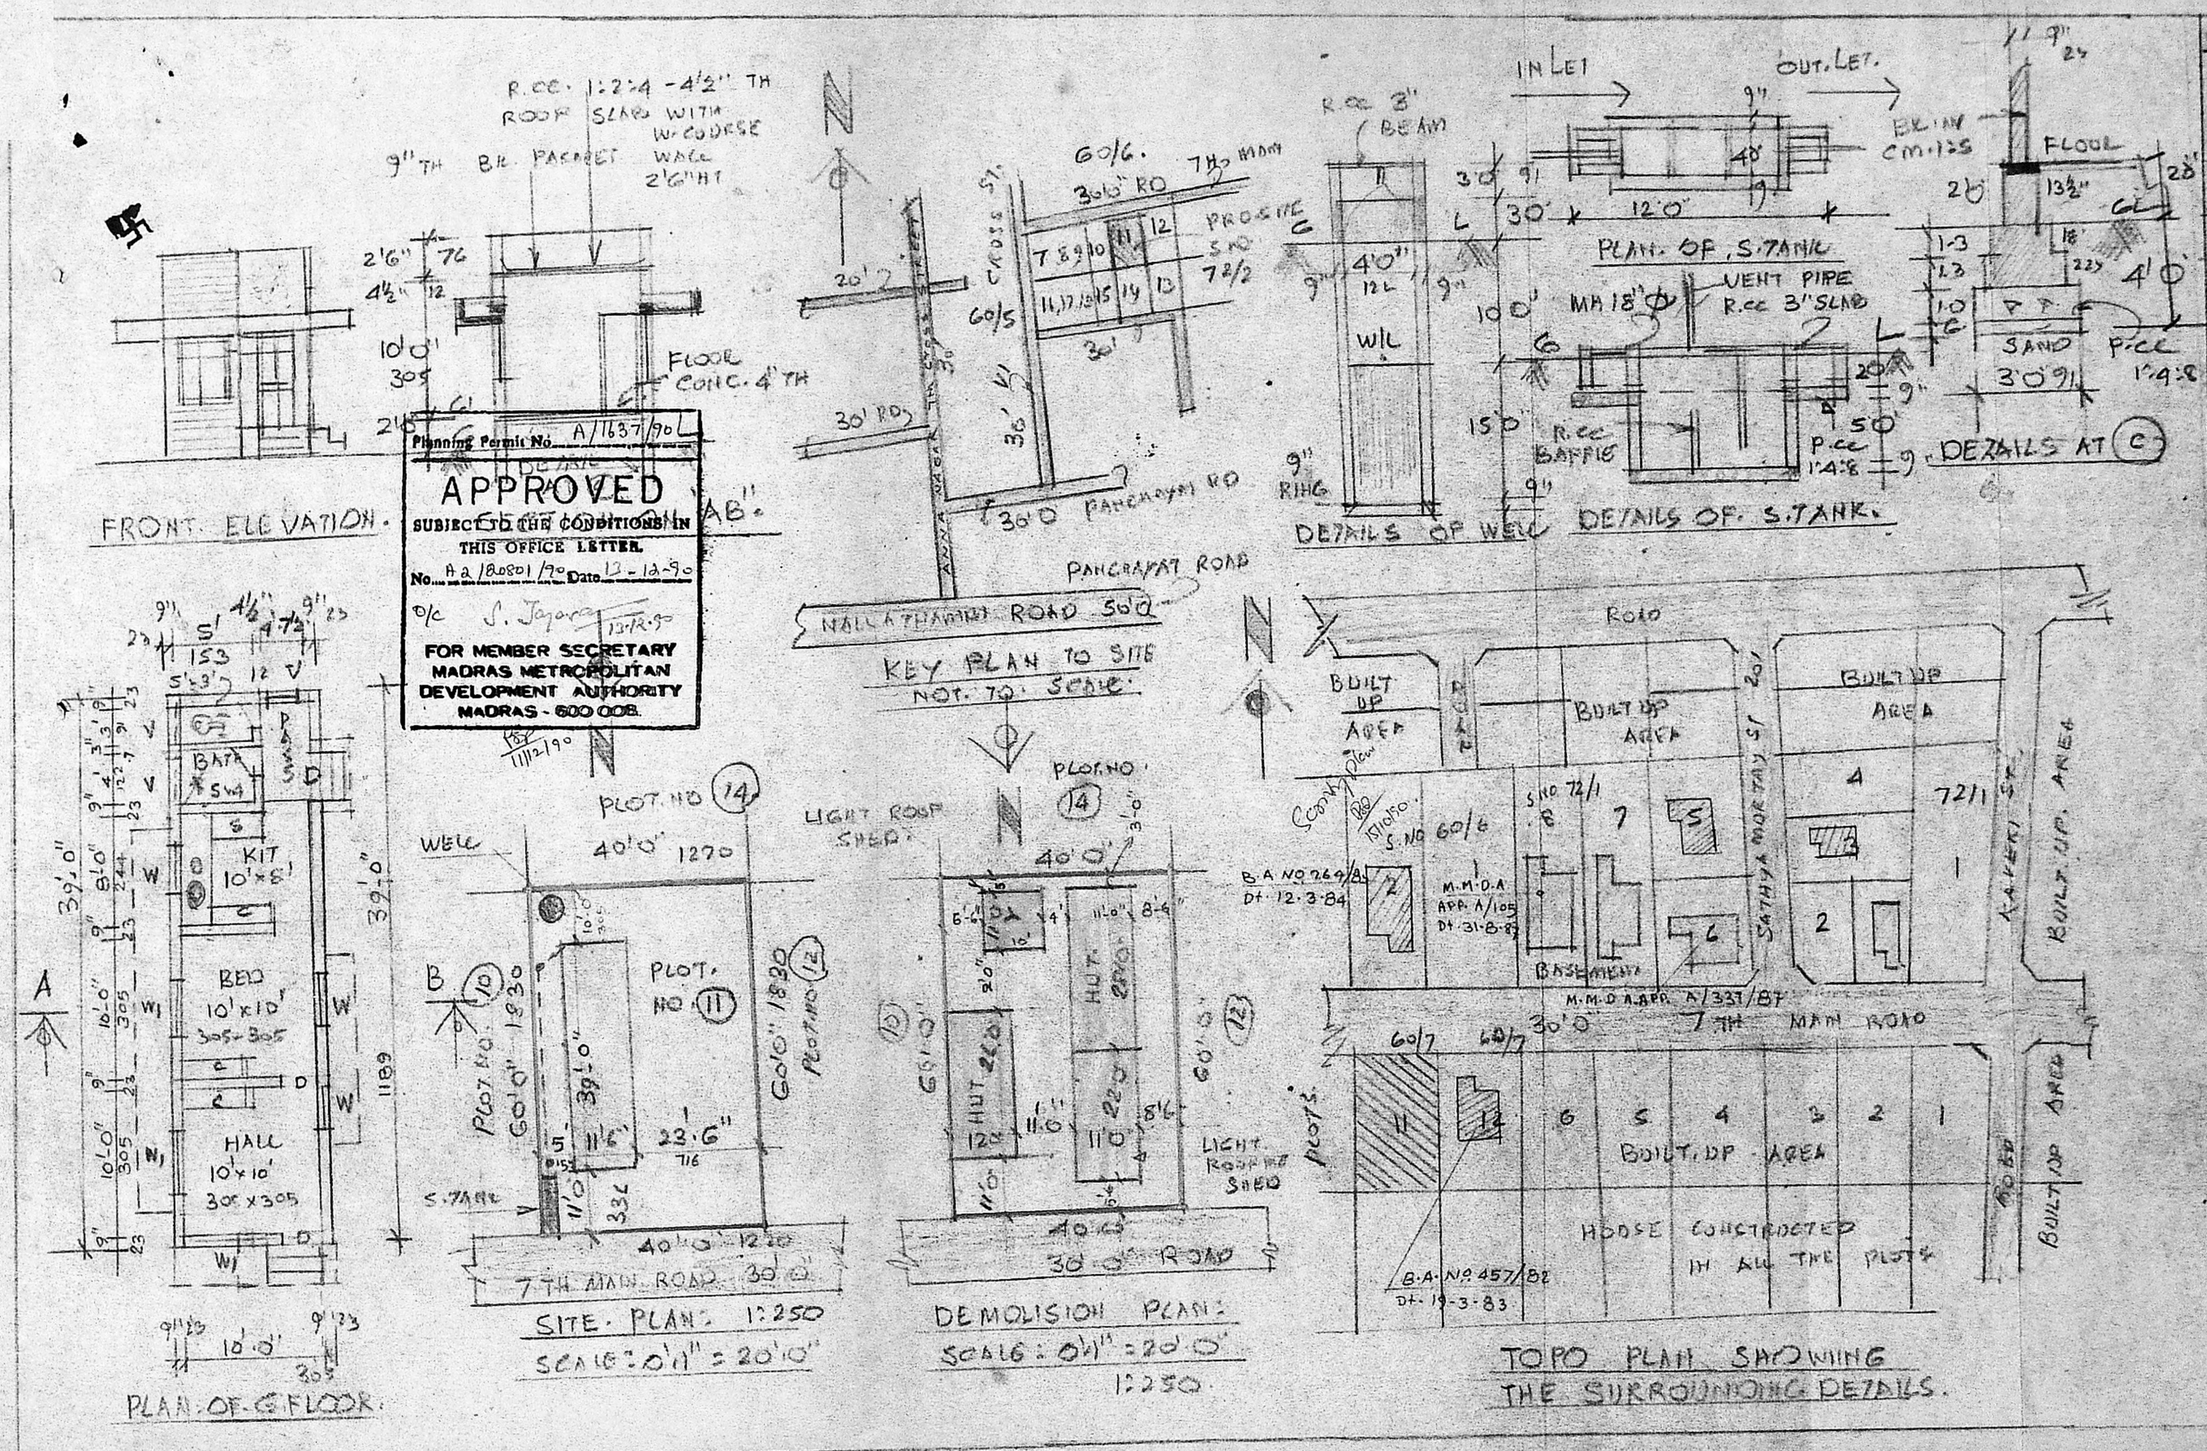

DETAILS	FT.IN	CMS
D DOOR	33x70	100x213
D1 DOOR	30x6.6	91x200
D2 DOOR	26x60	76x185
W WINDOW	33x40	100x122
W1 WINDOW	40x40	122x122
V VENTILATOR	30x20	91x61
AREA	SQ FT	SQ MT
PLOT	2400	222.93
PLINTH	448	41.66
FLOOR	343	31.86

COLOUR INDEX.

PRO — PLOT.
ROAD — REMOVED

PROPOSED CON. OF A DWELLING HOUSE AFTER DEMOLISHING THE EXG. SHED, AT. PLOT. NO. 11, IN RS.NO. 60/7, PAMMAL VILLAGE, ANNA NAGAR, SAIDAPET TALUK, CHENGAI ANNA NAGAR.

SCALE: 0'1" = 8'0" (1:100)

OWNER:
MR. S.R. SWAMINATHAN.

S. CHARLES
LICENSED SURVEYOR
Tamba[illegible] Municipality
No-10, [illegible]
Bha[illegible]
[illegible]

ENGINEER