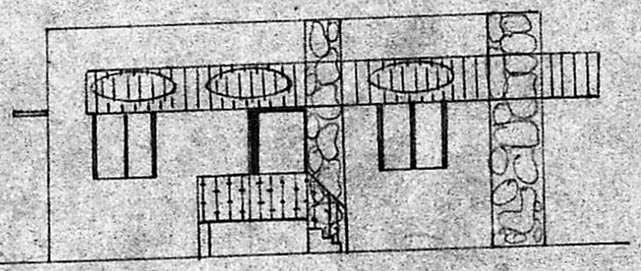

ELEVATION

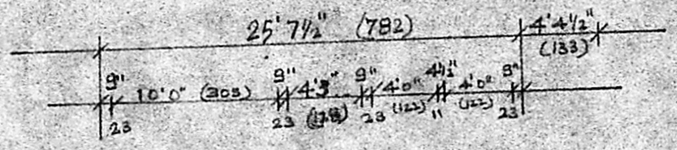

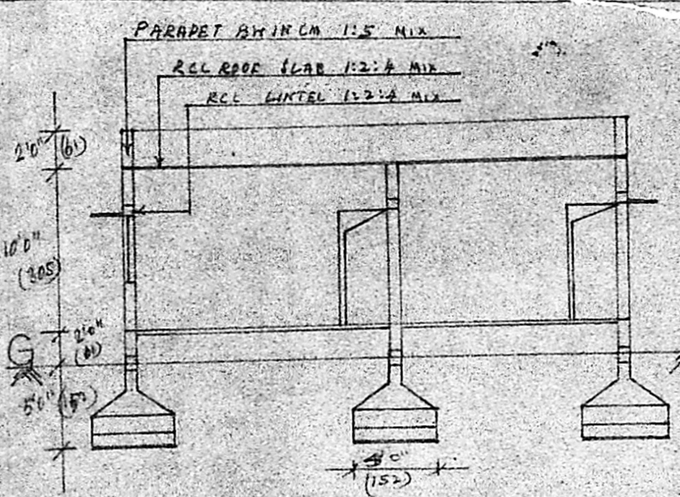

SECTION ON AB

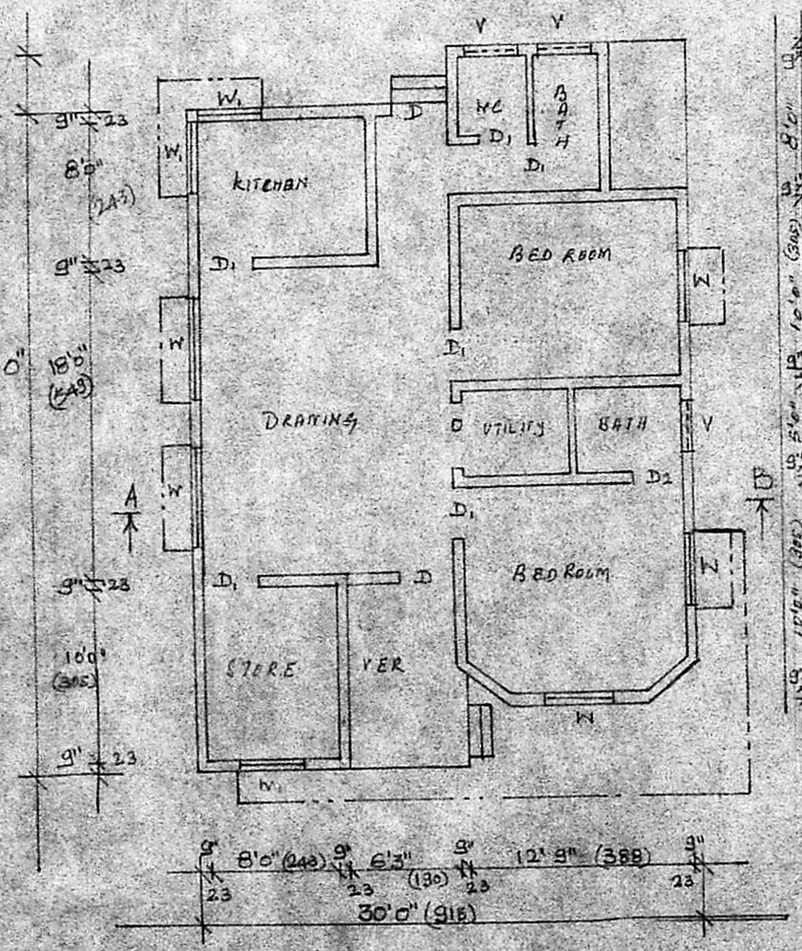

PLAN

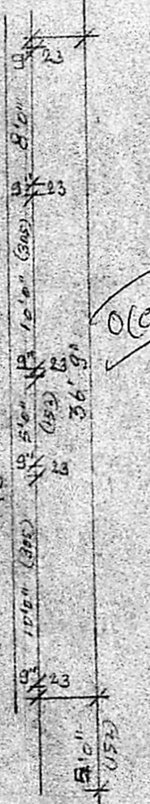

Planning Permit No. A/420/91

APPROVED

SUBJECT TO THE CONDITIONS IN THIS LETTER.

No. A2/25215/90 Dt. 9.4.91

S. Jayara 9.4.91

for MEMBER SECRETARY
MADRAS METROPOLITAN
DEVELOPMENT AUTHORITY
MADRAS - 600 008.

9/4/91

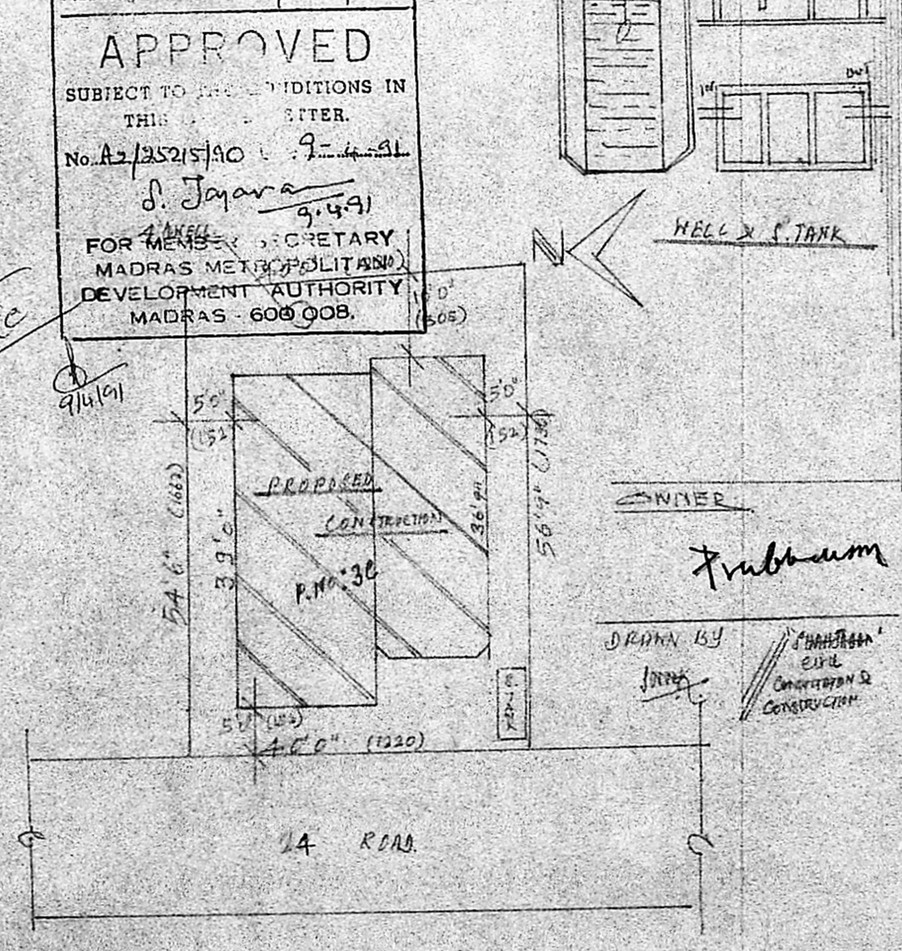

SITE PLAN SCALE 1:16

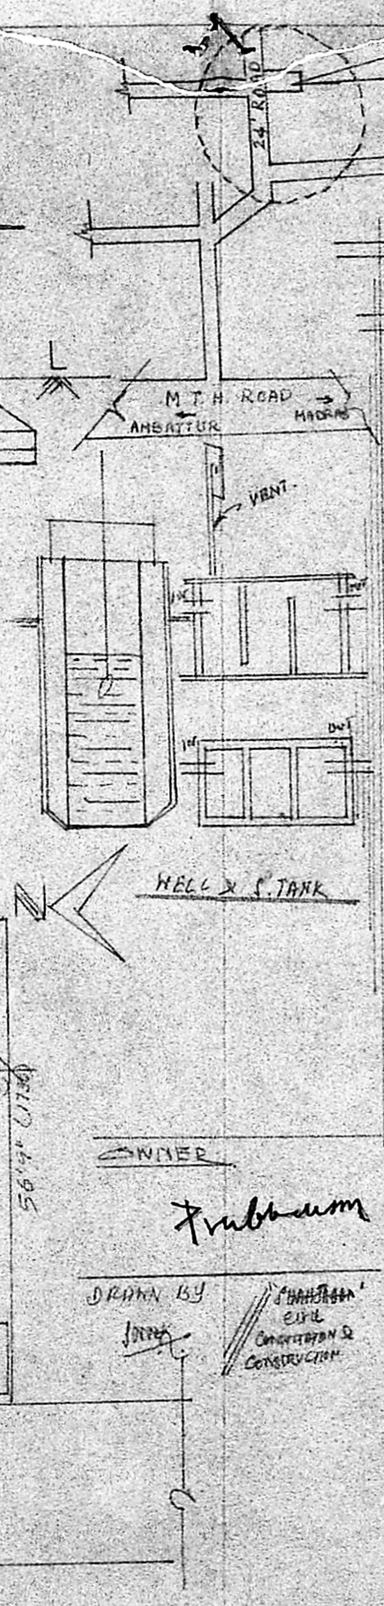

OWNER

Krubanum

DRAWN BY

SUPERINTENDING ENGINEER Civil CONSULTATION & CONSTRUCTION

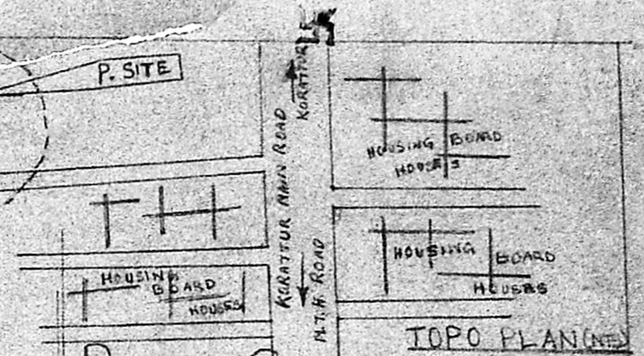

TOPO PLAN(NE)

PLAN SHOWING THE PROPOSED CONSTRUCTION OF A RESIDENTIAL BUILDING IN P.No. 3C. R.S. 1248 AND 1249/283 AT KORATTUR VILLAGE AMBATTUR.

REFERENCE:

11	D	DOORS FLUSHED	3'3" x 7'0"
21	D1	" DO "	3'0" x 6'6"
3)	D2	" DO "	2'6" x 6'6"
4)	W	WINDOW GLAZED	6'0" x 4'6"
5)	W1	" DO "	4'0" x 4'6"
6)	V	VENTILATORS	2'6" x 3'0"

SPECIFICATIONS:

1) COLUMN FOUNDATION IN RCC 1:2:4 MIX
2) BRICKWORK IN CM 1:5 MIX
3) RCC ROOF SLAB, SUNSHADE ALL IN RCC 1:2:4 MIX
4) PLASTERING IN CM 1:5
5) FLOORING FINISHED WITH MOSAIC

AREA DETAILS:-

PLOT AREA :- 2225 (SFT) 210 SQM

PLINTH AREA :- 1138 (SFT) 105 SQM

LICENSED SURVEYOR.

B. NEELAKANTA RAO, B.A., B.L., M.C.E., M.I.E., F.I.V.
Chief and Consulting Surveyor
AMBATTUR & MADRAS
"Valuation, Estimates, Plans & Construction"