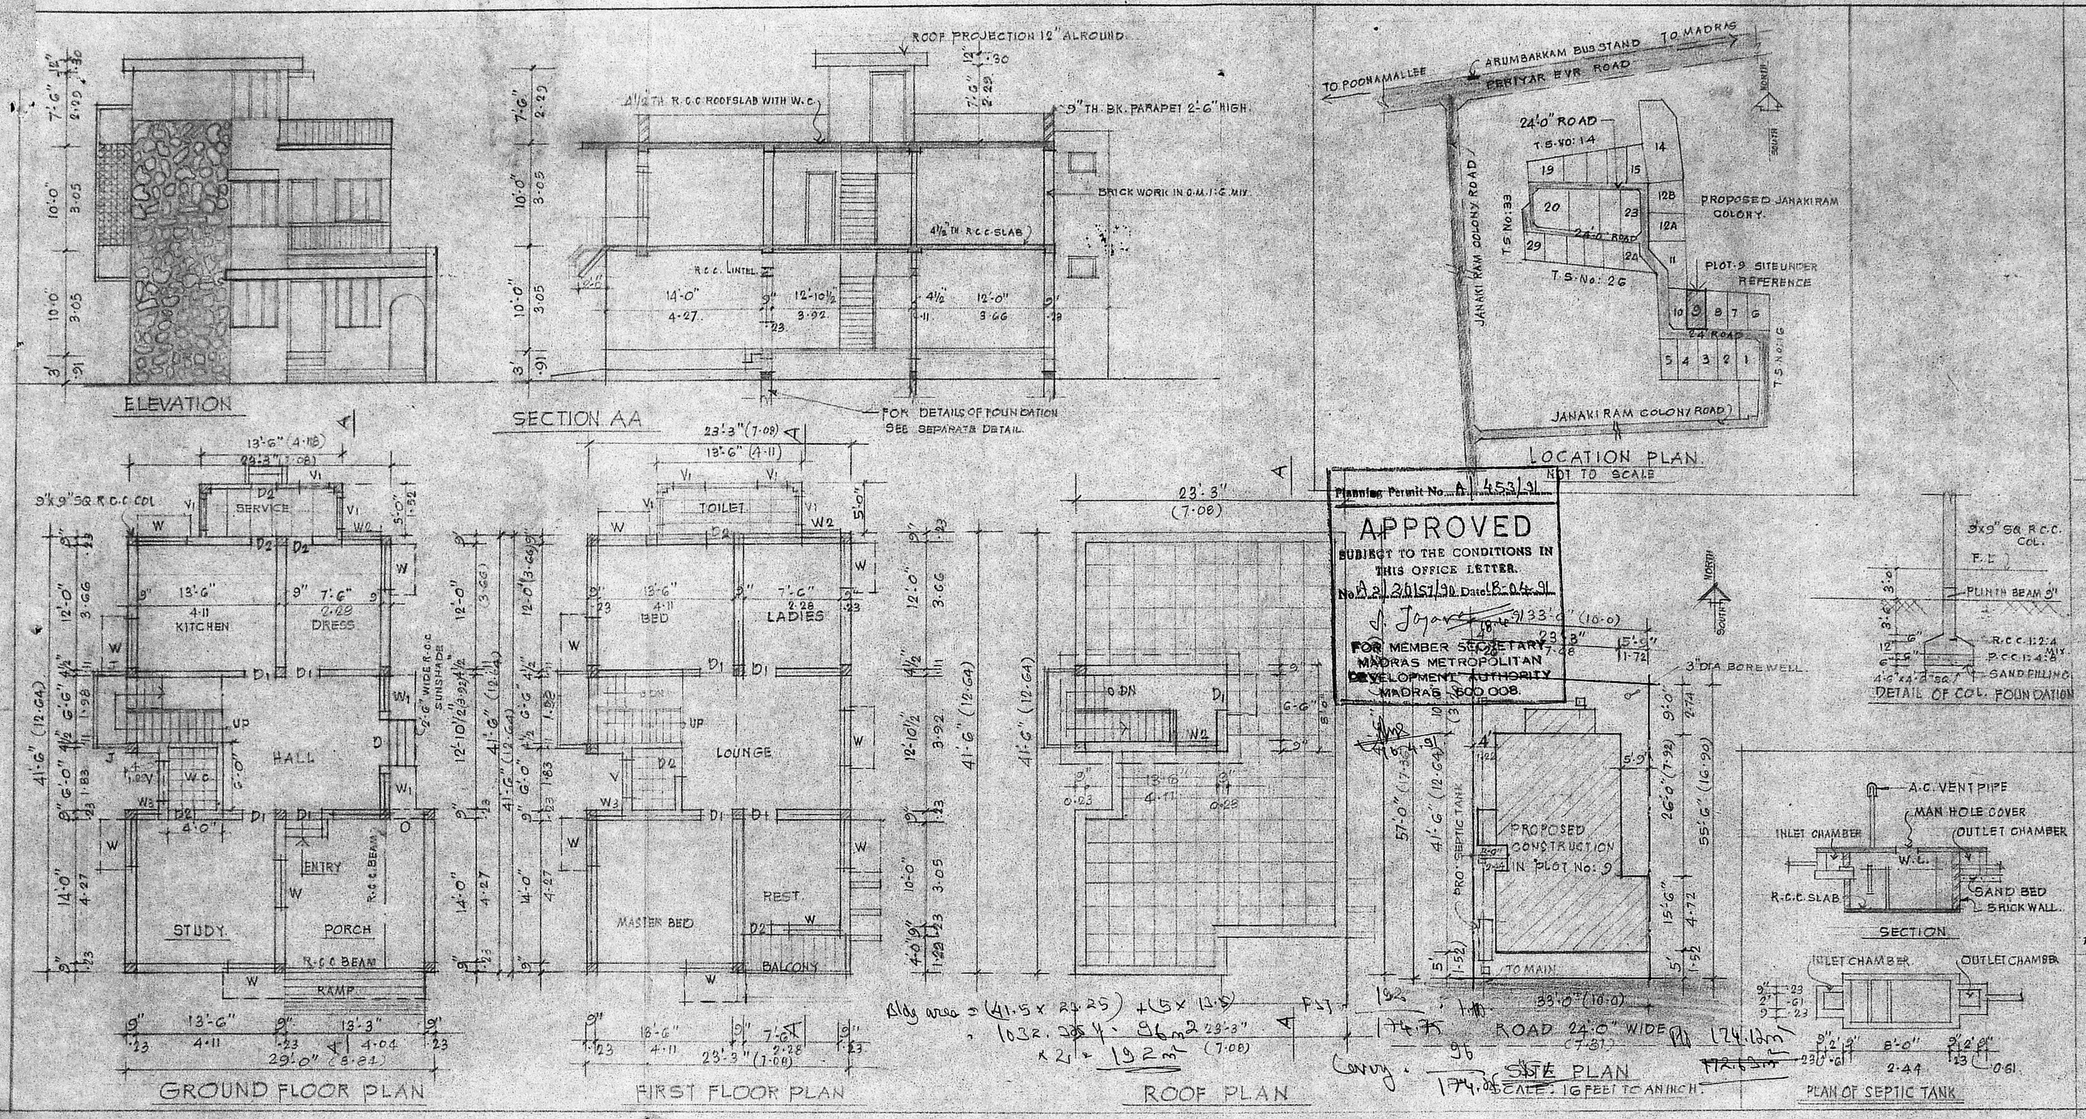

PLAN SHOWING THE PROPOSED CONSTRUCTION OF A DWELLING HOUSE IN PLOT No: 9, T.S No: 25/6, BLOCK No: 3 IN JANAKIRAM COLONY EXTENSION, ARUMBAKKAM VILLAGE, MADRAS FOR Mrs. A. BUTCHI AMMANNA DEVI.

CORPORATION DIVISION No: 78.

SCALE : 1:100 (8 FEET TO AN INCH)

AREA PARTICULARS.

EXTENT OF PLOT	:	1881 SQ. FT. 174.75 SQ m
PLINTH AREA INCLUDING PORCH	:	GF : 102 m² FF 104 m² HEAD ROOM 11.15 m²
TOTAL BUILT UP AREA	:	218.54 m
PLOT COVERAGE	:	58.10 %
F.S.I	:	1.25

SCHEDULE OF JOINERY:

D:	DOOR PANELLED:	4'-6" x 7'-0"	: 1.37 x 2.13
D1:	DOOR PANELLED:	3'-3" x 7'-0"	: 0.99 x 2.13
D2:	DOOR PANELLED:	2'-6" x 7'-0"	: 0.76 x 2.13
W:	WINDOW	4'-6" x 4'-6"	: 1.37 x 1.37
W1:	DO	3'-6" x 4'-6"	: 1.06 x 1.37
W2:	WINDOW	3'-0" x 4'-6"	: 0.91 x 1.37
W3:	DO	2'-0" x 4'-6"	: 0.76 x 1.37
V:	VENTILATOR	3'-0" x 2'-0"	: 0.91 x 0.61
V1	VENTILATOR	2'-0" x 2'-0"	: 0.61 x 0.61

COLOUR INDEX

PROPOSALS SHOWN THUS

ROADS SHOWN THUS

BOUNDARY SHOWN THUS

5.75 x 26 = 13.90 m²

Revised plan 178.09 m²

Bldg area

A Butchi Ammanna Devi

SIG. OF OWNER

V Venkatesan

LICENSED SURVEYOR.

V. VENKATESAN, B.E.M.Sc.M.I.E.
CIVIL ENGINEER
Class I Licensed Surveyor No. 6.
CORPORATION OF MADRAS
No. 3, Paper Mills Road, First Floor,
NEAR PERAMBUR CHURCH. MADRAS-11.