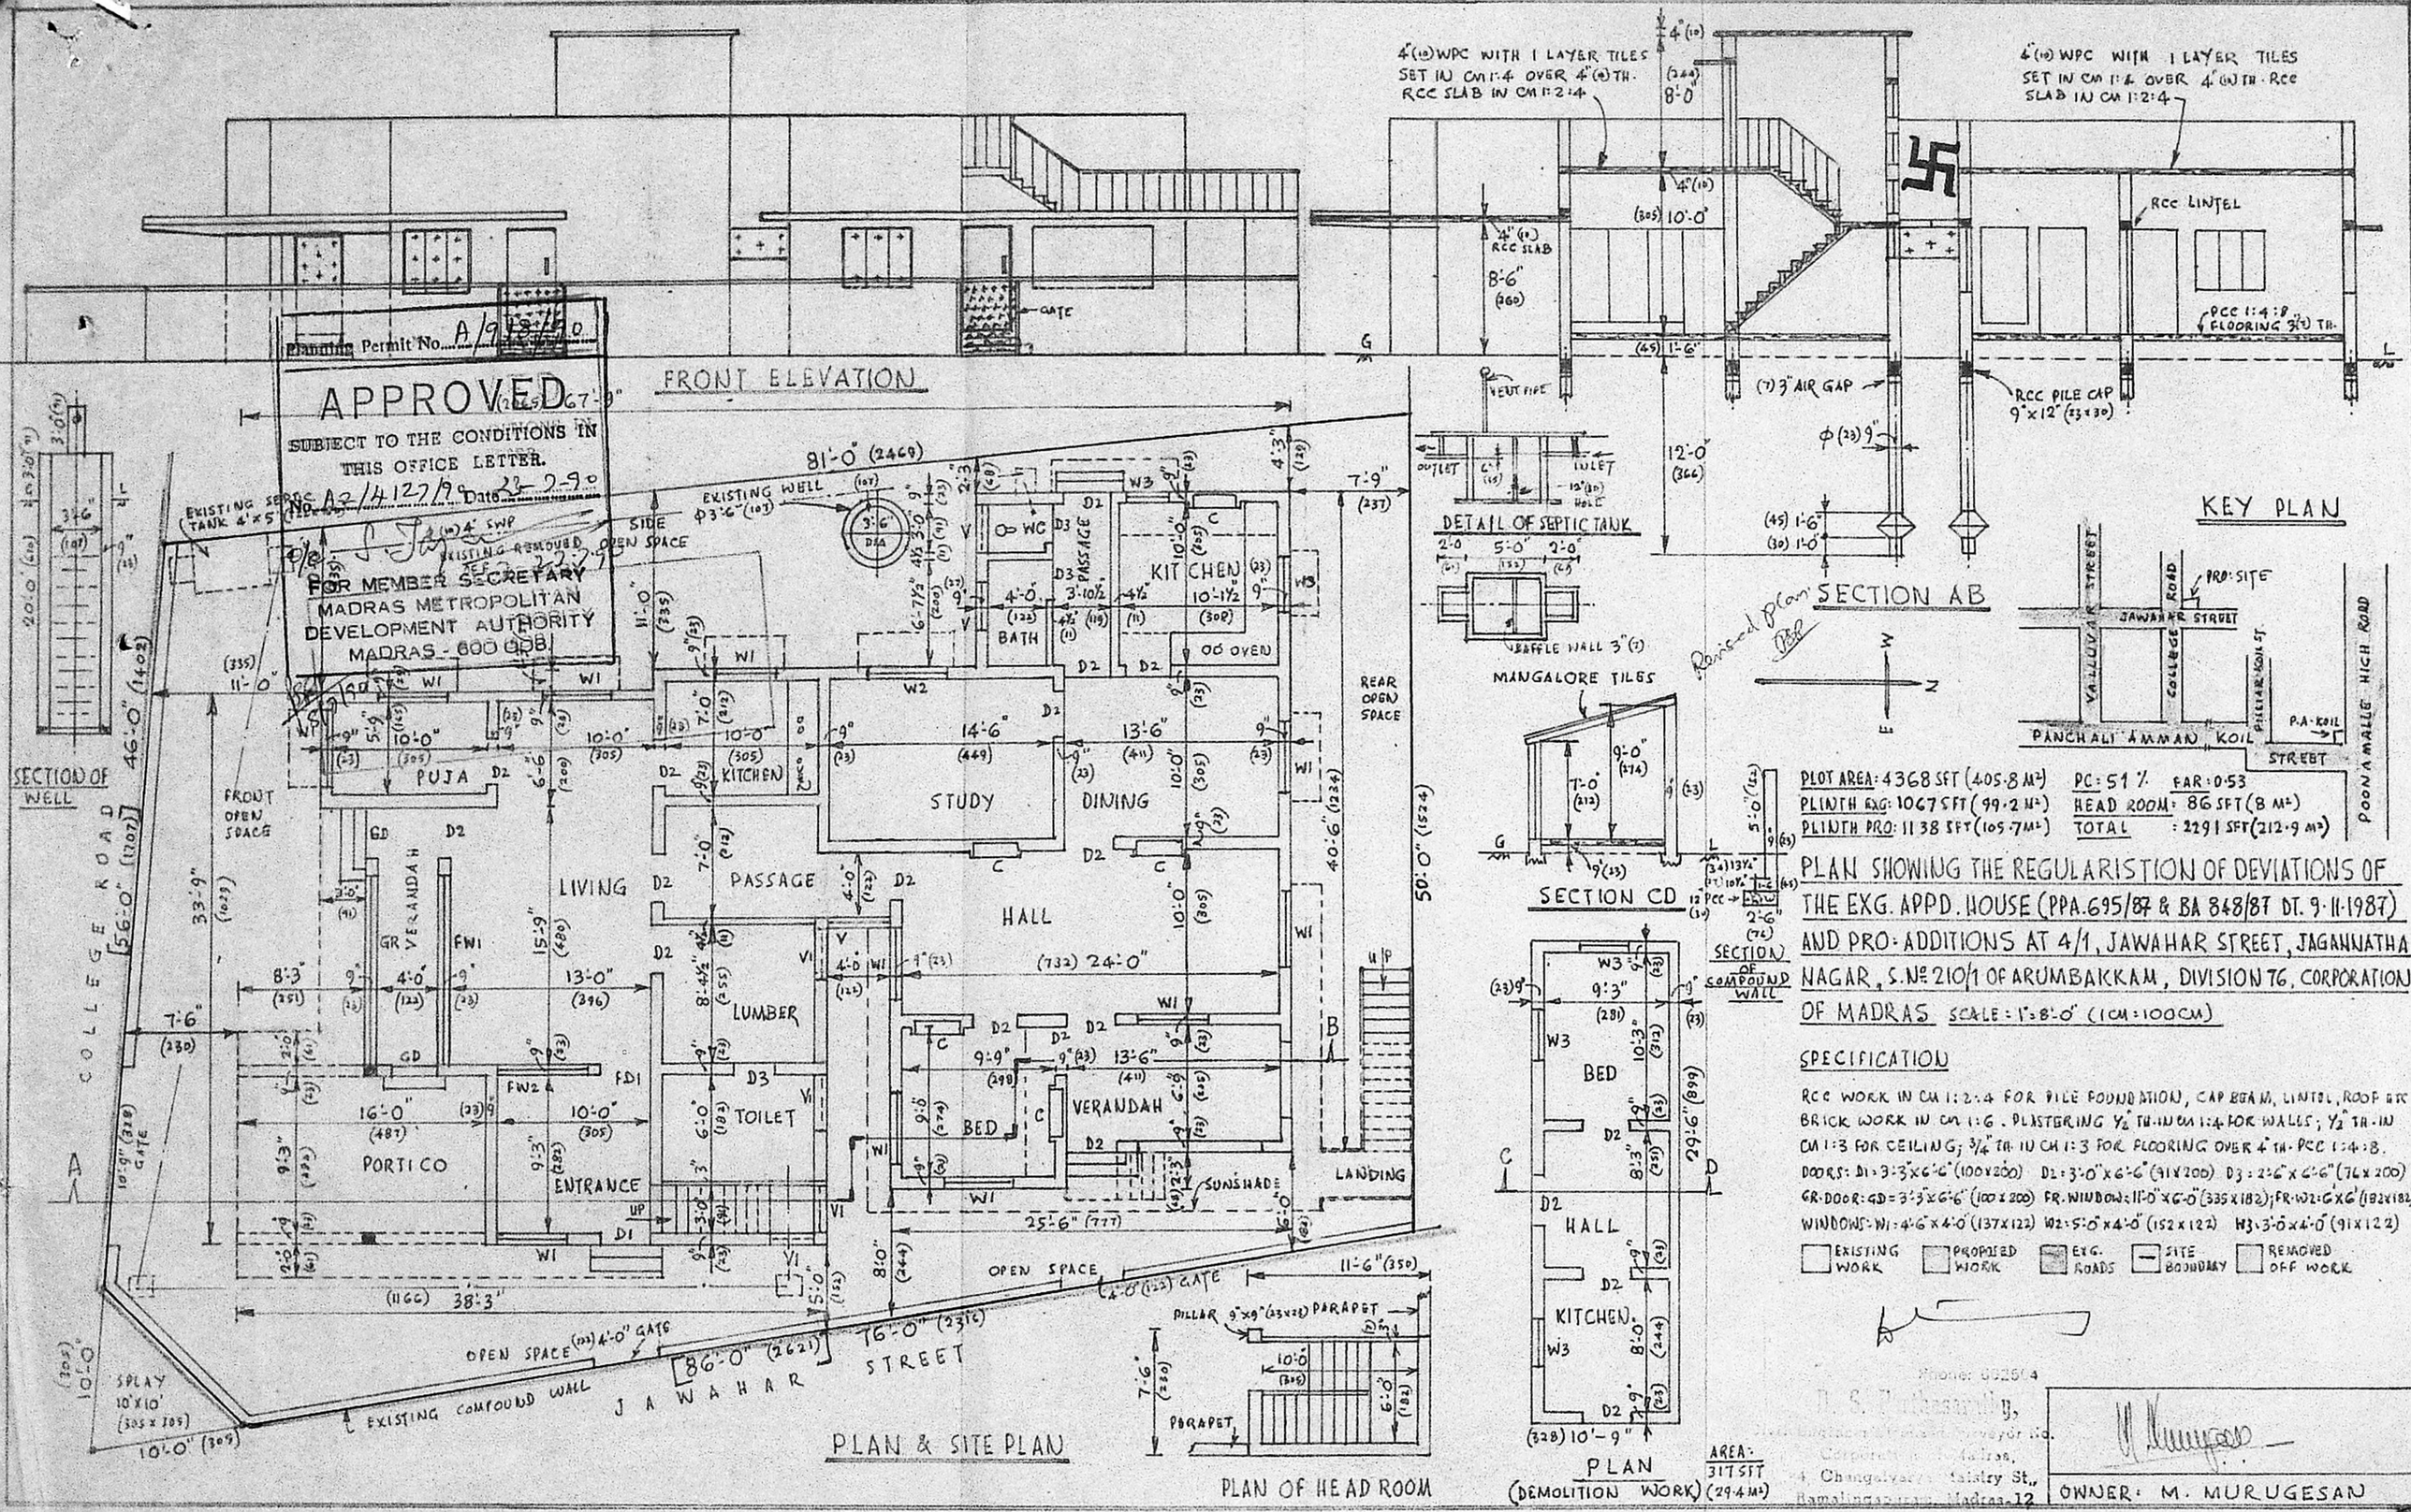

FRONT ELEVATION
SECTION AB
SECTION OF WELL
DETAIL OF SEPTIC TANK
KEY PLAN
SECTION CD
SECTION OF COMPOUND WALL
PLAN & SITE PLAN
PLAN OF HEAD ROOM
PLAN (DEMOLITION WORK)
AREA: 317 SFT (29.4 M²)
PLOT AREA: 4368 SFT (405.8 M²)
PLINTH EXG: 1067 SFT (99.2 M²)
PLINTH PRO: 1138 SFT (105.7 M²)
PC: 51 %
FAR: 0.53
HEAD ROOM: 86 SFT (8 M²)
TOTAL: 2291 SFT (212.9 M²)
PLAN SHOWING THE REGULARISTION OF DEVIATIONS OF THE EXG. APPD. HOUSE (PPA.695/87 & BA 848/87 DT. 9.11.1987) AND PRO: ADDITIONS AT 4/1, JAWAHAR STREET, JAGANNATHA NAGAR, S.No 210/1 OF ARUMBAKKAM, DIVISION 76, CORPORATION OF MADRAS SCALE: 1"=8'-0" (1CM=100CM)
SPECIFICATION
RCC WORK IN CM 1:2:4 FOR PILE FOUNDATION, CAP BEAM, LINTEL, ROOF ETC
BRICK WORK IN CM 1:6. PLASTERING ½" TH. IN CM 1:4 FOR WALLS; ½" TH. IN CM 1:3 FOR CEILING; ¾" TH. IN CM 1:3 FOR FLOORING OVER 4" TH. PCC 1:4:8.
DOORS: D1=3'-3"x6'-6" (100x200) D2=3'-0"x6'-6" (91x200) D3=2'-6"x6'-6" (76x200)
GR. DOOR: GD=3'-3"x6'-6" (100x200) FR. WINDOW: 11'-0"x6'-0" (335x182); FR. W2: 6'x6' (182x182)
WINDOWS: W1=4'-6"x4'-0" (137x122) W2=5'-0"x4'-0" (152x122) W3=3'-0"x4'-0" (91x122)
EXISTING WORK
PROPOSED WORK
EXG. ROADS
SITE BOUNDARY
REMOVED OFF WORK
OWNER: M. MURUGESAN
Planning Permit No. A/9/8/90
APPROVED
SUBJECT TO THE CONDITIONS IN THIS OFFICE LETTER.
No. A2/4127/90 Date 23-2-90
FOR MEMBER SECRETARY
MADRAS METROPOLITAN DEVELOPMENT AUTHORITY
MADRAS - 600 008.
COLLEGE ROAD
JAWAHAR STREET
PANCHALI AMMAN KOIL STREET
POONAMALLE HIGH ROAD
VALLUVAR STREET
COLLEGE ROAD
PILLAR KOIL ST.
P.A. KOIL
PRO: SITE