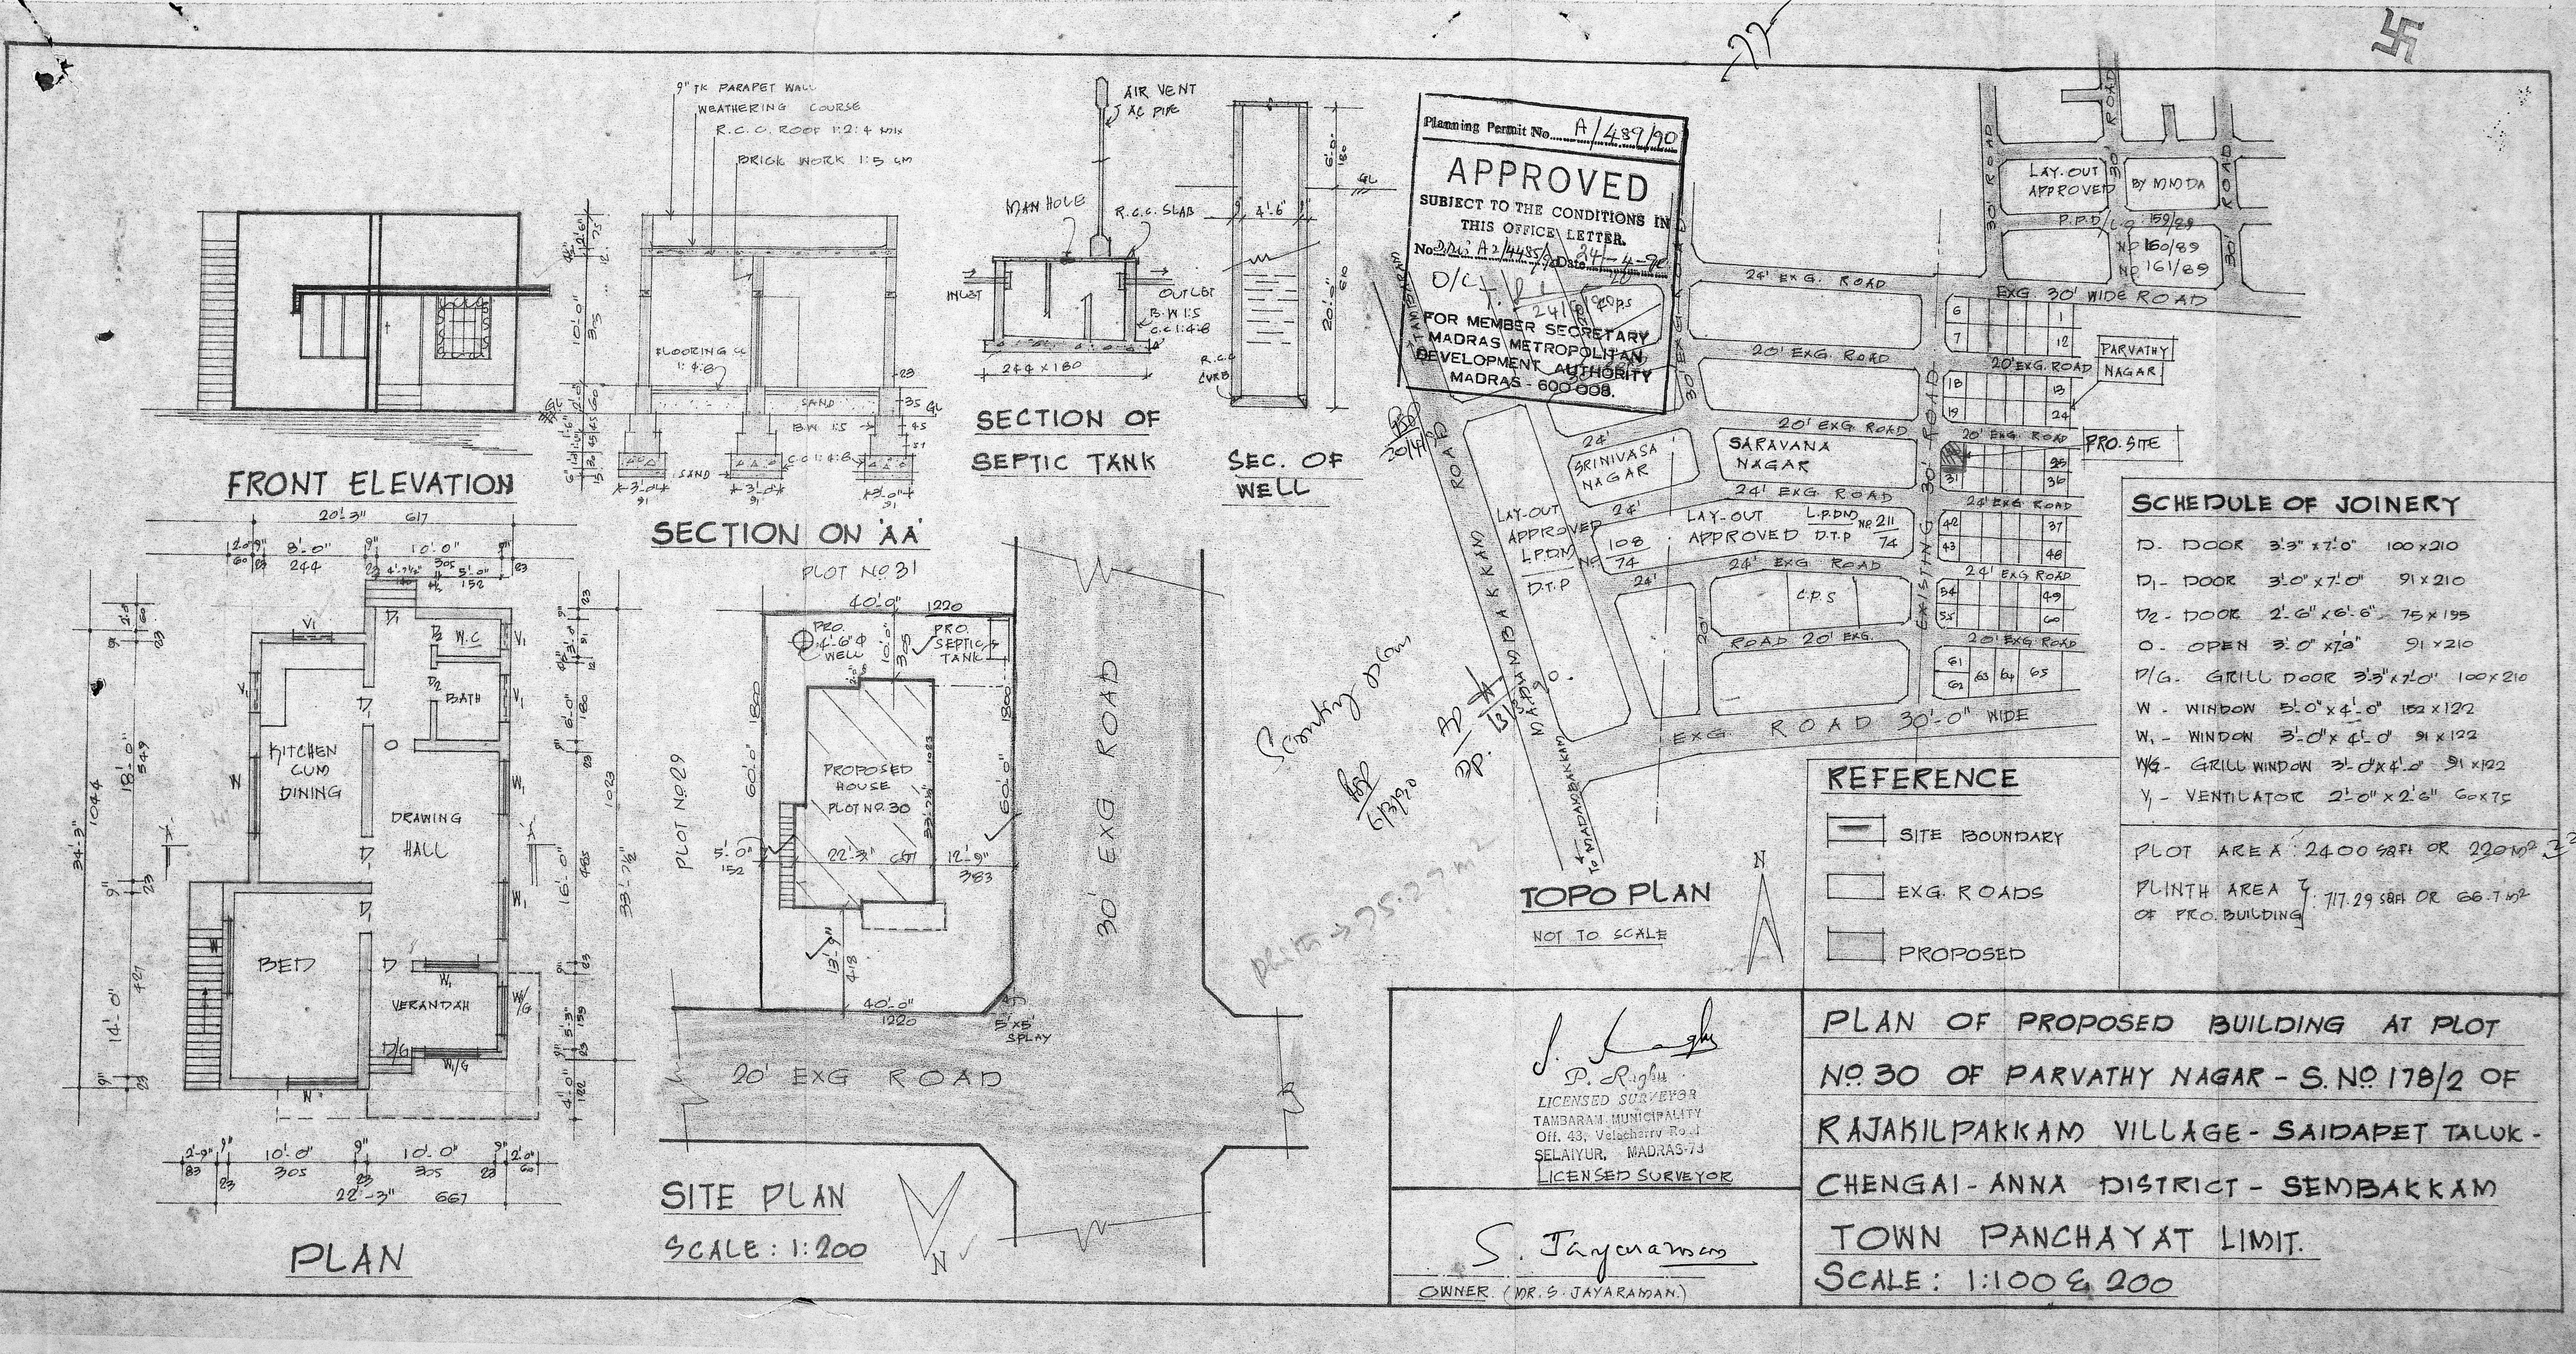
FRONT ELEVATION
SECTION ON 'AA'
SECTION OF SEPTIC TANK
SEC. OF WELL
PLAN
SITE PLAN
SCALE: 1:200
TOPO PLAN
NOT TO SCALE
KITCHEN CUM DINING
DRAWING HALL
BED
VERANDAH
BATH
W.C
PROPOSED HOUSE PLOT NO. 30
PRO. SEPTIC TANK
PRO. WELL
PLOT NO. 31
PLOT NO. 29
30' EXG ROAD
20' EXG ROAD
EXG. ROAD 30'-0" WIDE
SARAVANA NAGAR
SRINIVASA NAGAR
LAY-OUT APPROVED L.P.DM NO. 108/74 D.T.P
LAY-OUT APPROVED L.P.DM NO. 211/74 D.T.P
LAY-OUT APPROVED BY MMDA
PARVATHY NAGAR
PRO. SITE
EXG. 30' WIDE ROAD
24' EXG. ROAD
20' EXG. ROAD
EXISTING 30' ROAD
MADAMBAKKAM ROAD
TO MADAMBAKKAM
Planning Permit No. A/489/90
APPROVED
SUBJECT TO THE CONDITIONS IN THIS OFFICE LETTER.
FOR MEMBER SECRETARY MADRAS METROPOLITAN DEVELOPMENT AUTHORITY MADRAS - 600 008.
SCHEDULE OF JOINERY
D. DOOR 3'-3" x 7'-0" 100 x 210
D1 - DOOR 3'-0" x 7'-0" 91 x 210
D2 - DOOR 2'-6" x 6'-6" 75 x 195
O - OPEN 3'-0" x 7'-0" 91 x 210
D/G - GRILL DOOR 3'-3" x 7'-0" 100 x 210
W - WINDOW 5'-0" x 4'-0" 152 x 122
W1 - WINDOW 3'-0" x 4'-0" 91 x 122
W/G - GRILL WINDOW 3'-0" x 4'-0" 91 x 122
V1 - VENTILATOR 2'-0" x 2'-6" 60 x 75
PLOT AREA: 2400 SQFT OR 220 M2
PLINTH AREA OF PRO. BUILDING: 717.29 SQFT OR 66.7 M2
REFERENCE
SITE BOUNDARY
EXG. ROADS
PROPOSED
P. Raghu
LICENSED SURVEYOR
TAMBARAM MUNICIPALITY
Off. 43, Velacherry Road
SELAIYUR, MADRAS-73
LICENSED SURVEYOR
S. Jayaraman
OWNER (MR. S. JAYARAMAN)
PLAN OF PROPOSED BUILDING AT PLOT NO. 30 OF PARVATHY NAGAR - S. NO. 178/2 OF RAJAKILPAKKAM VILLAGE - SAIDAPET TALUK - CHENGAI - ANNA DISTRICT - SEMBAKKAM TOWN PANCHAYAT LIMIT.
SCALE: 1:100 & 200