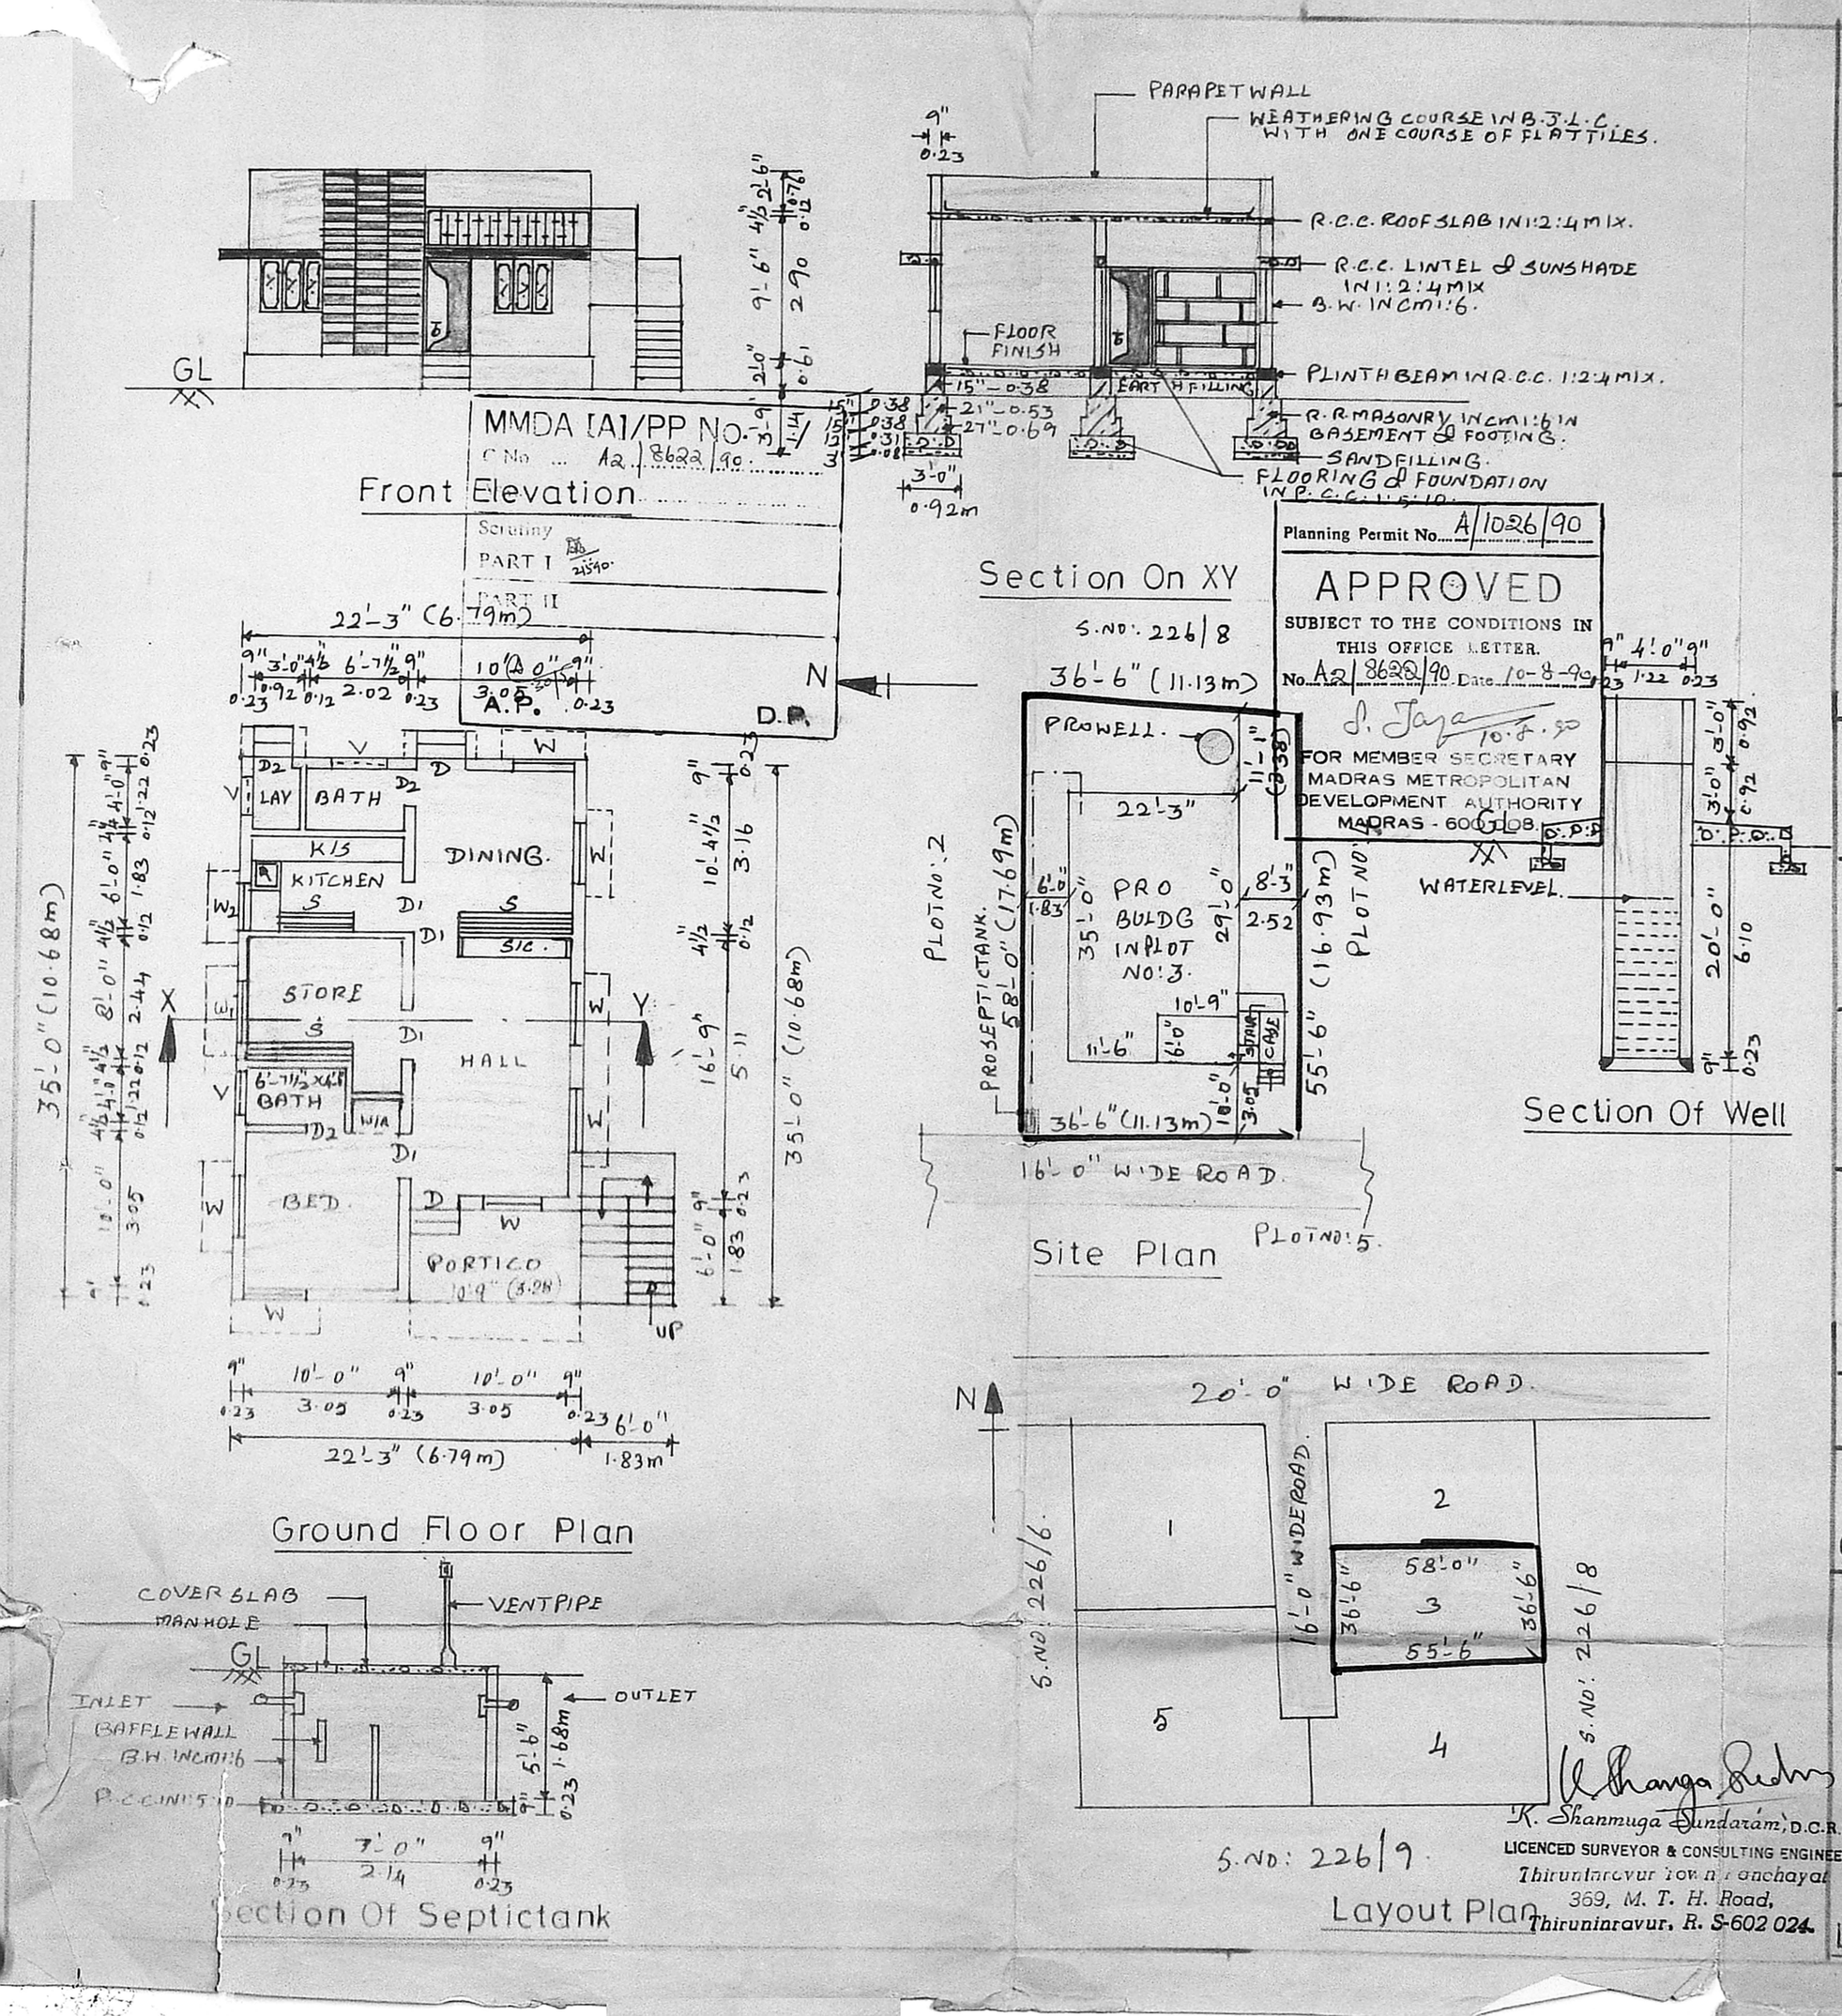

Front Elevation

Section On XY

Site Plan

Section Of Well

Ground Floor Plan

Section Of Septictank

Layout Plan

K. Shanmuga Sundaram, D.C.R.E.
LICENCED SURVEYOR & CONSULTING ENGINEER
Thiruninravur Town Panchayat
369, M. T. H. Road,
Thiruninravur, R. S-602 024.

Plan Showing The Proposed Construction Of A House In Plot No_3, In S. No_226/7, Of No_20, Thiruninravur Village, Sriperumbudur Taluk, Chengai Anna District.

Scale _ 1" = 8' _ 0"

Reference

DOOR - D - 3'-3" x 6'-6" - 1.00 x 1.98
DOOR - D1 - 3'-0" x 6'-6" - 0.92 x 1.98
DOOR - D2 - 2'-6" x 6'-6" - 0.76 x 1.98
WINDOW - W - 4'-0" x 4'-0" - 1.22 x 1.22
WINDOW - W1 - 3'-0" x 4'-0" - 0.92 x 1.22
WINDOW - W2 - 3'-0" x 3'-0" - 0.92 x 0.92
VENTILATOR - V - 3'-3" x 1'-6" - 1.00 x 0.50.
ALL JOINERY IN WELL SEASONED WOOD.

Note

		SFT	SQ.M.
PLOT AREA		2071	192
PLINTH AREA	INCLUDING	779	72
CARPET AREA.	PORTICO.	647	60

Staircase Details

WIDTH - 3'-0" - 0.92m
TREAD - 0'-10" - 0.25m
RISE - 0'-7" - 0.18m
ONE FILGHT

Colour Index

EXG. ROAD SHOWN THUS
PRO. WORK SHOWN THUS
BOUNDRY LINE SHOWN THUS.
DRAINAGE LINE SHOWN THUS.

Rao Engineering Consultancy Services
No: 24, MUNICIPAL BUILDING, SHUNMUGAM ROAD, WEST TAMBARAM, MS45.

Drawing No_ 30/3/90

Owner x M. Jeishny

C. A. VASUDEVA RAO, Dip. C.E. AMIET (Ld.)
L. I. C. PANEL VALUER
PANEL ENGINEER / VALUER FOR S.B.I., I.O.B., P.N.B. & GEN. INSURANCE COMPANIES,
LICENSED SURVEYOR FOR MADRAS CORPORATION (No. 221), TAMBARAM & ALANDUR MUNICIPALITIES,
ON 28, MUNICIPAL BUILDINGS, SHANMUGAM ROAD, TAMBARAM, MADRAS-600045.
Phone: CIR 401957. Res: 403673

Licensed Surveyor