Plan showing the proposed construction of a Dwelling House in plot No. 61 of S. No. 221/4 pt of Madipakkam-Madura puthithivakkam village, Saidapet tn, Chingleput Dt.

Scale: 1:100

For Thiru. G. CHANDRASEKARAN

Master Plan A3/14596/90

AREA OF PROPOSED CONSTRUCTION: 833 sq. Ft.
AREA OF THE PLOT: 2400 sq. Ft. (222 sq. M)
PROPOSED CONSTRUCTION SHOWN THUS
SITE BOUNDARY SHOWN THUS
EXISTING ROADS SHOWN THUS

JOINERIES:
D. Door panelled 3'-6" x 6'-6" D1 3'-0" x 6'-6"
D2 2'-6" x 6'-6" W. window panelled 4'-6" x 4'-6"
W1 3'-0" x 4'-6" V. Ventilators 2'-6" x 1'-6"

SPECIFICATION:
Foundation concrete: in 1½" stone jelly conc. 4
Basement & Super-structure: B.W. 1:6.
Roof: R.C.C. Roof slab 4½" TH 1:2:4.

MMDA [A]/PP No. /
C.No. A3/14596/90
Asst.
Scrutiny 3/8/90
PART I
PART II
A.P. D.P.

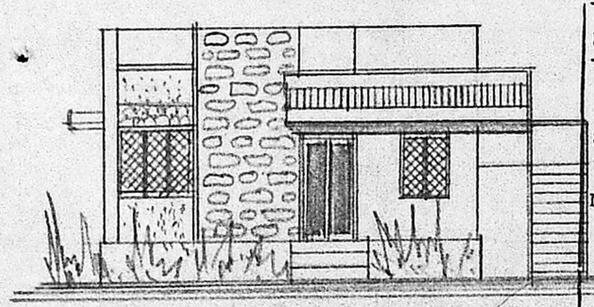

FRONT ELEVATION

Planning Permit No. A3/1373/90

APPROVED
SUBJECT TO THE CONDITIONS IN THIS OFFICE LETTER.
No. A3/14596/90 Date 22.10.90
C.R. Unnale 22/10/90
FOR MEMBER SECRETARY
MADRAS METROPOLITAN DEVELOPMENT AUTHORITY
MADRAS - 600 008.

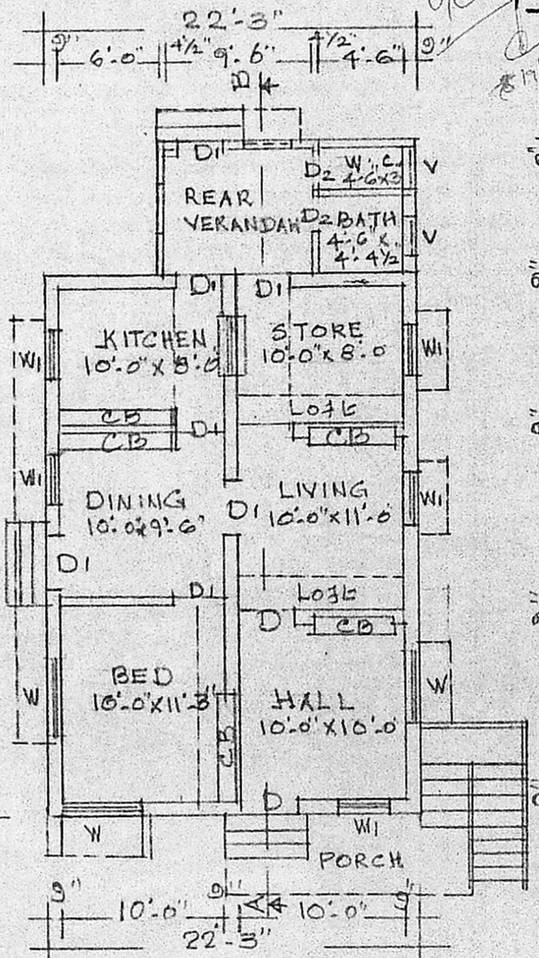

GROUND FLOOR PLAN.

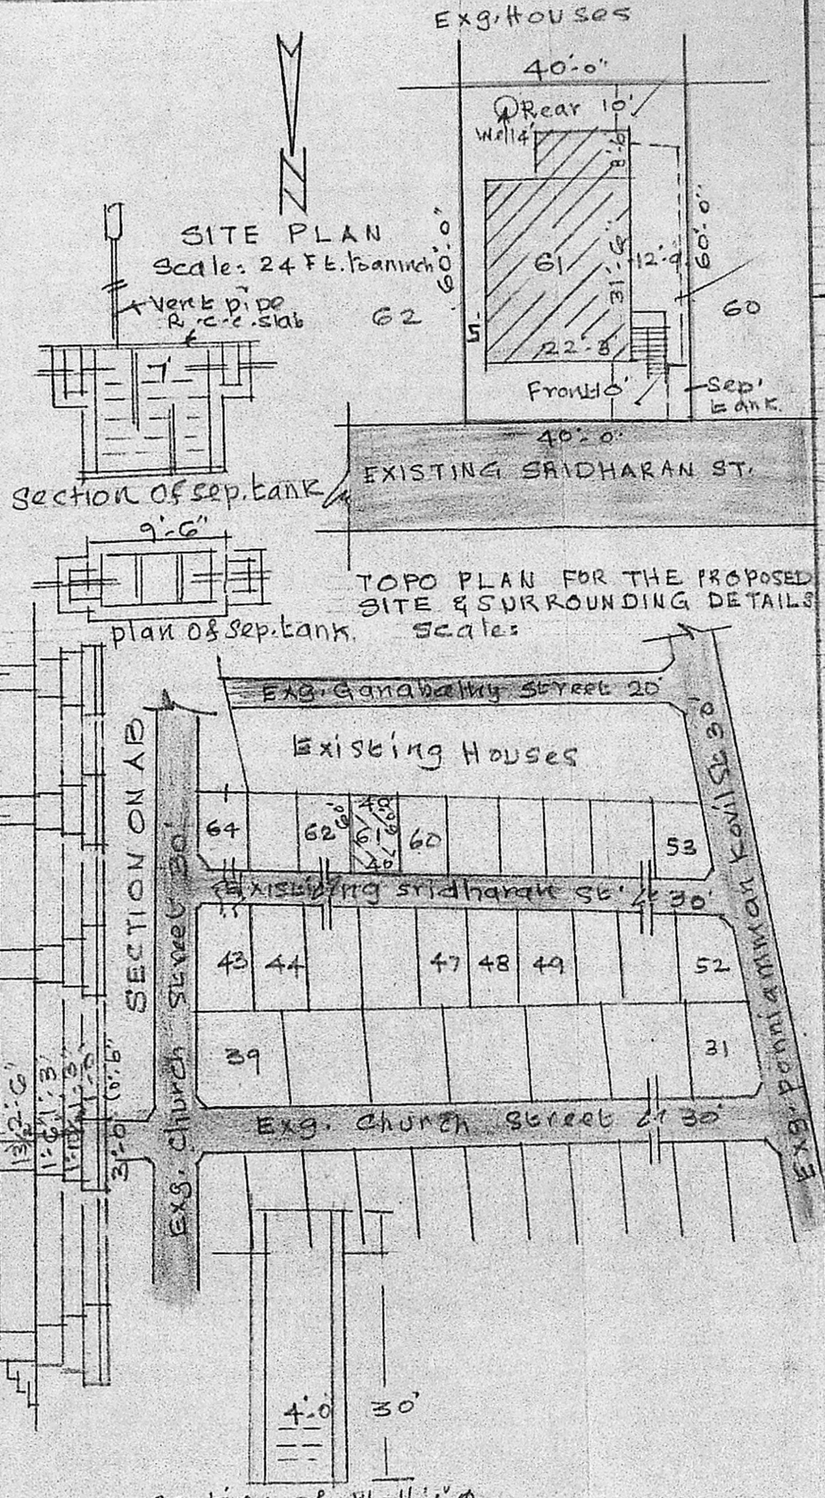

P. C. GOWRI SHANKAR, B.E. S.I.C.J.,
Civil-Structural & Foundation Engineer,
Licenced Surveyor, Alandur Municipality
No. 151, Govindan Road, West Mambalam
MADRAS 600 033. (Near Srinivasa Theatre)
LISENSED SURVEYOR

OWNER