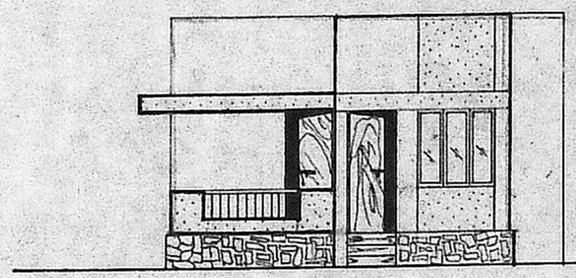

FRONT ELEVATION

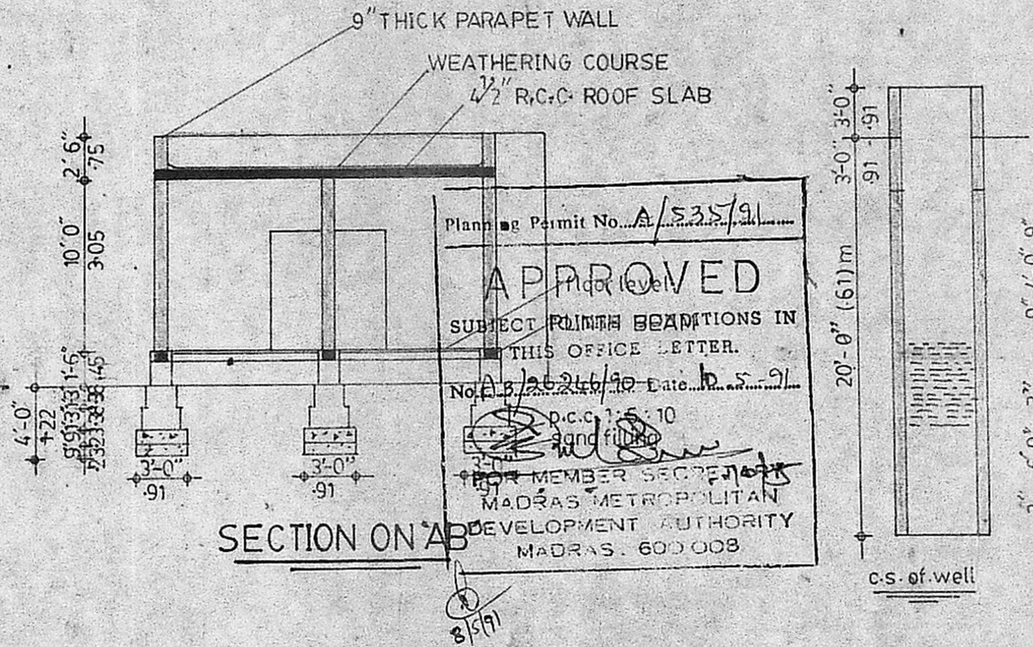

SECTION ON AB

8/5/91

c.s. of well

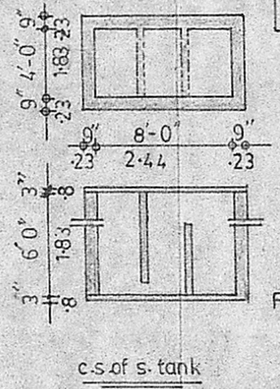

c.s of s. tank

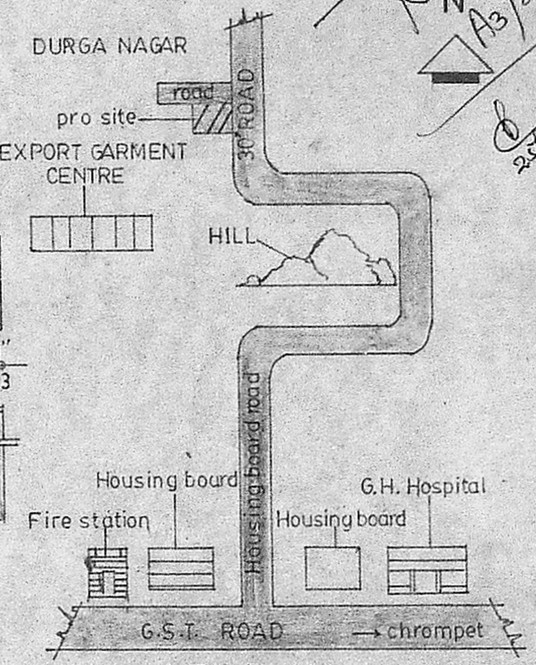

KEY PLAN Not to scale

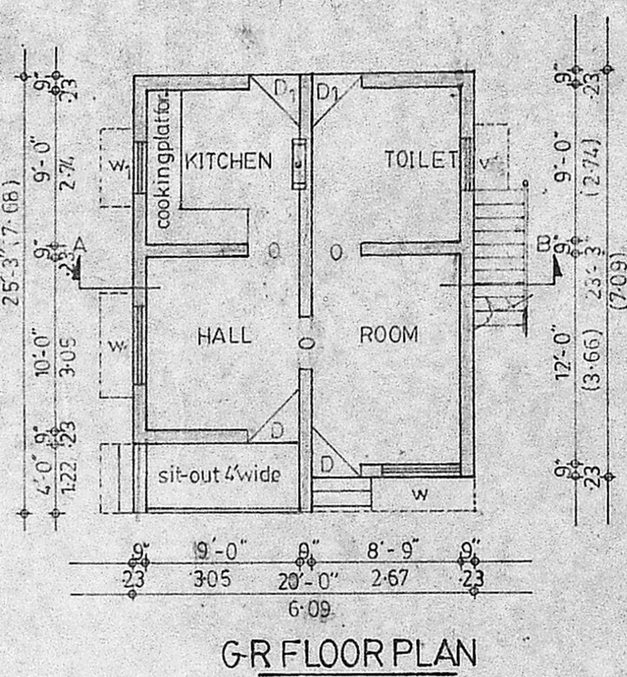

G-R FLOOR PLAN

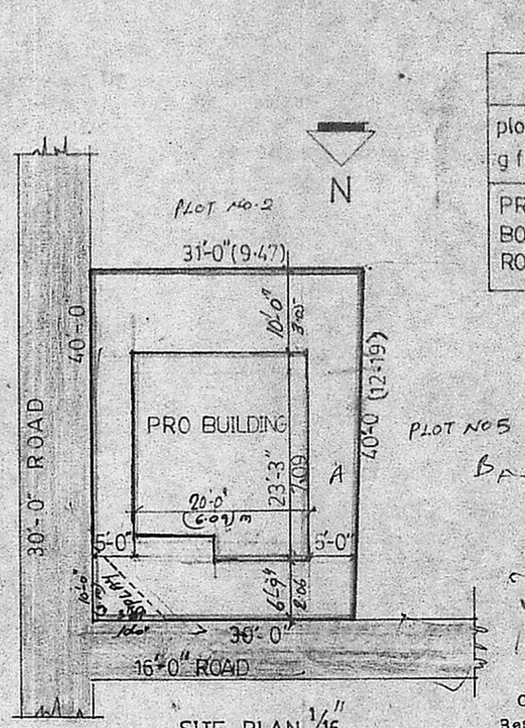

SITE PLAN 1/16"

Extent	sqf	sqm
plot area	1220	113·38
g floor area	481·25	44·72

PROPOSED
BOUNDARY
ROAD

M. ARUMUGAM, D.C.E.
CIVIL ENGINEER & CONTRACTOR,
Res: 53 VEMBULI AMMAN KOIL STREET
PALLAVARAM, MADRAS - 600 043.
LICENSED SURVEYOR NO-538.
CORPORATION OF MADRAS.
Phone : 847306.
LICENSED SURVEYOR

PLAN SHOWING THE PROPOSED BUILDING IN PLOT NO3 OLD S.NO.371/1 N.S.NO.371/1A THIRUNEERMALAI TOWN PANCHAYAT UNION SAIDAPET. TALUK CHINGLEPET DISTRICT. For Mrs. VIJAYA.

SCHEDULE		SPECIFICATION
D DOOR	3'-3"X7'-0"	1. P.C.C. 1:5:10 FOUNDATION & BASE
D_1 DOOR	3'-0"X7'-0"	2. ALL BRICK WORK IN C.M. 1:6
D_2 DOOR	2'-6"X7'-0"	3. R.C.C. WORK IN C.C. 1:2:4
W WINDOW	4'-6"X7'-6"	4. ALL WOOD WORK ARE IN T.W.
W_1 WINDOW	3'-0"X4'-6"	5. CEILING PLASTERING IN C.M 1:4
V VENTILATOR	3'-0"X2'-0"	6. WALL PLASTERING IN C.M 1:6
DRAWN:- S.M. Dhayanan		7. WEATHERING COURSE ONE COURSE OF PLAT TILES & 3" LIME CONCRETE.
SCALE:- 1"= 8'-0"		

R. Vijaya.
OWNER

AST CONSTRUCT.
CIVIL ENGINEERS & CONTRACTORS,
NO.81, R.H. ROAD, MYLAPORE,
MADRAS - 600 004.