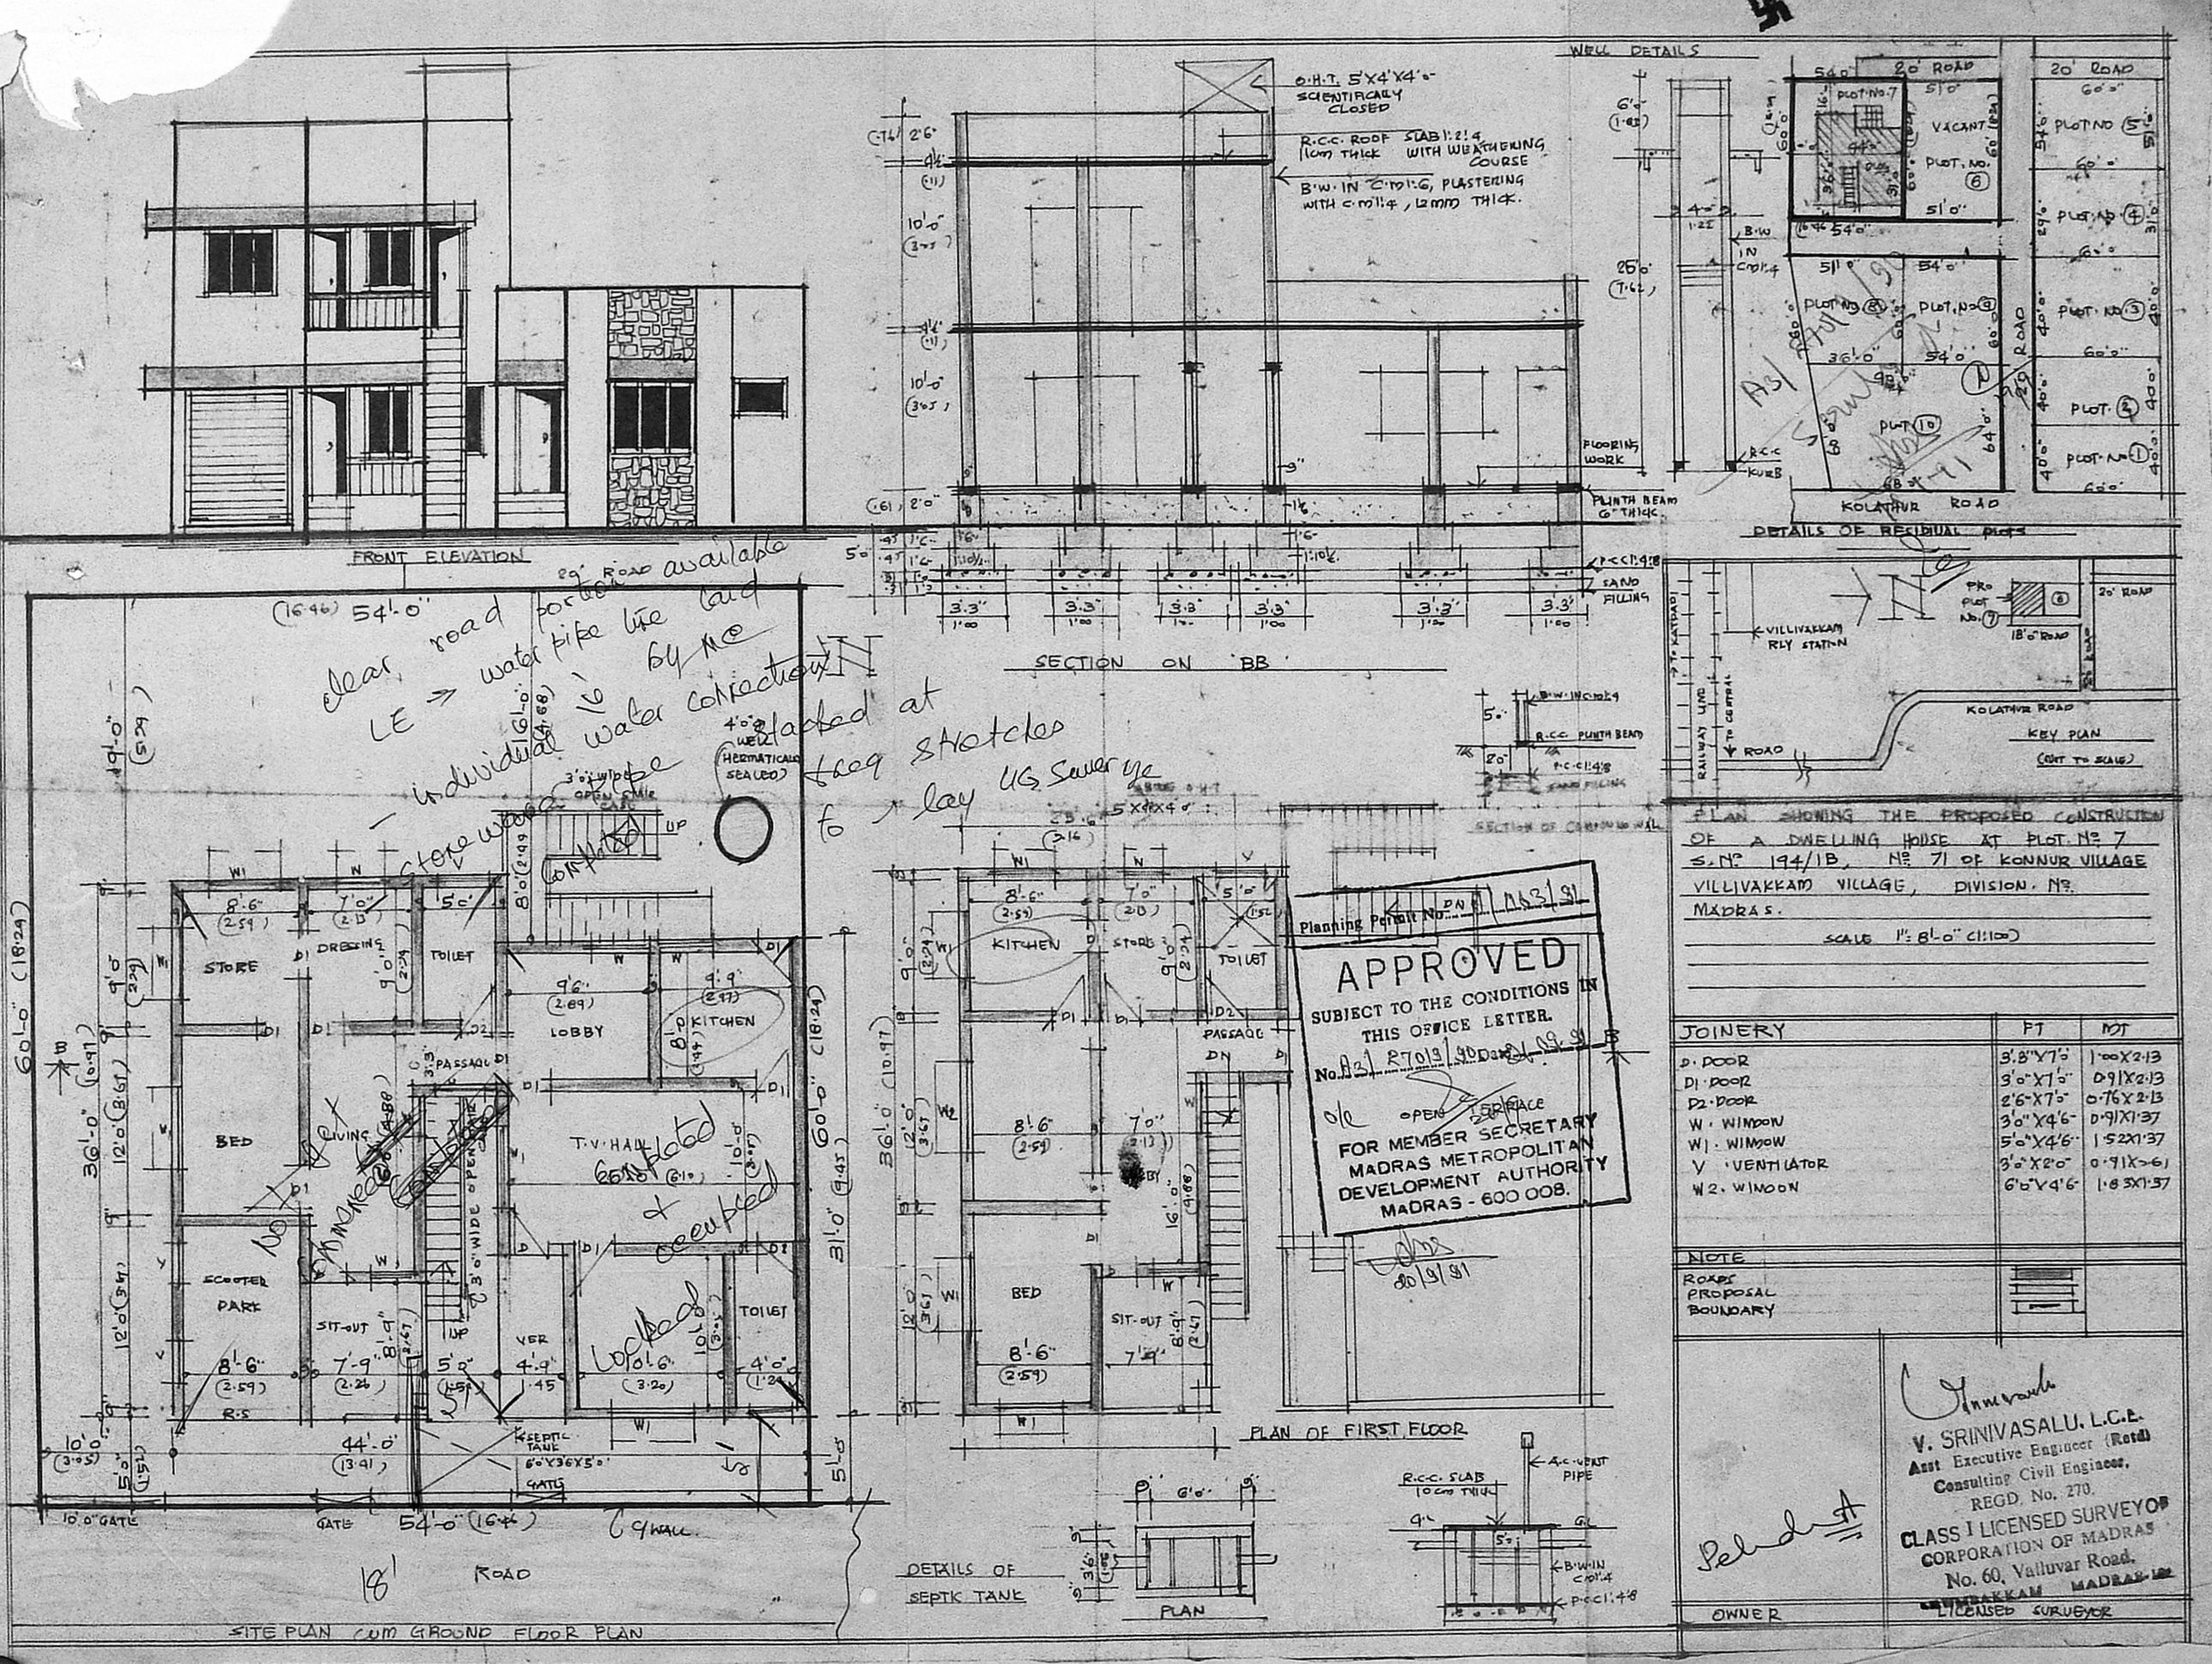

clear road portion available
LE → water pipe line laid
- individual water connection
- store wood pipe
stacked at freq stretches
to lay UG Sewer ye
Completed
Completed & occupied
Locked
Not Commenced

PLAN SHOWING THE PROPOSED CONSTRUCTION OF A DWELLING HOUSE AT PLOT No. 7 S. No. 194/1B, No. 71 OF KONNUR VILLAGE VILLIVAKKAM VILLAGE, DIVISION. No. MADRAS.

SCALE 1" = 8'-0" (1:100)

JOINERY	FT	MT
D. DOOR	3'.8"X7'0"	1.00X2.13
D1. DOOR	3'0"X7'0"	0.91X2.13
D2. DOOR	2'6"X7'0"	0.76X2.13
W. WINDOW	3'0"X4'6"	0.91X1.37
W1. WINDOW	5'0"X4'6"	1.52X1.37
V. VENTILATOR	3'0"X2'0"	0.91X0.61
W2. WINDOW	6'0"X4'6"	1.83X1.37

NOTE
ROADS
PROPOSAL
BOUNDARY

OWNER

V. SRINIVASALU, L.C.E.
Asst Executive Engineer (Retd)
Consulting Civil Engineer,
REGD. No. 270.
CLASS I LICENSED SURVEYOR
CORPORATION OF MADRAS
No. 60, Valluvar Road,
KUMBAKKAM MADRAS-102
LICENSED SURVEYOR