A3/8623/90
10/10/90

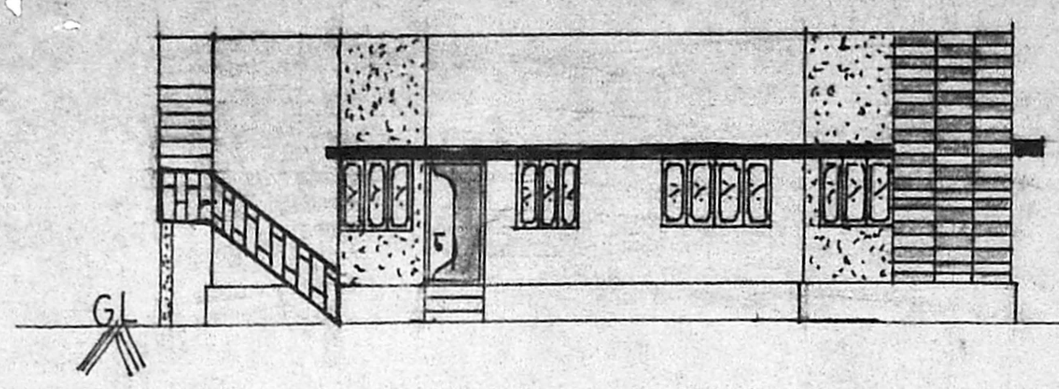

Front Elevation

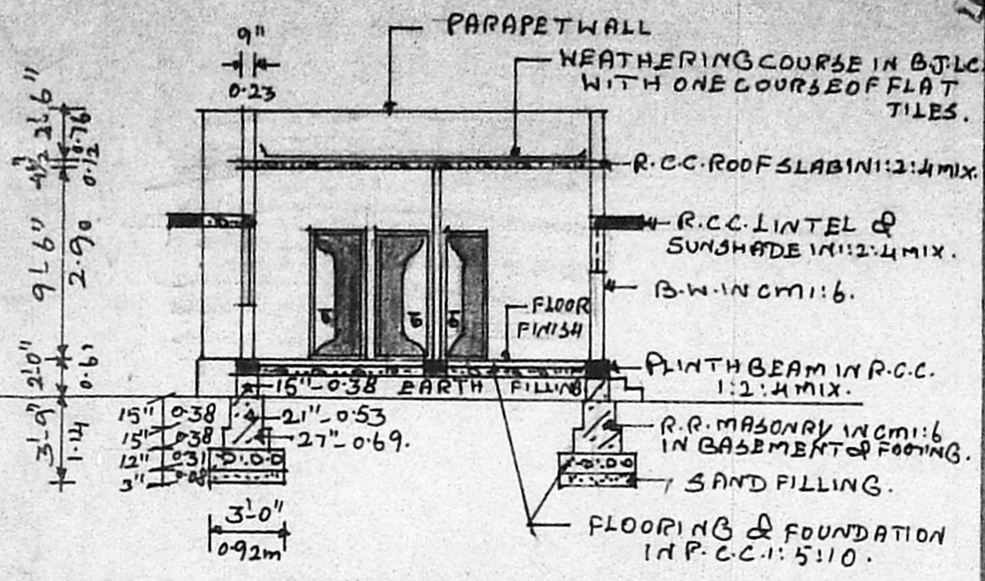

Planning Permit No. A/1400/90

APPROVED
SUBJECT TO THE CONDITIONS IN THIS OFFICE LETTER.
No. A3/8623/90 26/10/90
26.10.90
FOR MEMBER SECRETARY
MADRAS METROPOLITAN DEVELOPMENT AUTHORITY
MADRAS - 600 008.

Section On XY

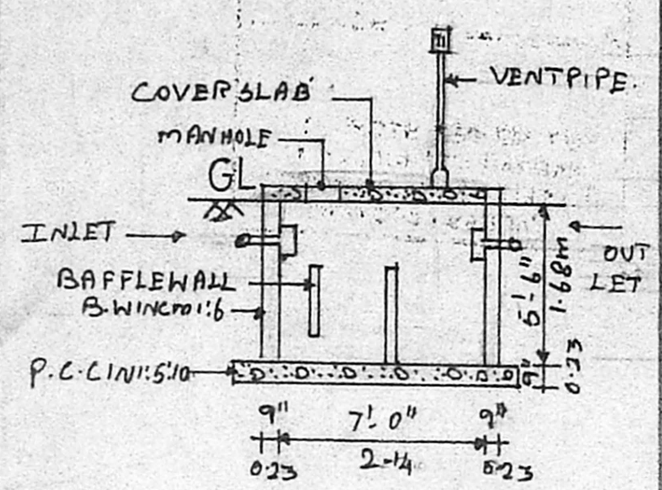

Section Of Septictank

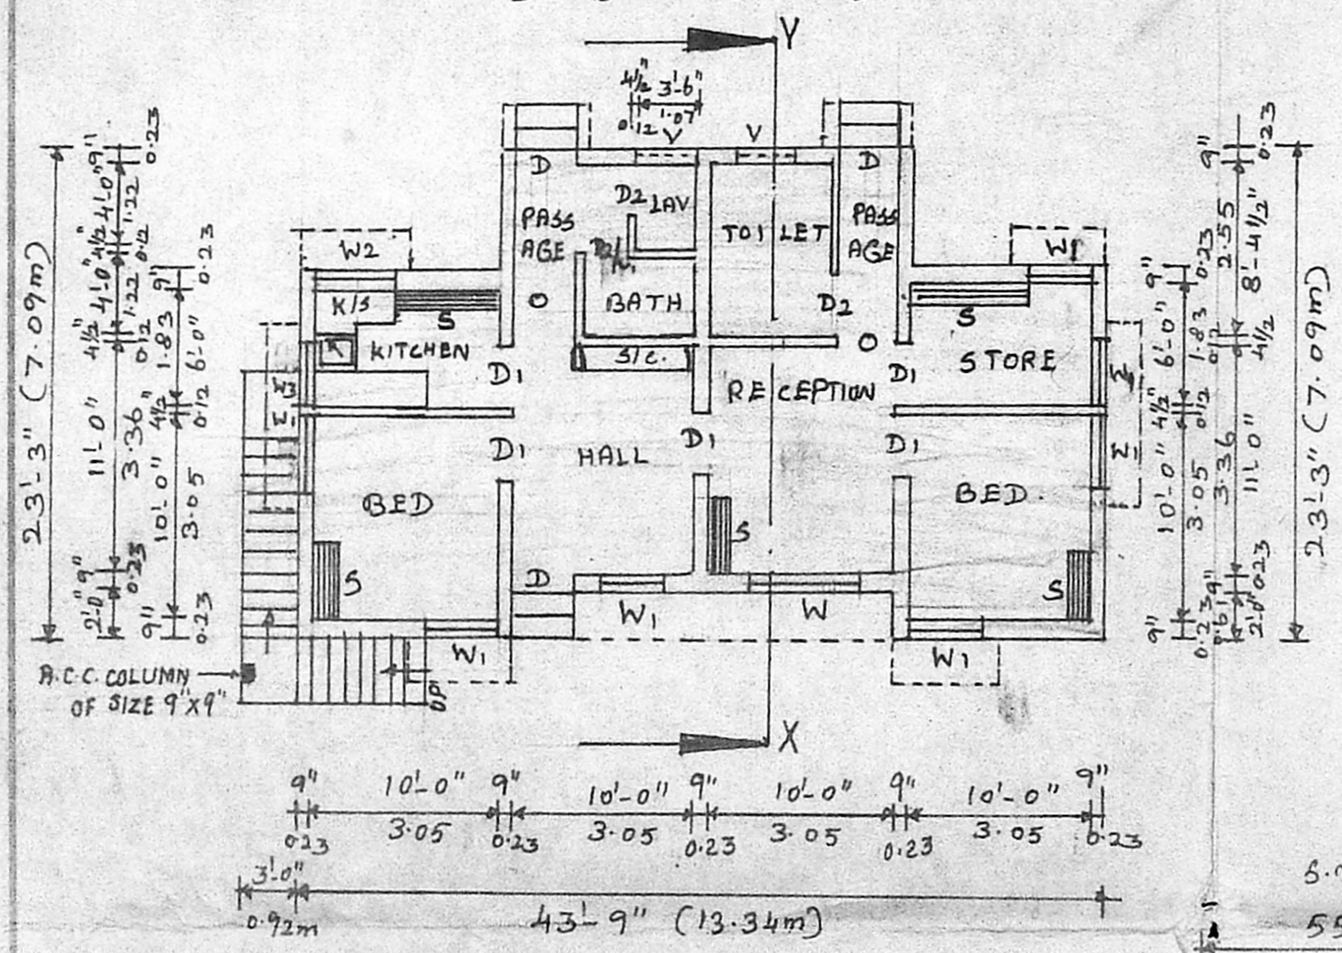

Ground Floor Plan

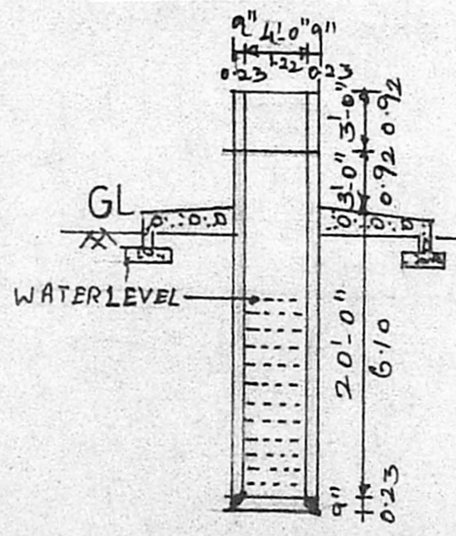

Section Of Well

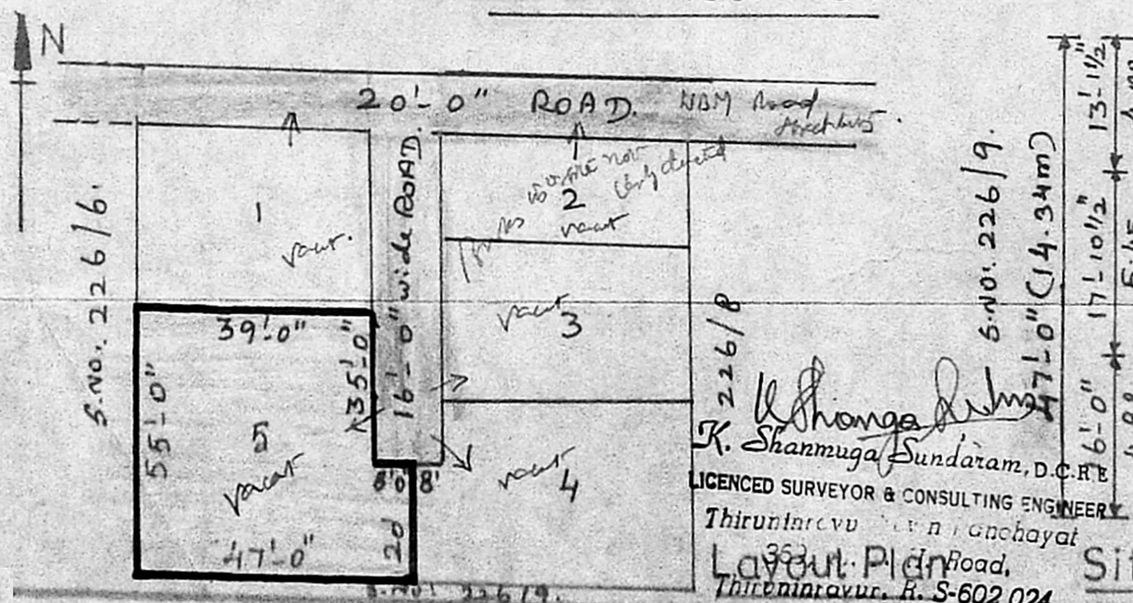

K. Shanmuga Sundaram, D.C.E.
LICENCED SURVEYOR & CONSULTING ENGINEER
Thiruninravur Panchayat
Road,
Thiruninravur, R.S-602 024.

Layout Plan

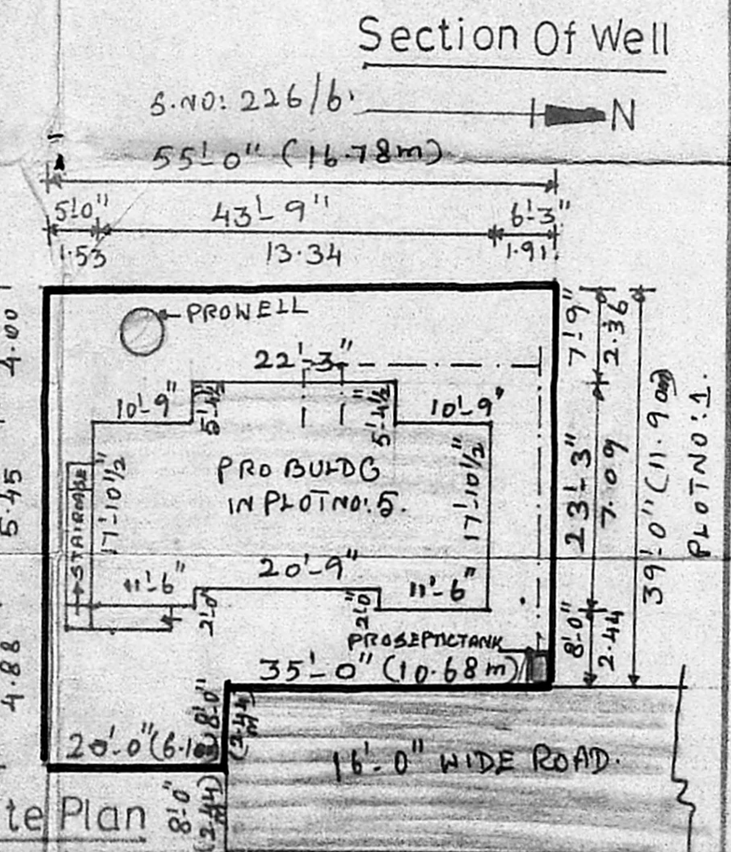

Site Plan

Colour Index

EXG. ROAD SHOWN THUS
PRO. WORK SHOWN THUS
BOUNDRY LINE SHOWN THUS
DRAINAGE LINE SHOWN THUS

Staircase Details

WIDTH - 3'-0" - 0.92m
TREAD - 0'-10" - 0.25m
RISE - 0'-7" - 0.18m.

Plan Showing The Proposed Construction Of A House In Plot No_5, In S. No_226/7 Of No_20, Thiruninravur Village, Sriperumbudur Taluk, Chengai Anna District.

Scale _ 1" = 8'-0"

Reference

DOOR - D - 3'-3" x 6'-6" - 1.00 x 1.98
DOOR - D1 - 3'-0" x 6'-6" - 0.92 x 1.98
DOOR - D2 - 2'-6" x 6'-6" - 0.76 x 1.98
WINDOW - W - 6'-0" x 4'-0" - 1.83 x 1.22
WINDOW - W1 - 4'-0" x 4'-0" - 1.22 x 1.22
WINDOW - W2 - 4'-0" x 3'-0" - 1.22 x 0.92
WINDOW - W3 - 3'-0" x 3'-0" - 0.92 x 0.92
VENTILATOR - V - 3'-3" x 1'-6" - 1.00 x 0.50.
VENTILATOR - V1 - 2'-6" x 1'-6" - 0.76 x 0.50
ALL JOINERY IN WELL SEASONED WOOD.

Note

	SFT	S.Q.M.
PLOT AREA	2305	214
PLINTH AREA	860	80
CARPET AREA.	699	65.

Rao Engineering Consultancy Services
No 24, MUNICIPAL BUILDING
SHUNMUGAM ROAD,
WEST TAMBARAM, M.S.45.

Drawing No _ 32/3/90

Owner — C.K. Rajdeen

C. A. VASUDEVA RAO, Dip. C.E. AFFIET (Lon)
L.I.C. PANEL VALUER
PANEL ENGINEER / VALUER FOR
S.B.I., I.O.B., P.N.B. &
GEN. INSURANCE COMPANIES.
LICENSED SURVEYOR FOR
MADRAS CORPORATION (No. 221),
TAMBARAM & ALANDUR MUNICIPALITIES.
Off: 24, MUNICIPAL BUILDINGS,
SHANMUGAM ROAD, TAMBARAM,
MADRAS-600045.
Phone: Off: 401957, Res: 403678

Licensed Surveyor