PROPOSED HOUSE CON IN RS 57 & 59/3
OF VIRUGAMBAKKAM VILLAGE, GUINDY T.K
MADRAS PLOT No 55 AT SAIBABA
NAGAR DN. No 76 MADRAS-92
SCALE: 8 Feet to an inch (c metre to a mtr)

| | |
|---|---|
| SITE AREA | 2600 sq. ft. |
| PLINTH AREA | 976 sq. ft. |
| COVERAGE | 41% |
| FLOOR AREA | 1059 |
| F.S.I | .44 |
| PROPOSED | |
| EXG. ROAD | |
| SITE BOUNDARY | |

MMDA [A]/PP No. 1
C No. A/5159/90
PART I 28390

Planning Permit No. A/1364/90
APPROVED
SUBJECT TO THE CONDITIONS IN THIS OFFICE LETTER.
No. A/5159/90 Date 15-10-90
O/C C.R. Umale
FOR MEMBER SECRETARY
MADRAS METROPOLITAN DEVELOPMENT AUTHORITY
MADRAS 600 008

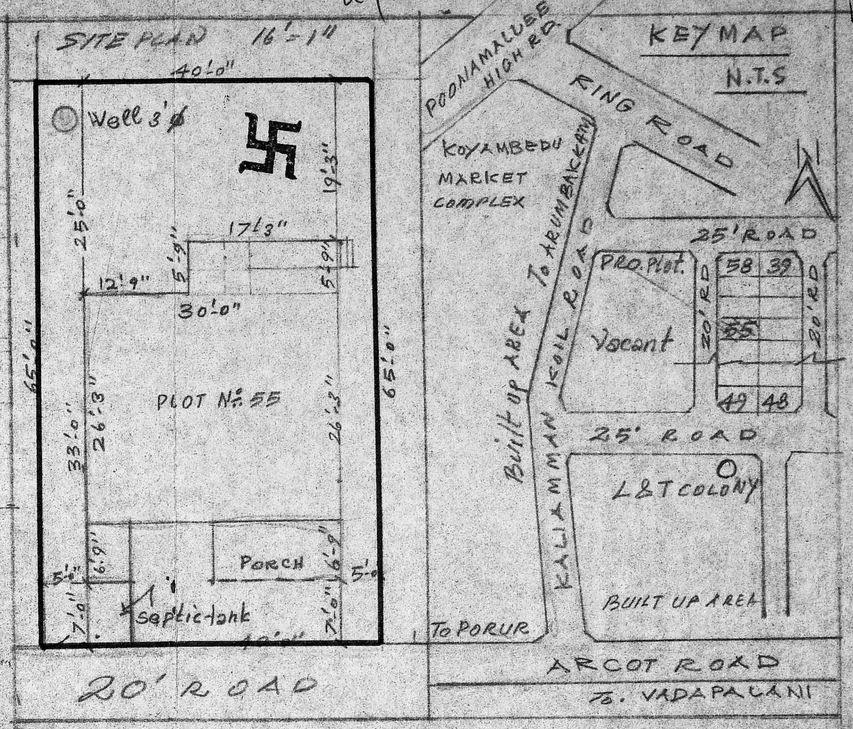


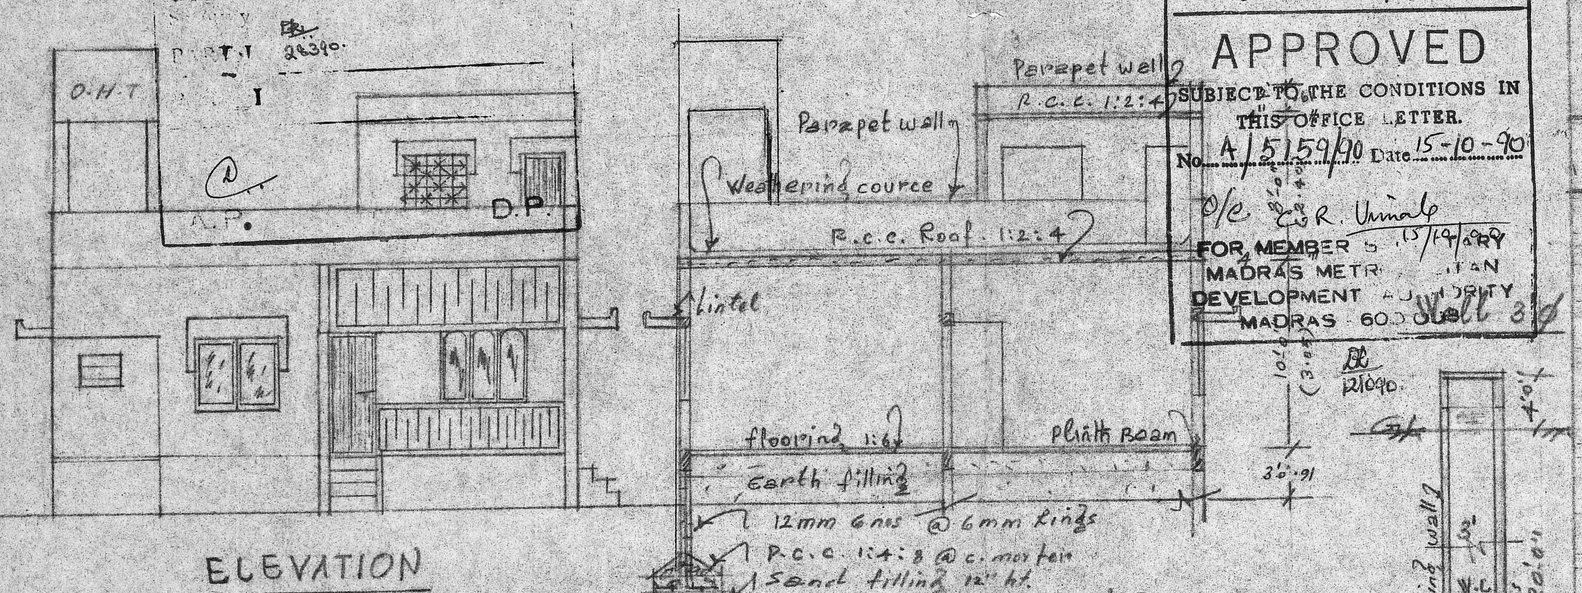


ELEVATION

SECTION ON AB

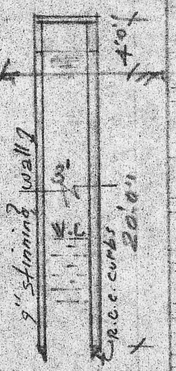


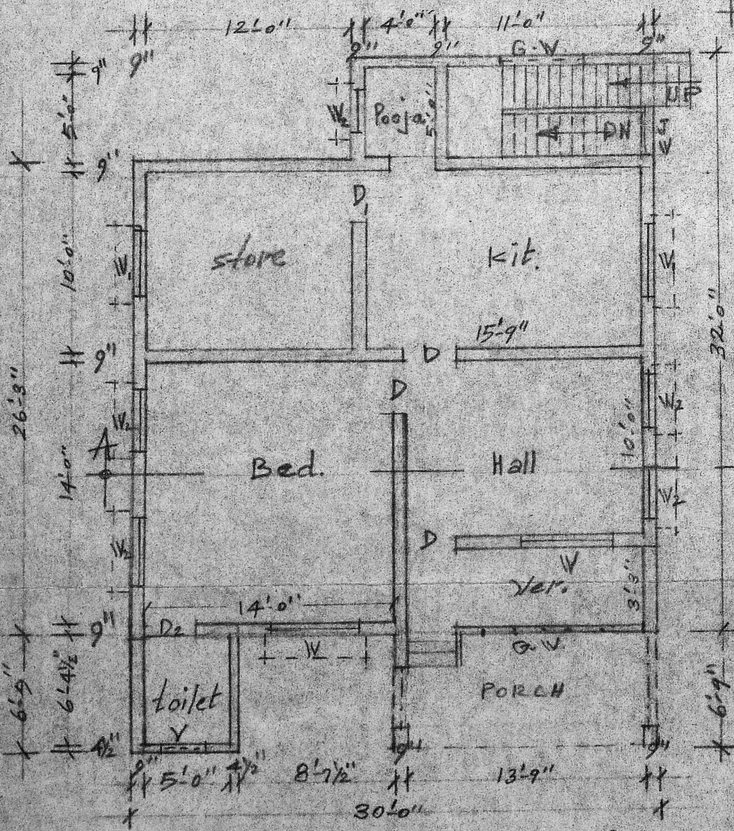


GROUND FLOOR PLAN

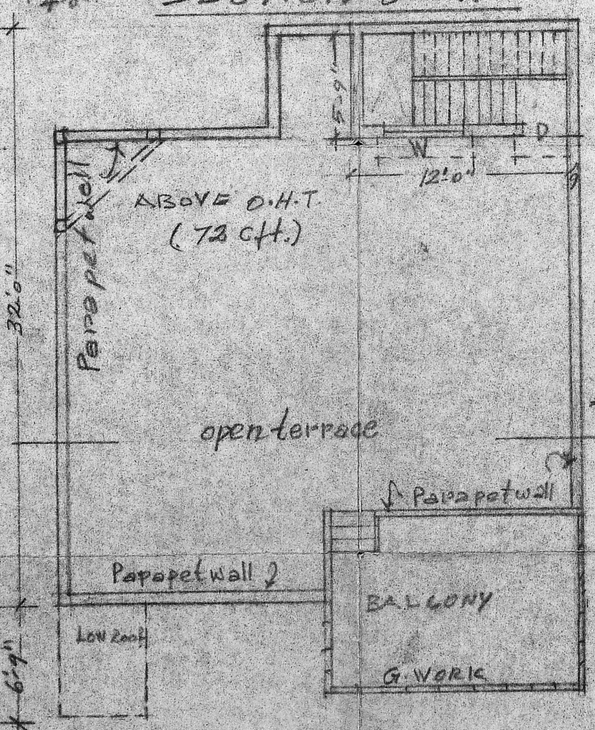


TERRACED PLAN

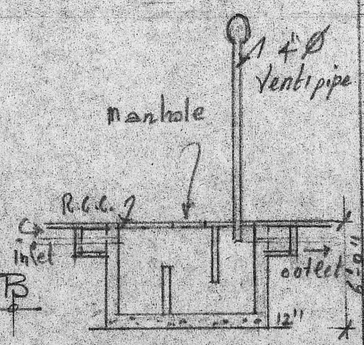


Section of Septictank

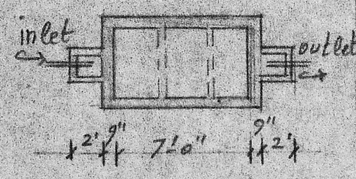


Plan of Septictank

## REFERENCE

| | | |
|---|---|---|
| D | DOOR | 7'-0" x 3'-6" 2.10 x 1.03 Met. |
| D1 | DOOR | 6'-6" x 3'-0" 1.94 x 0.91 " |
| D2 | DOOR | 6'-0" x 2'-6" 1.82 x 0.76 " |
| W | WINDOW | 4'-6" x 4'-6" 1.33 x 1.33 " |
| W1 | WINDOW | 4'-0" x 3'-6" 1.21 x 1.03 " |
| W2 | WINDOW | 4'-0" x 3'-0" 1.21 x 0.91 " |
| V | VENTILATOR | 2'-0" x 2'-0" 0.61 x 0.61 " |
| GW | GRILL WORK | |

## SPECIFICATIONS

| | |
|---|---|
| FOUNTATION | R.C.C. COLUMNS @ PEDEL C.C. |
| FLOOR | MOSAIC FINISH |
| R.C.C. | R.C.C. ROOF WITH NESSARY RAINFORCEMENT |
| WOOD WORK | ALL COUNTRY WORK. |
| WHITE WASH | 3 COUTS OF LIME PAINTS 3 COUTS |
| BUILDING | CON. AS PER M.D.S.S |

V. Umaparvathy
owner:

K. VENUGOPAL
AEE (Rtd)
CONSULTING CIVIL ENGINEER
LICENSE SURVEYOR CLASS I
CORPORATION OF MADRAS
3, NEELAKANDAN STREET
NUNGAMBAKKAM (LAKE AREA)
MADRAS-600 034

320