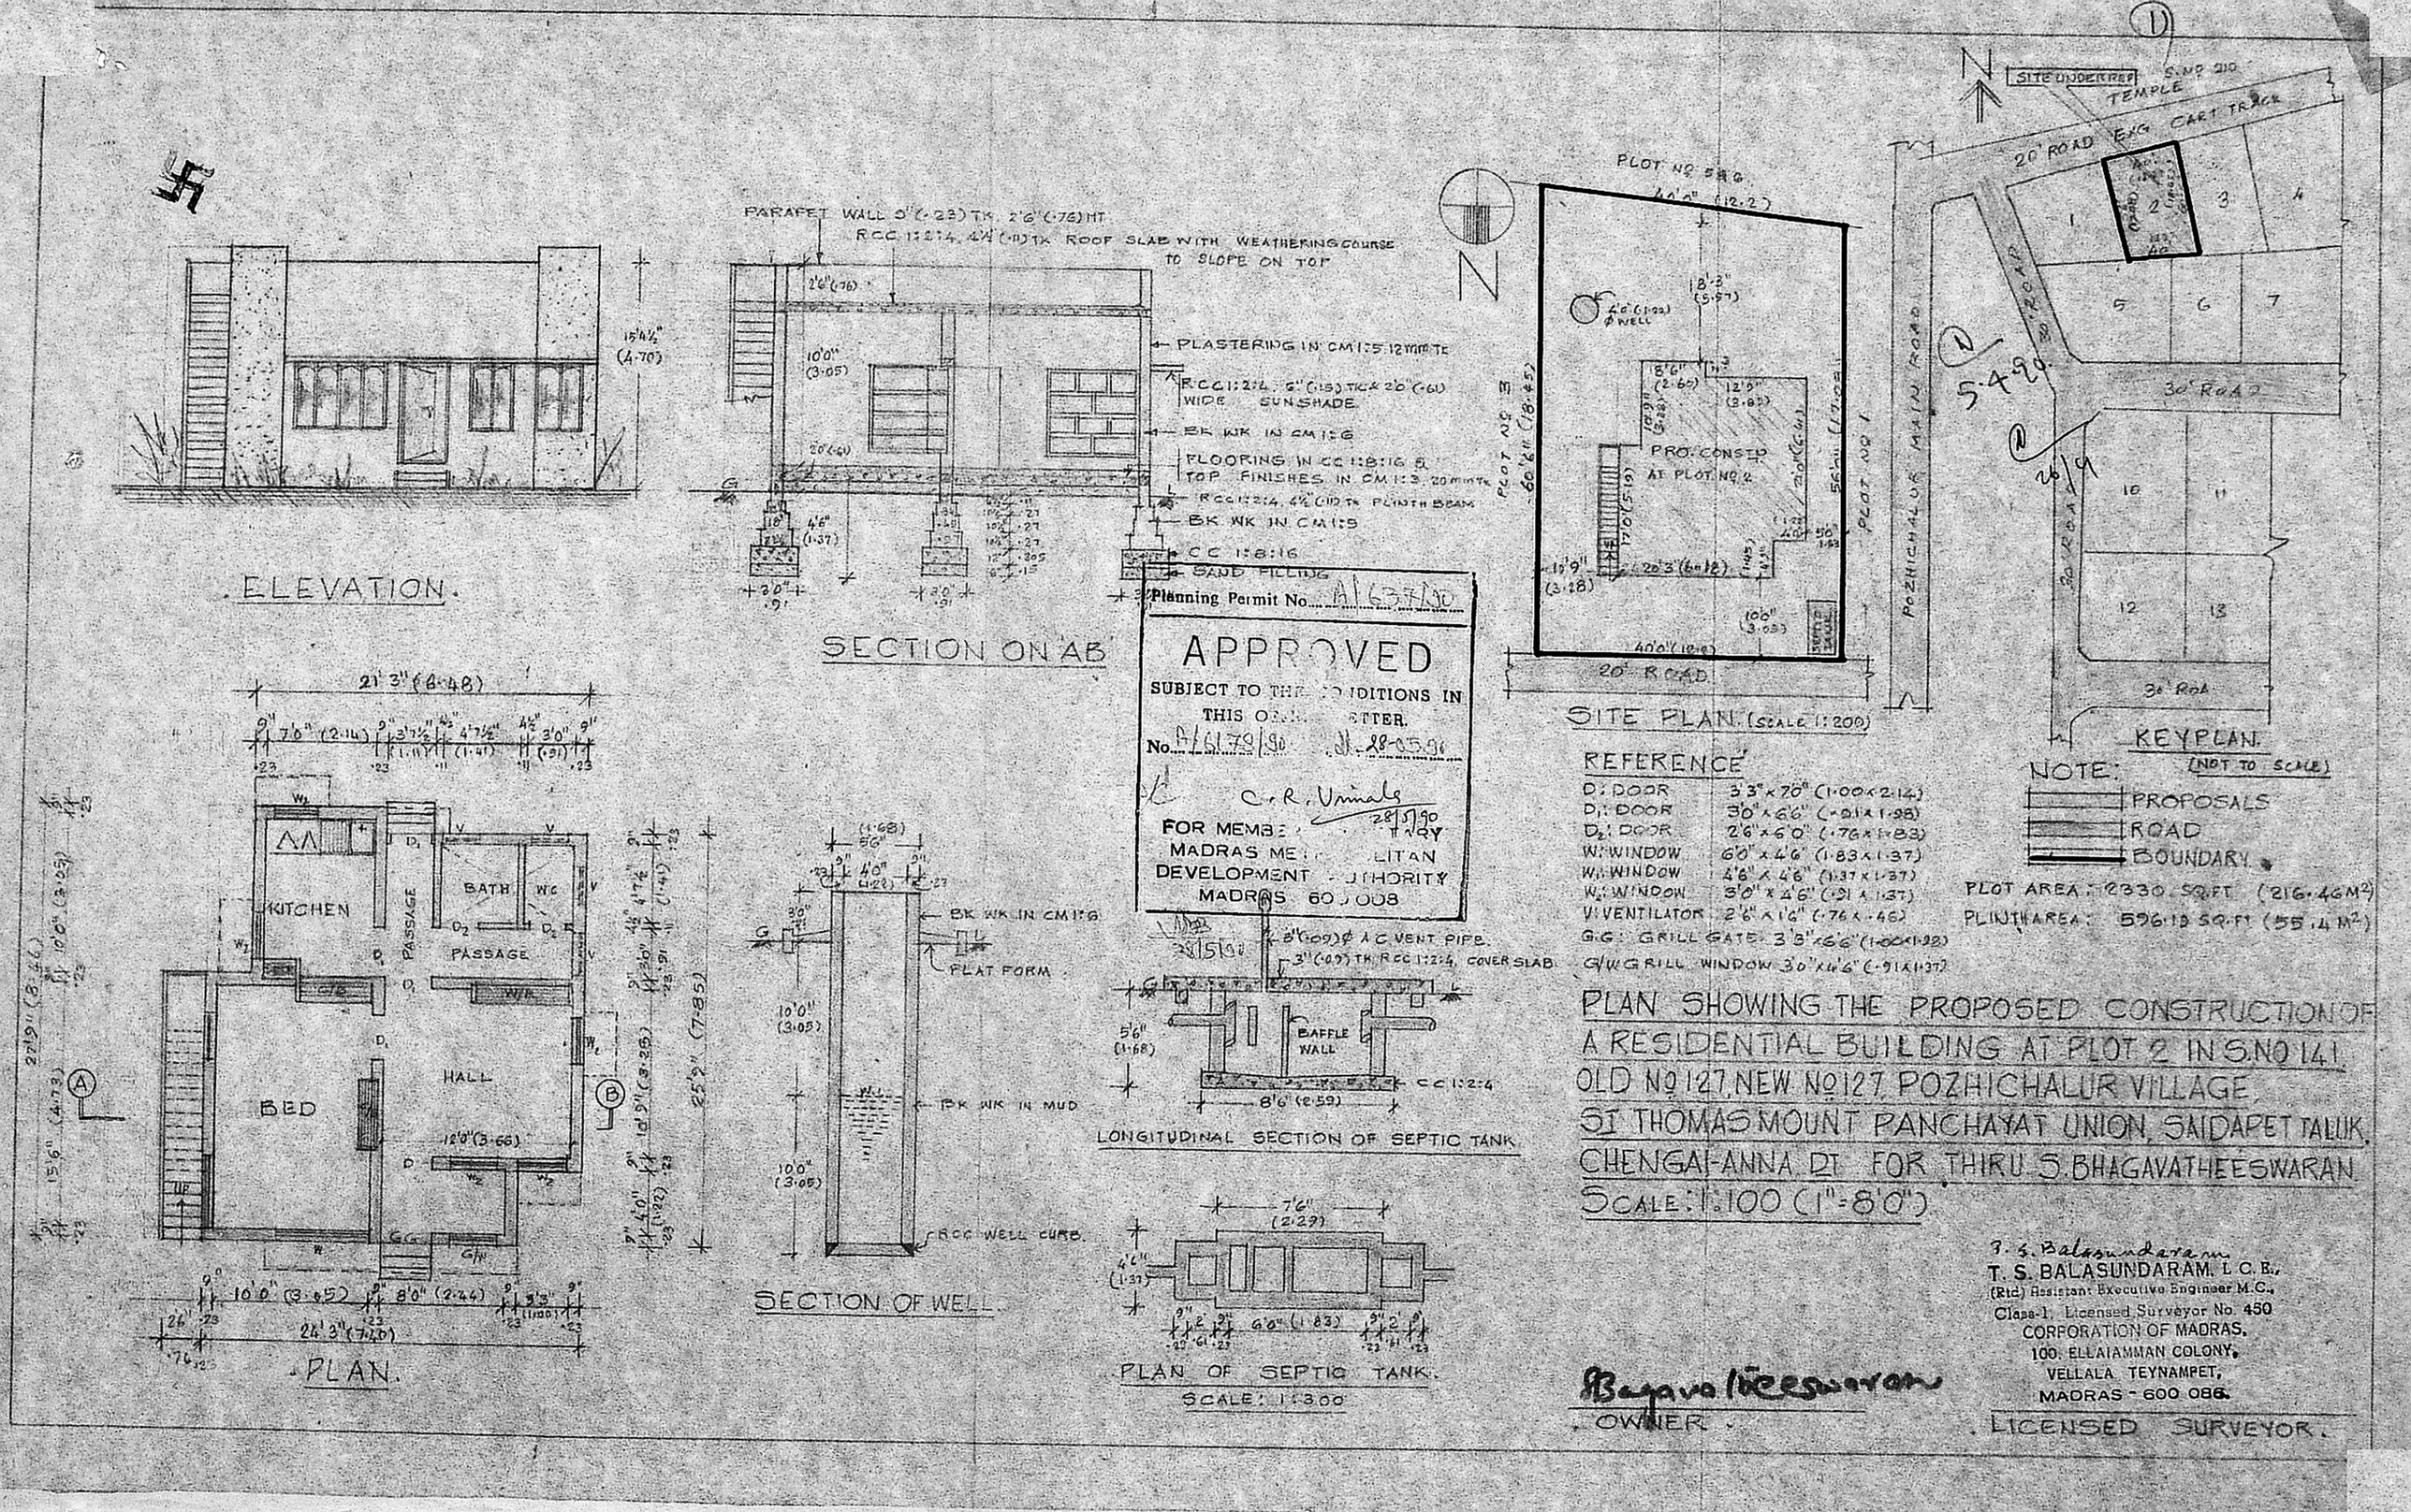

ELEVATION
SECTION ON AB
PARAPET WALL 9" (.23) TK. 2'6" (.76) HT.
RCC 1:2:4, 4½" (.11) TK ROOF SLAB WITH WEATHERING COURSE TO SLOPE ON TOP
PLASTERING IN CM 1:5 12 mm TK
RCC 1:2:4, 6" (.15) TK & 2'0" (.61) WIDE SUNSHADE
BK WK IN CM 1:6
FLOORING IN CC 1:8:16 & TOP FINISHES IN CM 1:3, 20 mm TK
RCC 1:2:4, 4½" (.11) TK PLINTH BEAM
BK WK IN CM 1:5
CC 1:8:16
SAND FILLING
PLAN
KITCHEN
PASSAGE
BATH
W.C
BED
HALL
SECTION OF WELL
BK WK IN CM 1:6
PLAT FORM
BK WK IN MUD
RCC WELL CURB
LONGITUDINAL SECTION OF SEPTIC TANK
BAFFLE WALL
CC 1:2:4
PLAN OF SEPTIC TANK
SCALE: 1:300
Planning Permit No. A/637/90
APPROVED
SUBJECT TO THE CONDITIONS IN THIS OFFICE LETTER.
No. A/6179/90 28-05-90
C. R. Vimala 28/5/90
FOR MEMBER SECRETARY
MADRAS METROPOLITAN DEVELOPMENT AUTHORITY
MADRAS 600 008
PLOT NO 5 & 6
PLOT NO 3
PLOT NO 1
PRO. CONSTD AT PLOT NO 2
20' ROAD
SITE PLAN (SCALE 1:200)
POZHICHALUR MAIN ROAD
SITE UNDER REF
TEMPLE
20' ROAD EXG CART TRACK
30' ROAD
KEYPLAN (NOT TO SCALE)
REFERENCE
D: DOOR 3'3" x 7'0" (1.00 x 2.14)
D1: DOOR 3'0" x 6'6" (.91 x 1.98)
D2: DOOR 2'6" x 6'0" (.76 x 1.83)
W: WINDOW 6'0" x 4'6" (1.83 x 1.37)
W1: WINDOW 4'6" x 4'6" (1.37 x 1.37)
W2: WINDOW 3'0" x 4'6" (.91 x 1.37)
V: VENTILATOR 2'6" x 1'6" (.76 x .46)
G.G: GRILL GATE 3'3" x 6'6" (1.00 x 1.98)
G/W GRILL WINDOW 3'0" x 4'6" (.91 x 1.37)
NOTE:
PROPOSALS
ROAD
BOUNDARY
PLOT AREA: 2330 SQ.FT (216.46 M²)
PLINTH AREA: 596.19 SQ.FT (55.4 M²)
PLAN SHOWING THE PROPOSED CONSTRUCTION OF A RESIDENTIAL BUILDING AT PLOT 2 IN S.NO 141 OLD No 127, NEW No 127, POZHICHALUR VILLAGE, ST THOMAS MOUNT PANCHAYAT UNION, SAIDAPET TALUK, CHENGAI-ANNA DT FOR THIRU S. BHAGAVATHEESWARAN
SCALE: 1:100 (1" = 8'0")
T. S. Balasundaram
T. S. BALASUNDARAM, L.C.E.,
(Rtd) Assistant Executive Engineer M.C.,
Class-1, Licensed Surveyor No. 450
CORPORATION OF MADRAS,
100, ELLAIAMMAN COLONY,
VELLALA TEYNAMPET,
MADRAS - 600 086.
Bagavatheeswaran
OWNER
LICENSED SURVEYOR.