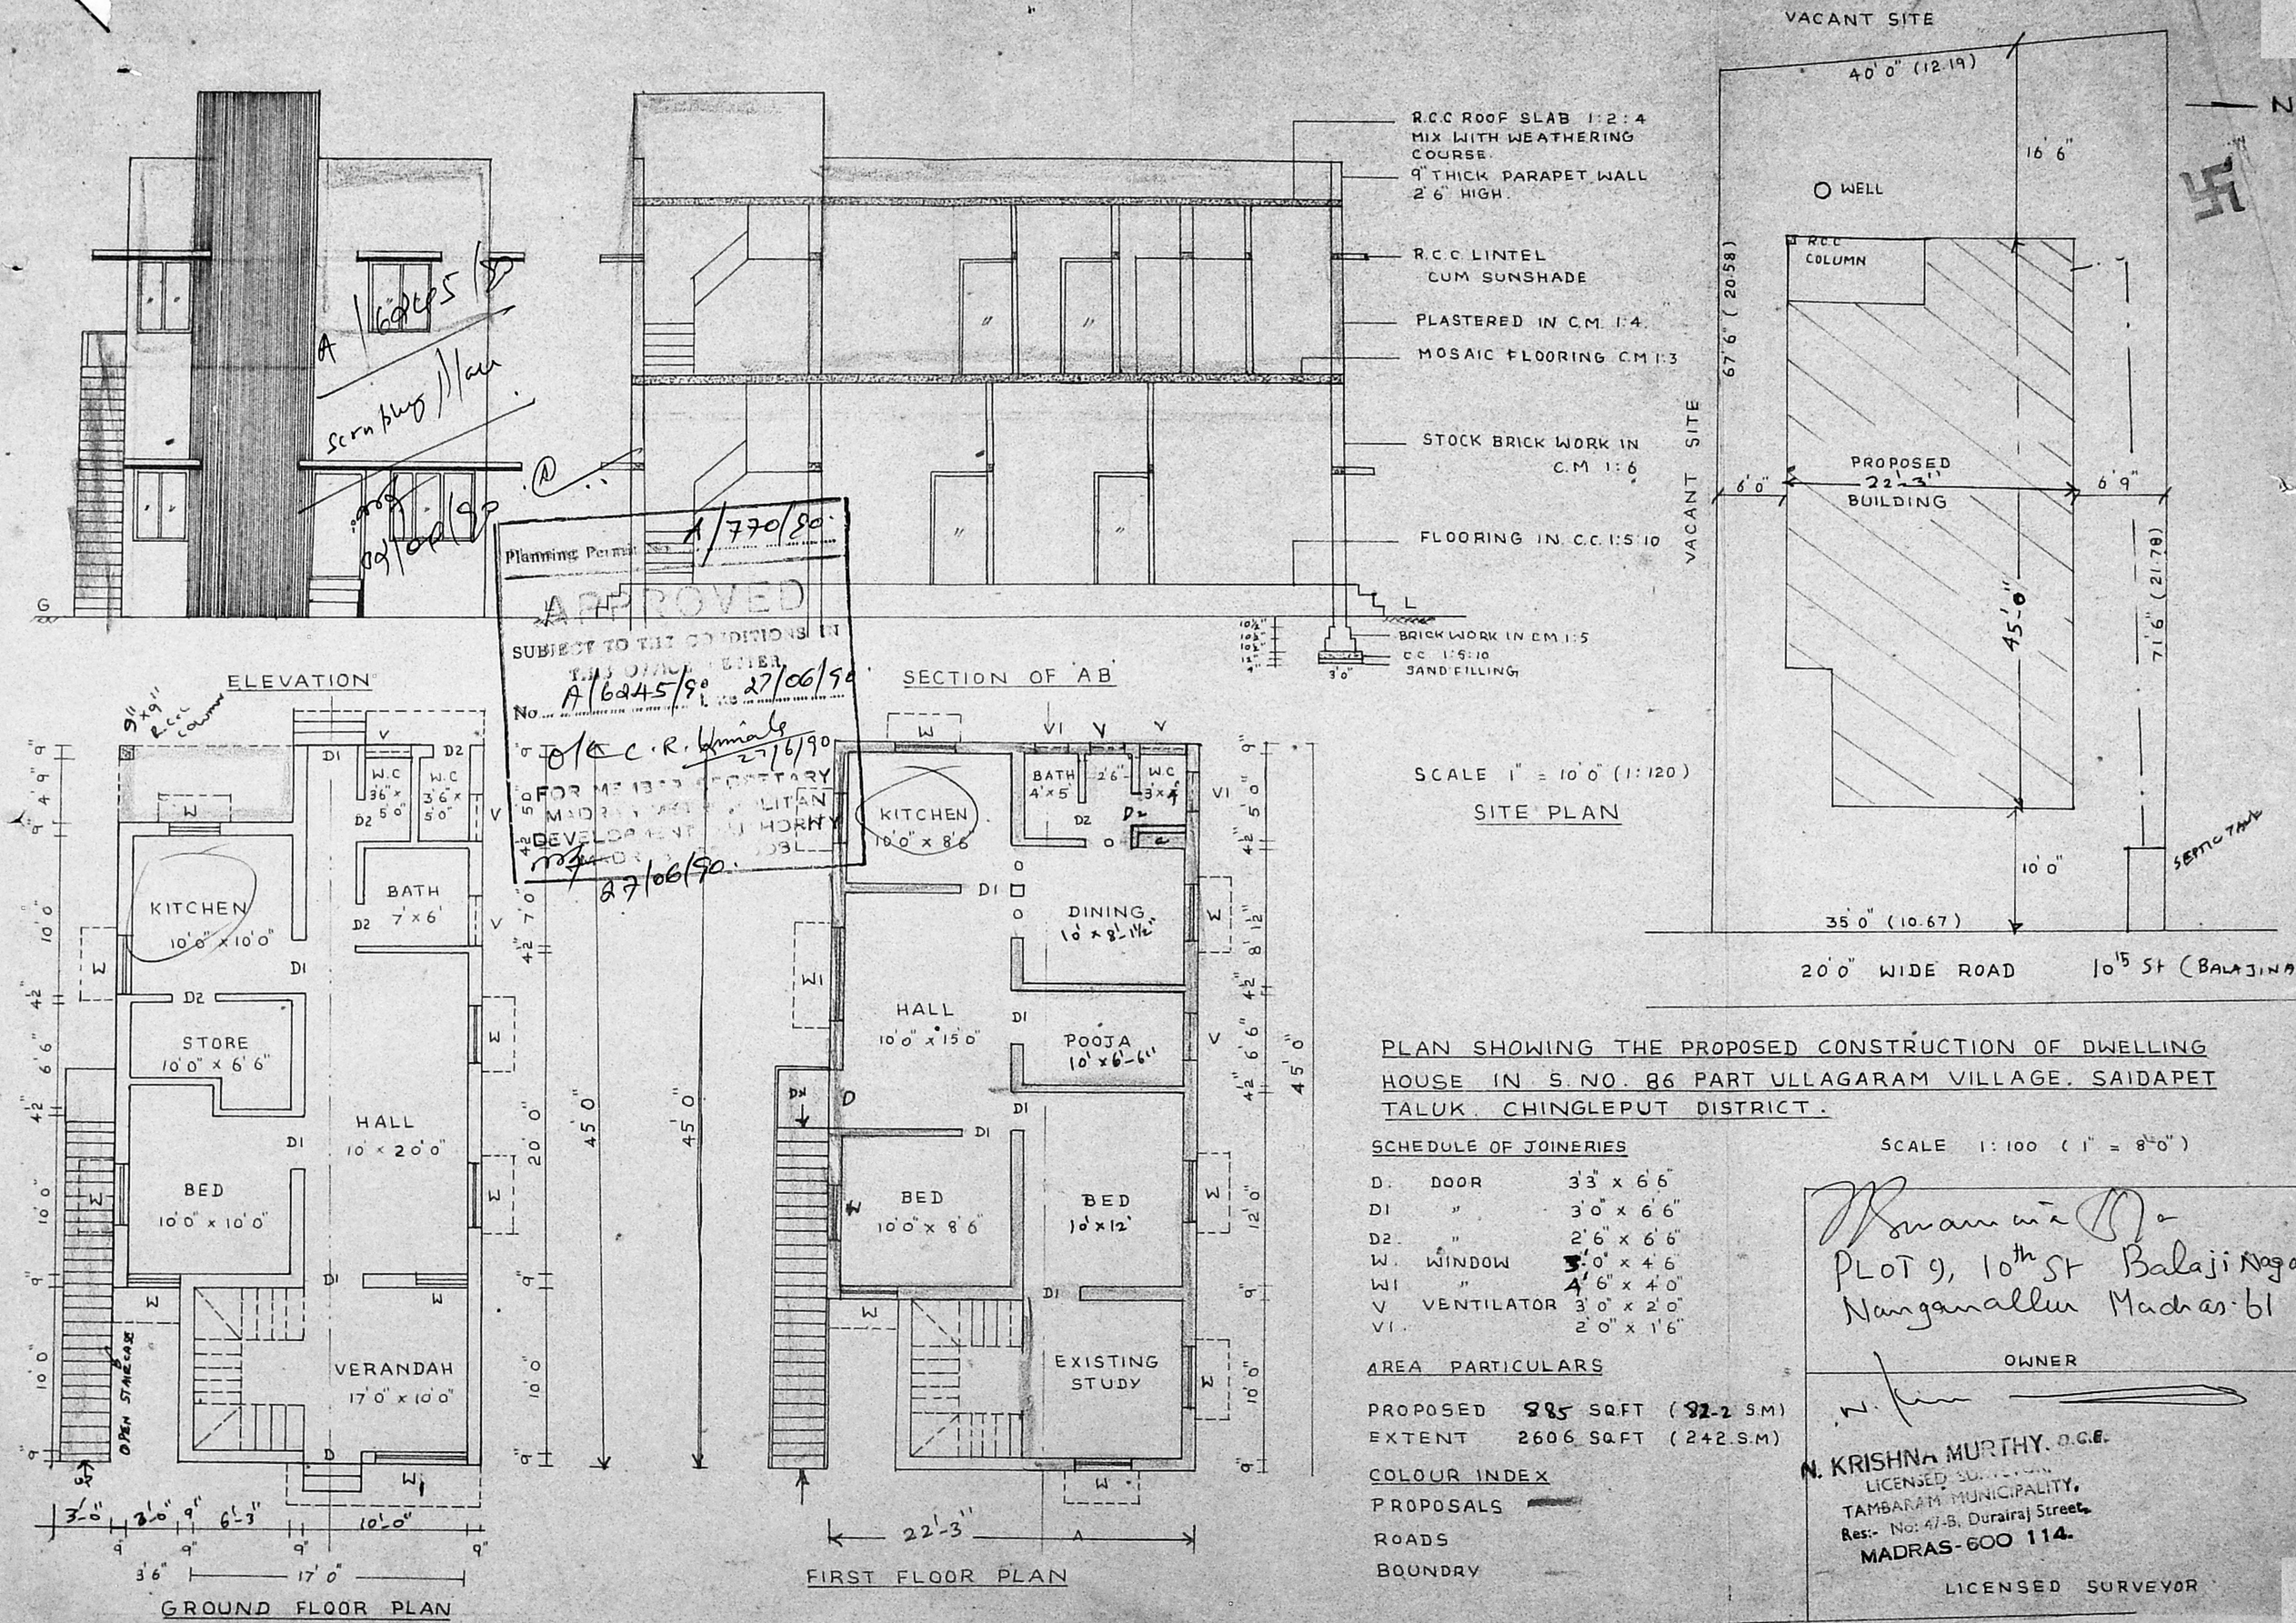

Planning Permit No. A/770/80
APPROVED
SUBJECT TO THE CONDITIONS IN THIS OFFICE LETTER
No. A/6245/90 Date 27/06/90
O/C C.R. Kimale 27/6/90
FOR MEMBER SECRETARY
MADRAS METROPOLITAN DEVELOPMENT AUTHORITY
27/06/90

PLAN SHOWING THE PROPOSED CONSTRUCTION OF DWELLING HOUSE IN S. NO. 86 PART ULLAGARAM VILLAGE. SAIDAPET TALUK. CHINGLEPUT DISTRICT.

SCALE 1:100 (1" = 8'0")

SCHEDULE OF JOINERIES

D.	DOOR	3'3" x 6'6"
D1	"	3'0" x 6'6"
D2.	"	2'6" x 6'6"
W.	WINDOW	3'0" x 4'6"
W1	"	4'6" x 4'0"
V	VENTILATOR	3'0" x 2'0"
V1.		2'0" x 1'6"

AREA PARTICULARS

PROPOSED 885 SQ.FT (82.2 S.M)
EXTENT 2606 SQ.FT (242 S.M)

COLOUR INDEX

PROPOSALS
ROADS
BOUNDRY

PLOT 9, 10th St Balaji Naga
Nanganallur Madras-61

OWNER

N. KRISHNA MURTHY. O.C.E.
LICENSED SURVEYOR
TAMBARAM MUNICIPALITY,
Res:- No: 47-B, Durairaj Street,
MADRAS-600 114.

LICENSED SURVEYOR