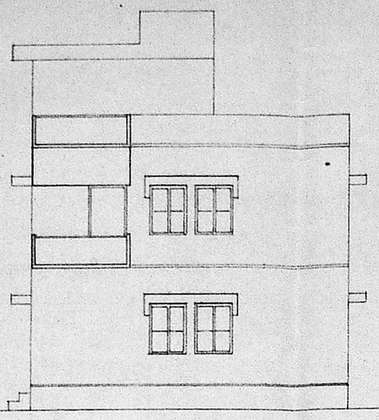

FRONT ELEVATION

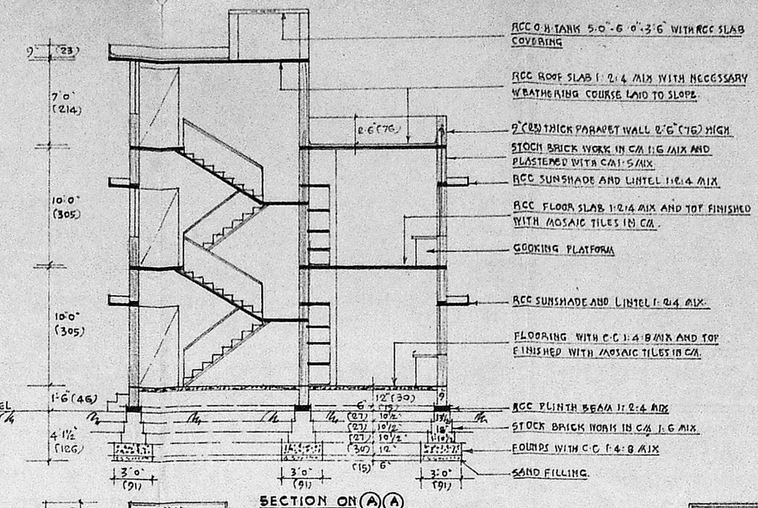

SECTION ON (A)(A)

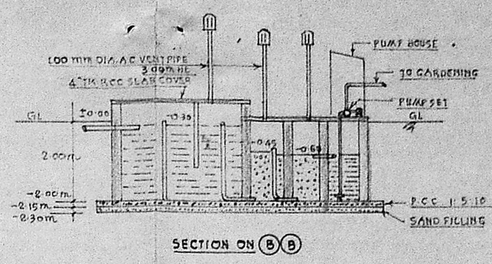

SECTION ON (B)(B)

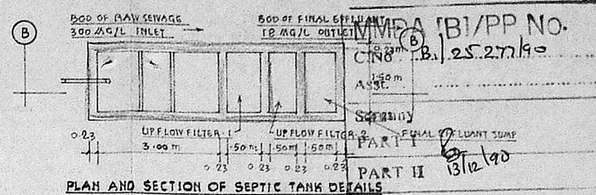

PLAN AND SECTION OF SEPTIC TANK DETAILS WITH UP FLOW FILTERS.

CMDA [B]/PP No. CMB Dt. B.] 25.2.90

Dt. 13/12/90

DETAILS OF JOINERY

D	DOOR PANELLED	3'3"×6'6"	(100×200)
D1	〃	3'0"×6'6"	(91×200)
D2	〃	2'6"×6'6"	(76×200)
W	WINDOW GLAZED	6'0"×4'0"	(183×122)
W1	〃	4'0"×4'0"	(122×122)
W2	〃	3'0"×4'0"	(91×122)
V	VENTILATOR GLAZED	3'0"×2'0"	(91×61)
O	OPENING	3'0"×6'6"	(91×200)
CB	CUPBOARD	3'0"×6'0"	(91×183)
〃	〃	2'7½"×6'0"	(80×183)
WR	WARDROBE	4'0"×6'0"	(122×183)
J	RCC JALI	6'0"×4'0"	(183×122)

NOTE

1. MEASUREMENTS IN BRACKETS ARE METRIC (CENTIMETRES)
2. AREA OF THE SITE UNDERARE 4644 SFT (431.43 m²)
3. PLINTH AREA OF PRO. CONSTN IN GF 2671.50 SFT (248.18 m²)
4. 〃 〃 IN FF 2719.50 SFT (252.66 m²)
5. PRO PLOT COVERAGE IN GF 57.52 %
6. PRO CONSTN SHOWN THUS
7. EXG ROAD SHOWN THUS
8. APPLICANTS SITE BOUNDARY SHOWN THUS

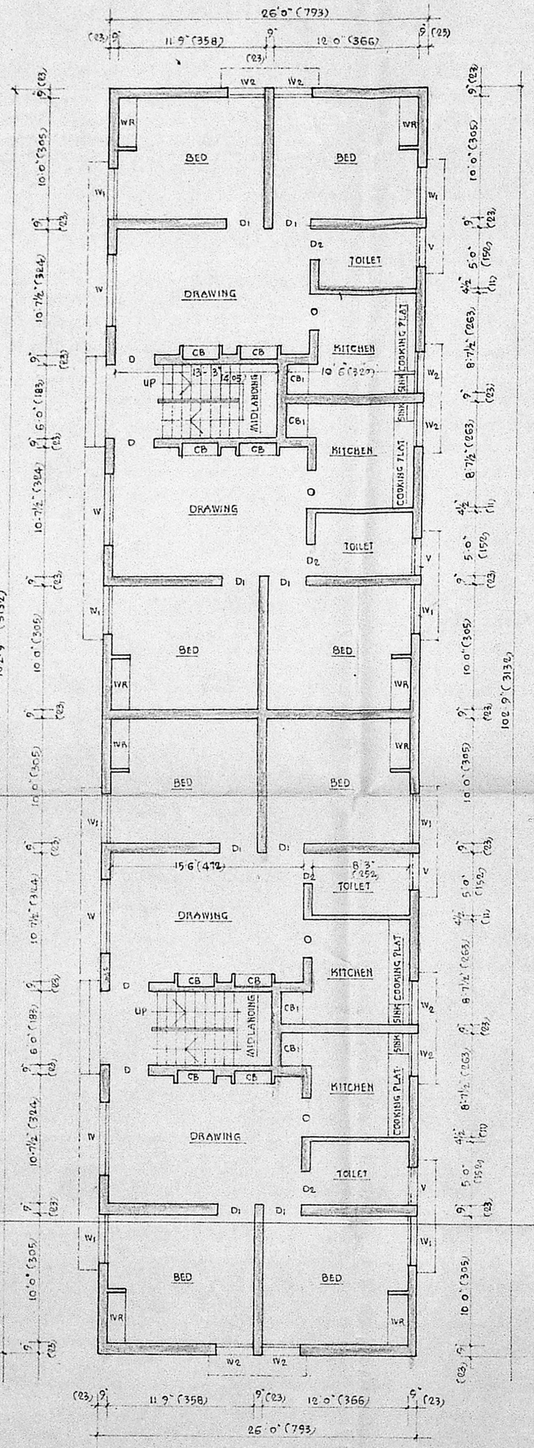

PLAN OF GROUND FLOOR

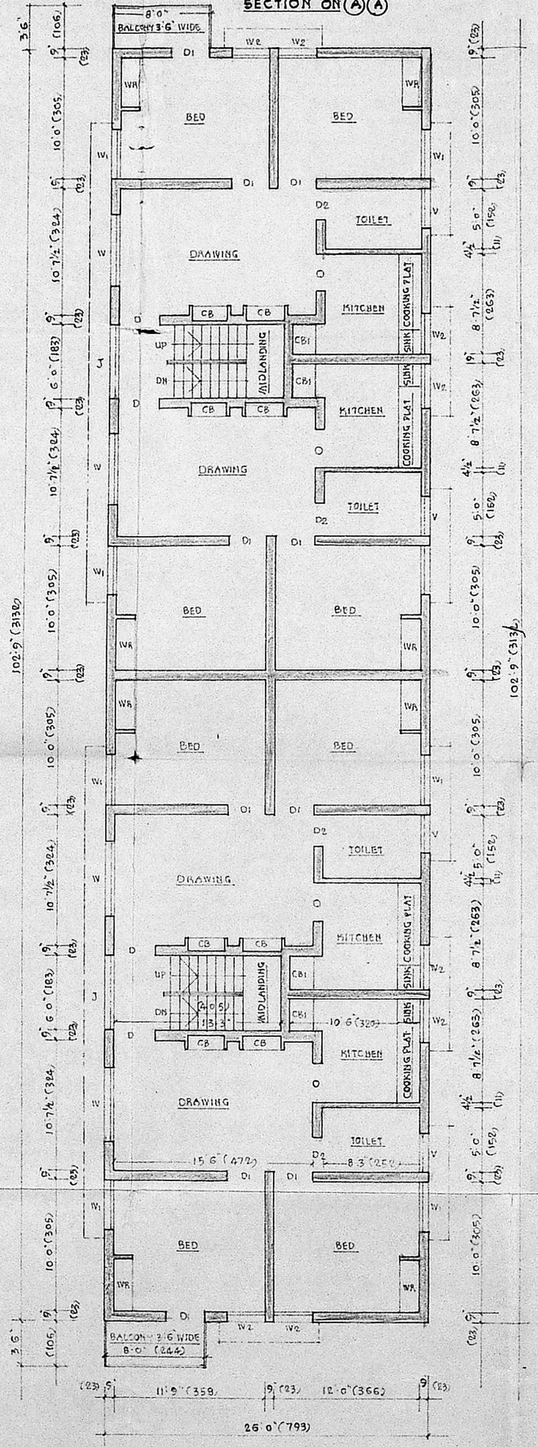

PLAN OF FIRST FLOOR

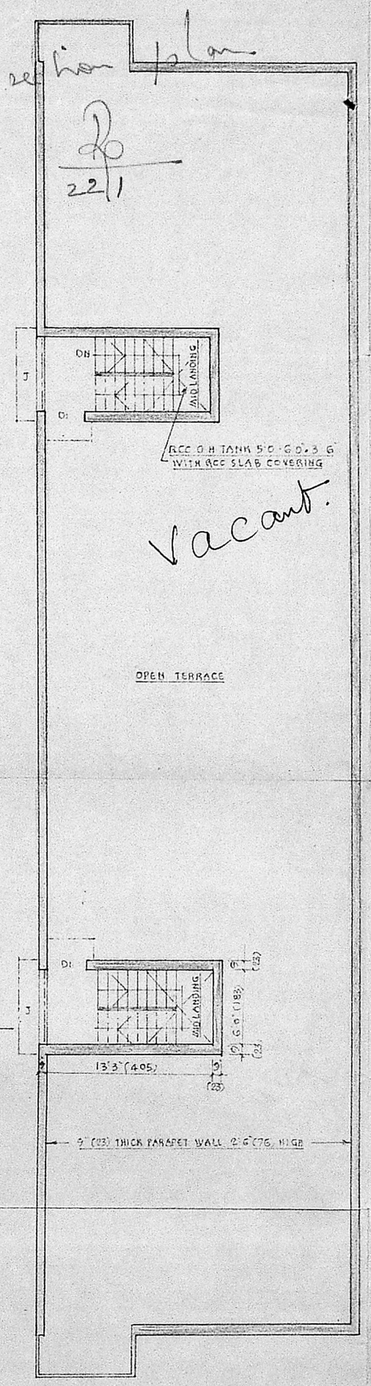

PLAN OF OPEN TERRACE

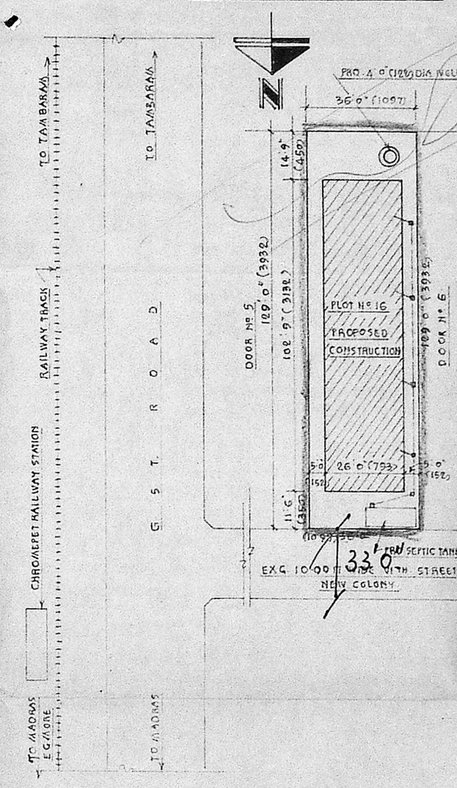

SITE PLAN SCALE 1" ~~33'0"~~ (1:400)

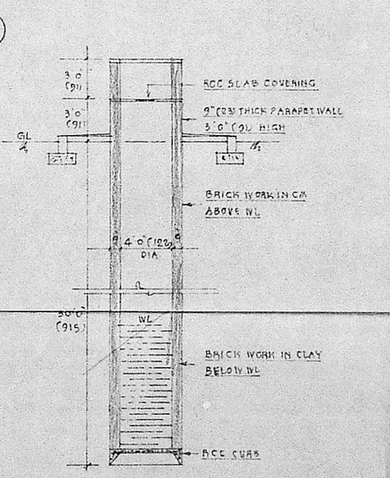

SECTION OF 4'0"(122) DIA WELL

PROPOSED CONSTRUCTION OF A RESIDENTIAL BUILDING FOR

Dr. S. MADHIVATHANAN & Dr. CHITRA KRISHNASWAMY

AT

PLOT No 16, VI TH STREET, NEW COLONY,

IN S. No 508 OF V. No 158 ZAMIN

PALLAVARAM VILLAGE, SAIDAPET TALUK,

WITHIN PALLAVARAM MUNICIPAL LIMITS.

SCALE 1" 8'0" (1:100)

OWNERS :

V. VENKATESAN, B.E.M.Sc.M.I.E
CIVIL ENGINEER
Class I Licensed Surveyor No. 6,
CORPORATION OF MADRAS
No 3, Paper Mills Road, First Floor,
NEAR PERAMBUR BRIDGE
LICENSED SURVEYOR :-