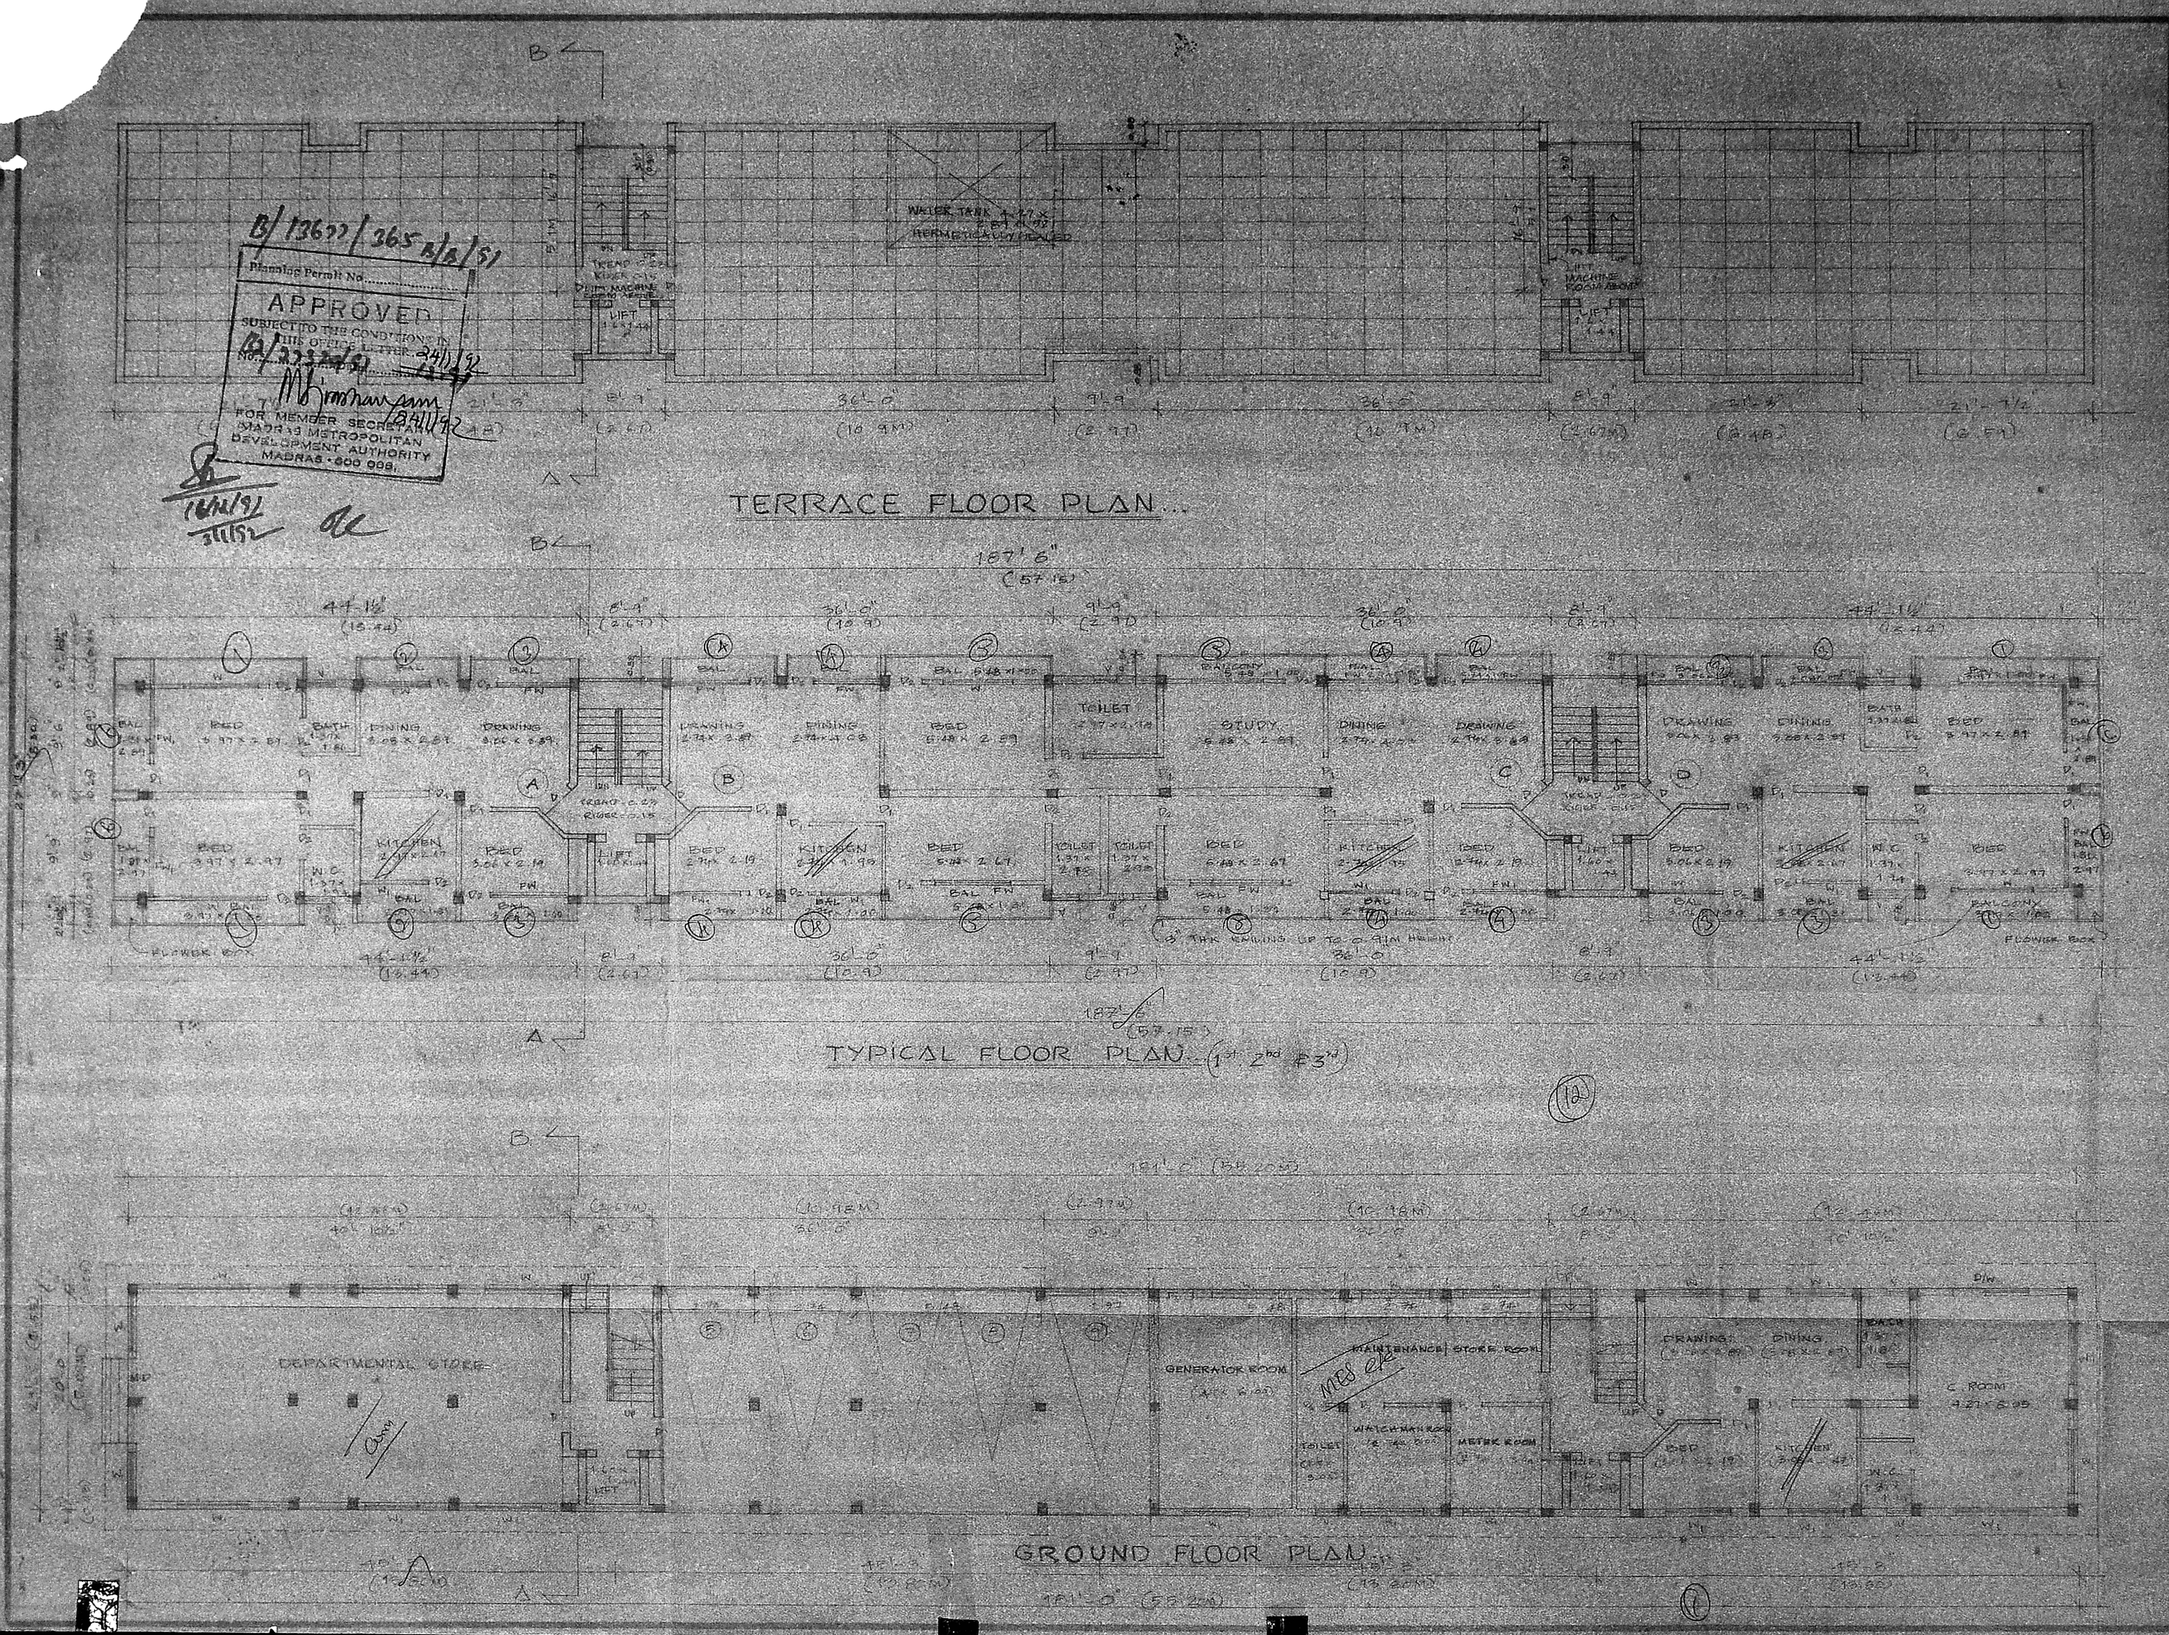

BOUNDARY LINE
EXIST. ROAD
PROPOSED BUILDING
SEWER LINE

SCHEDULE OF JOINERY

D	DOOR	2'-6" x 7'-0"	0.76 x 2.13
D1	DOOR	3'-0" x 7'-0"	0.91 x 2.13
D2	DOOR	2'-6" x 7'-0"	0.76 x 2.13
W	WINDOW	5'-0" x 4'-0"	1.52 x 1.22
W1	WINDOW	2'-0" x 4'-0"	0.61 x 1.22
FW	FRENCH WINDOW	5'-0" x 7'-0"	1.52 x 2.13
FW1	" "	4'-6" x 7'-0"	1.37 x 2.13
V	VENTILATOR	2'-0" x 1'-0"	0.61 x 0.30
M.D.	MAIN DOOR	4'-0" x 7'-0"	1.22 x 2.13
FW2	FRENCH WINDOW	2'-0" x 7'-0"	0.61 x 2.13
D/W	DOUBLE WINDOW	7'-0" x 4'-0"	2.13 x 1.22

A.P. U.M.

AREA STATEMENT	SQ.FT.	SQ.M.
PLOT AREA	11,275	1047.92
GROUND FLOOR AREA	1786.50	165.95
TYPICAL FLOOR AREA 3 NOS. @	1,760.50	163.55
TOTAL F.S.I. AREA	6,282.50	583.69
COVERED PARKING AREA	367.00	
NON F.S.I. AREA	1,157.50	

PROPOSED BUILDING IN DOOR NO. 220, R.S. NO. 69/69 BLOCK NO. 4, AT LLOYDS ROAD, MYLAPORE DIVISION MADRAS.

SCALE 1:100 DATE 24th OCT 90

OWNER

J.R. Balasubramanian

LICENSED SURVEYOR

K. VENUGOPAL
AKE (Rtd)
CONSULTING CIVIL ENGINEER
LICENSE SURVEYOR CLASS I
CORPORATION OF MADRAS
3, NEELKANDAN STREET
NUNGAMBAKKAM (LAKE AREA)
MADRAS-600 034
1990