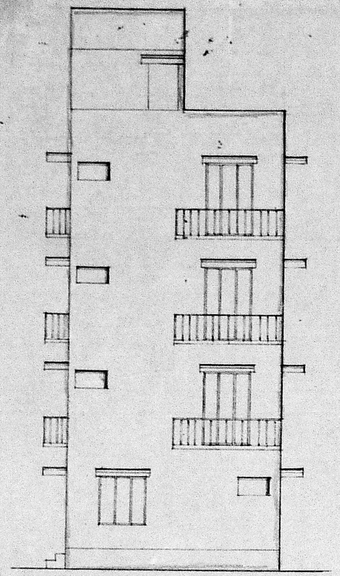

FRONT ELEVATION

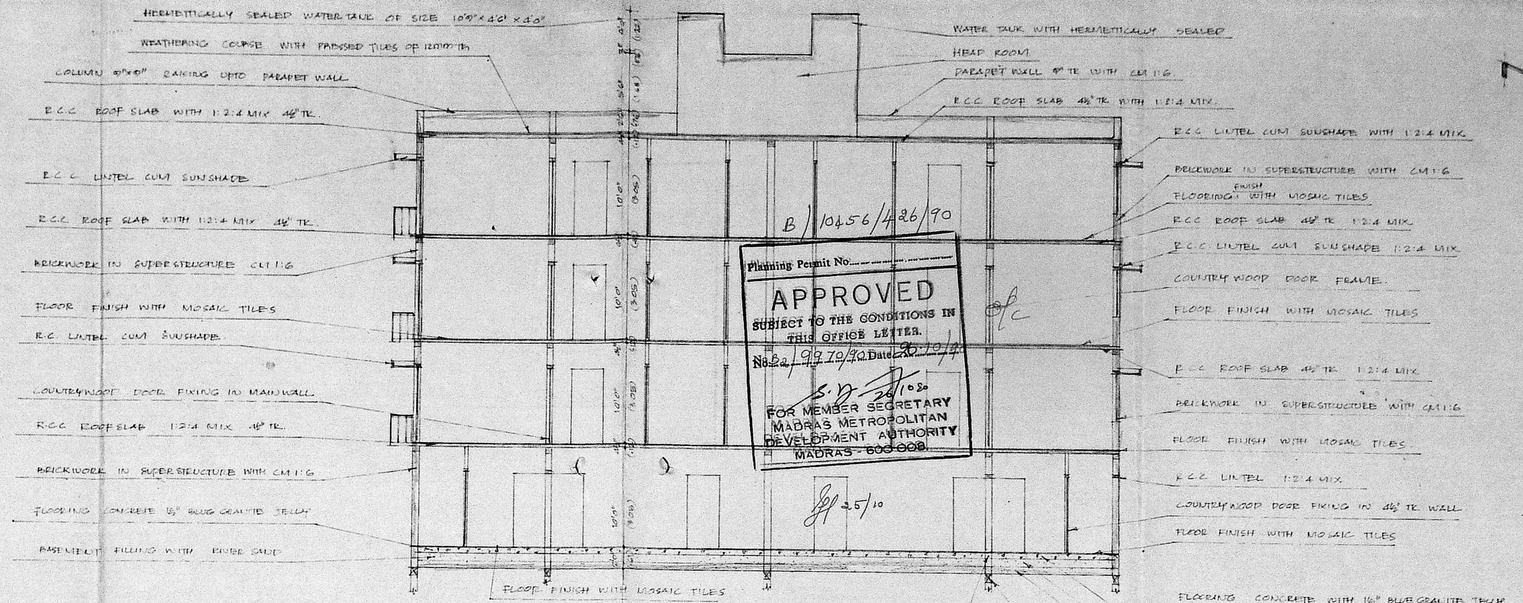

SECTION ON "PQ"

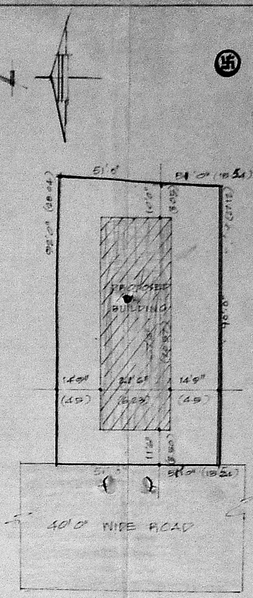

SITE PLAN

(SCALE 1" = 32'0")

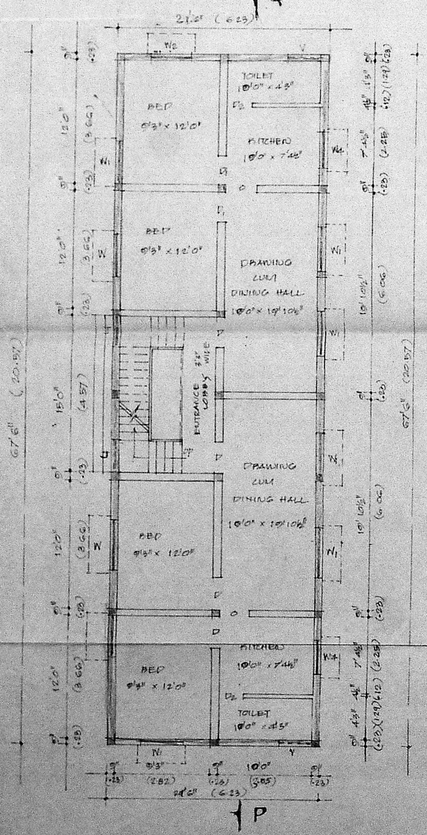

GROUND FLOOR PLAN

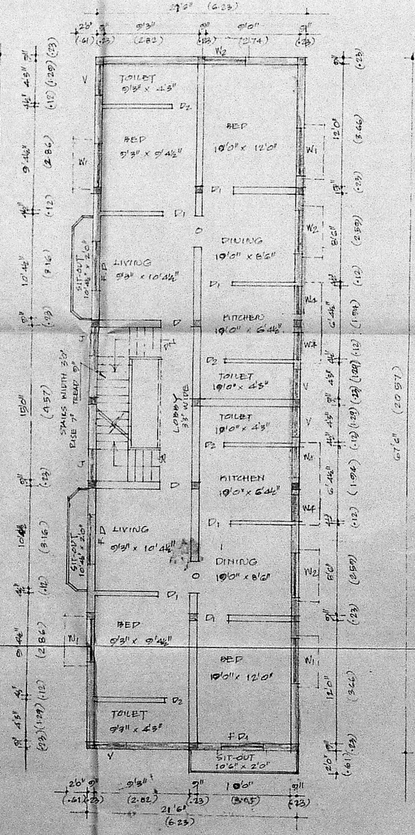

TYPICAL FLOOR PLAN I, II & III

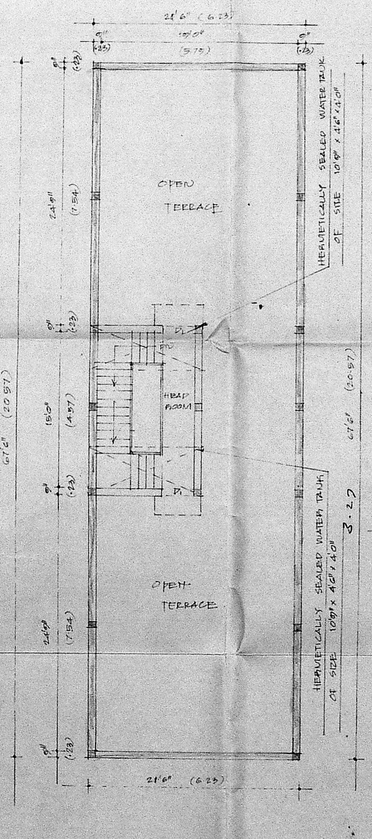

TERRACE PLAN

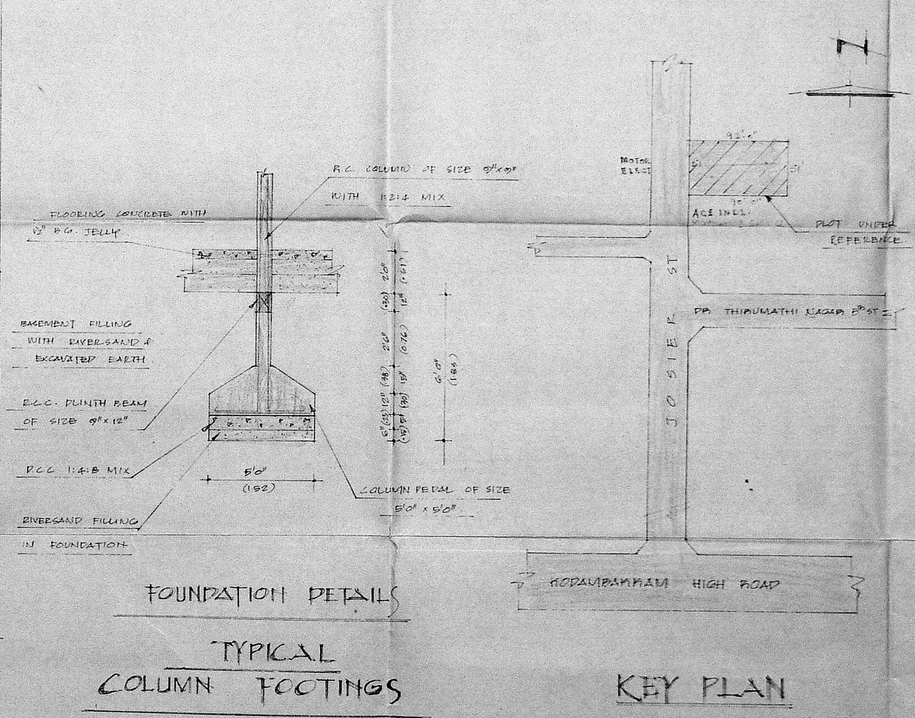

FOUNDATION DETAILS

TYPICAL COLUMN FOOTINGS

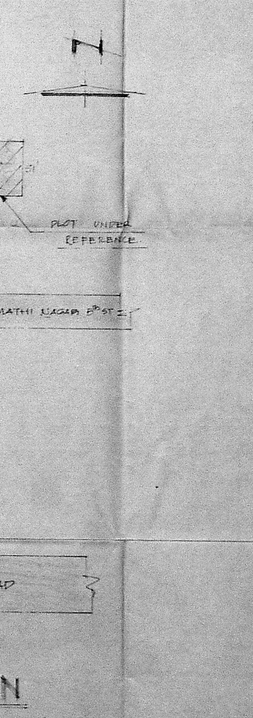

(NOT TO SCALE)

107

SCHEDULE OF JOINERY

ITEM	DESCRIPTION	SIZES	SIZES
D	DOOR Revised Plan	3'6" x 7'0"	(1.00 x 2.13)
D_1	"	2'6" x 7'0"	(0.91 x 2.13)
D_2	"	2'0" x 7'0"	(0.76 x 2.13)
W	WINDOW B2/9922/90	4'0" x 4'6"	(1.22 x 1.37)
W_1	"	4'0" x 4'6"	(1.22 x 1.37)
W_2	"	4'0" x 4'6"	(1.22 x 1.37)
W_3	"	3'0" x 4'0"	(0.91 x 1.37)
V	VENTILATOR	2'0" x 2'0"	(0.61 x 0.61)
J	JALLY WORK	3'0" x 3'0"	(0.91 x 0.91)
G	GRILL DOOR	3'0" x 7'0"	(0.91 x 2.13)
D_3	FOLDING DOOR	1'6" x 7'0"	(0.46 x 2.13)
	"	4'6" x 7'0"	(1.37 x 2.13)

PLAN SHOWING THE PROPOSED RESIDENTIAL FLATS AT DOOR No 14 JOSIER STREET. (RS No 2014) DR THIRUMURTHY NAGAR, NUNGAMBAKKAM, MADRAS

(SCALE 1" = 8'0")

NOTE

PLOT EXTENT	4538 sft	421 sqm
G. FLOOR	1354 sft	126 sqm
I. FLOOR	1450 sft	135 sqm
II. FLOOR	1450	135 sqm
III FLOOR	1450	135 sqm
COVERAGE	30%	
F.S.I.	1.28	

COLOUR INDEX

PROPOSALS — ROAD

EXISTING — BOUNDARY

OWNER

SURVEYOR

K. VENUGOPAL
AEE (Retd)
CONSULTING CIVIL ENGINEER
LICENSE SURVEYOR CLASS I
CORPORATION OF MADRAS
1, NEELAMEGAM [illegible]
KUNDRATHUR [illegible]
MADRAS-600 069