BRAKES INDIA LTD.
MAIN FACTORY
RESEARCH & DEVELOPMENT BLOCK
CANTEEN
HOSE PROJECT BUILDING
ROAD 12M WIDE
SUNDARAM FASTENERS LTD.
LUCAS TVS.
BUILDING LINE
PLANT ROAD
PLANTED ROAD
SUNDARAM CLAYTON


OXIDATION POND
CHANNEL
BUILDING LINE
H.S.D. STORAGE TANKS
CARPENTARY SHED B.A.NO.5200/86
STATIC WATER TANK B.A.NO.5200/86
Boiler plant
HOSE PROJECT BUILDING
B.A.NO.5200/86
WHEELBARROW SHED
STORES & QUARANTINE
STORES & SWARF S SHED
PROCESS SHOP EXTN.
PROCESS SHOP B.A.NO.165/70-71
LAB and R&D ANNEXE
B.A.NO.165/70-71
F.H. PUMP ROOM
O.H. TANK
LUCAS T.V.S.
COOLING TOWER
CHILLED WATER TANK
D'MIN PLANT
ANNEXE BUILDING
BRAKES INDIA LTD.
MAIN FACTORY
ENGG OFFICE & PURCHASE DEPT.
SUNDARAM CLAYTON
VISITORS CAR PARK
BOUNDARY LINE OF SITE
APPROVED
SUBJECT TO THE CONDITIONS
FOR MEMBER SECRETARY
MADRAS METROPOLITAN DEVELOPMENT AUTHORITY
MADRAS - 600 008
SECURITY
GATE
M.T.H. ROAD 20 M. WIDE
TO MADRAS
4 SHEDS APPD. IN B.A.NO. 522/89
CYCLES & SCOOTERS SHED
DRG. NO. 306
NEW CONSTRUCTION
EXG. BUILDING
PUBLIC ROAD
PRIVATE ROAD
SITE BOUNDARY
TOTAL EXTENT OF SITE 43.37 ACRES
PL. AREA OF EXG. BUILDING 30023 M²
PL. AREA OF PRO. CONSTN. 295 M²
K.RAMACHANDRA RAO, M.I.S.E.
Civil Engineer & Licensed Surveyor Class I
Corporation of Madras.
Ambattur & Avadi Township
No. 2, SOWCAR STREET,
(Near Prithvipakkam)
AMBATTUR, MADRAS
Divisional Manager (Personnel)
BRAKES INDIA LIMITED
PREVIOUS APPL. REF B.A.NO.5209/86
DT. 20.4.87 & B.A.NO.522/89
Dimensions within brackets are in metre
DRG. REDRAWN & UPDATED AS ON 18.10.88
NOS. IN CIRCLES REPRESENTS K.S.NOS.
DETAILED SITE PLAN OF FACTORY SITE AT PADI
BRAKES INDIA LTD.
DRN. J.P.
SCALE: 1:800
CH.C.E.
DRG.NO. 46

29



ELEVATION




DETAIL AT 'X'

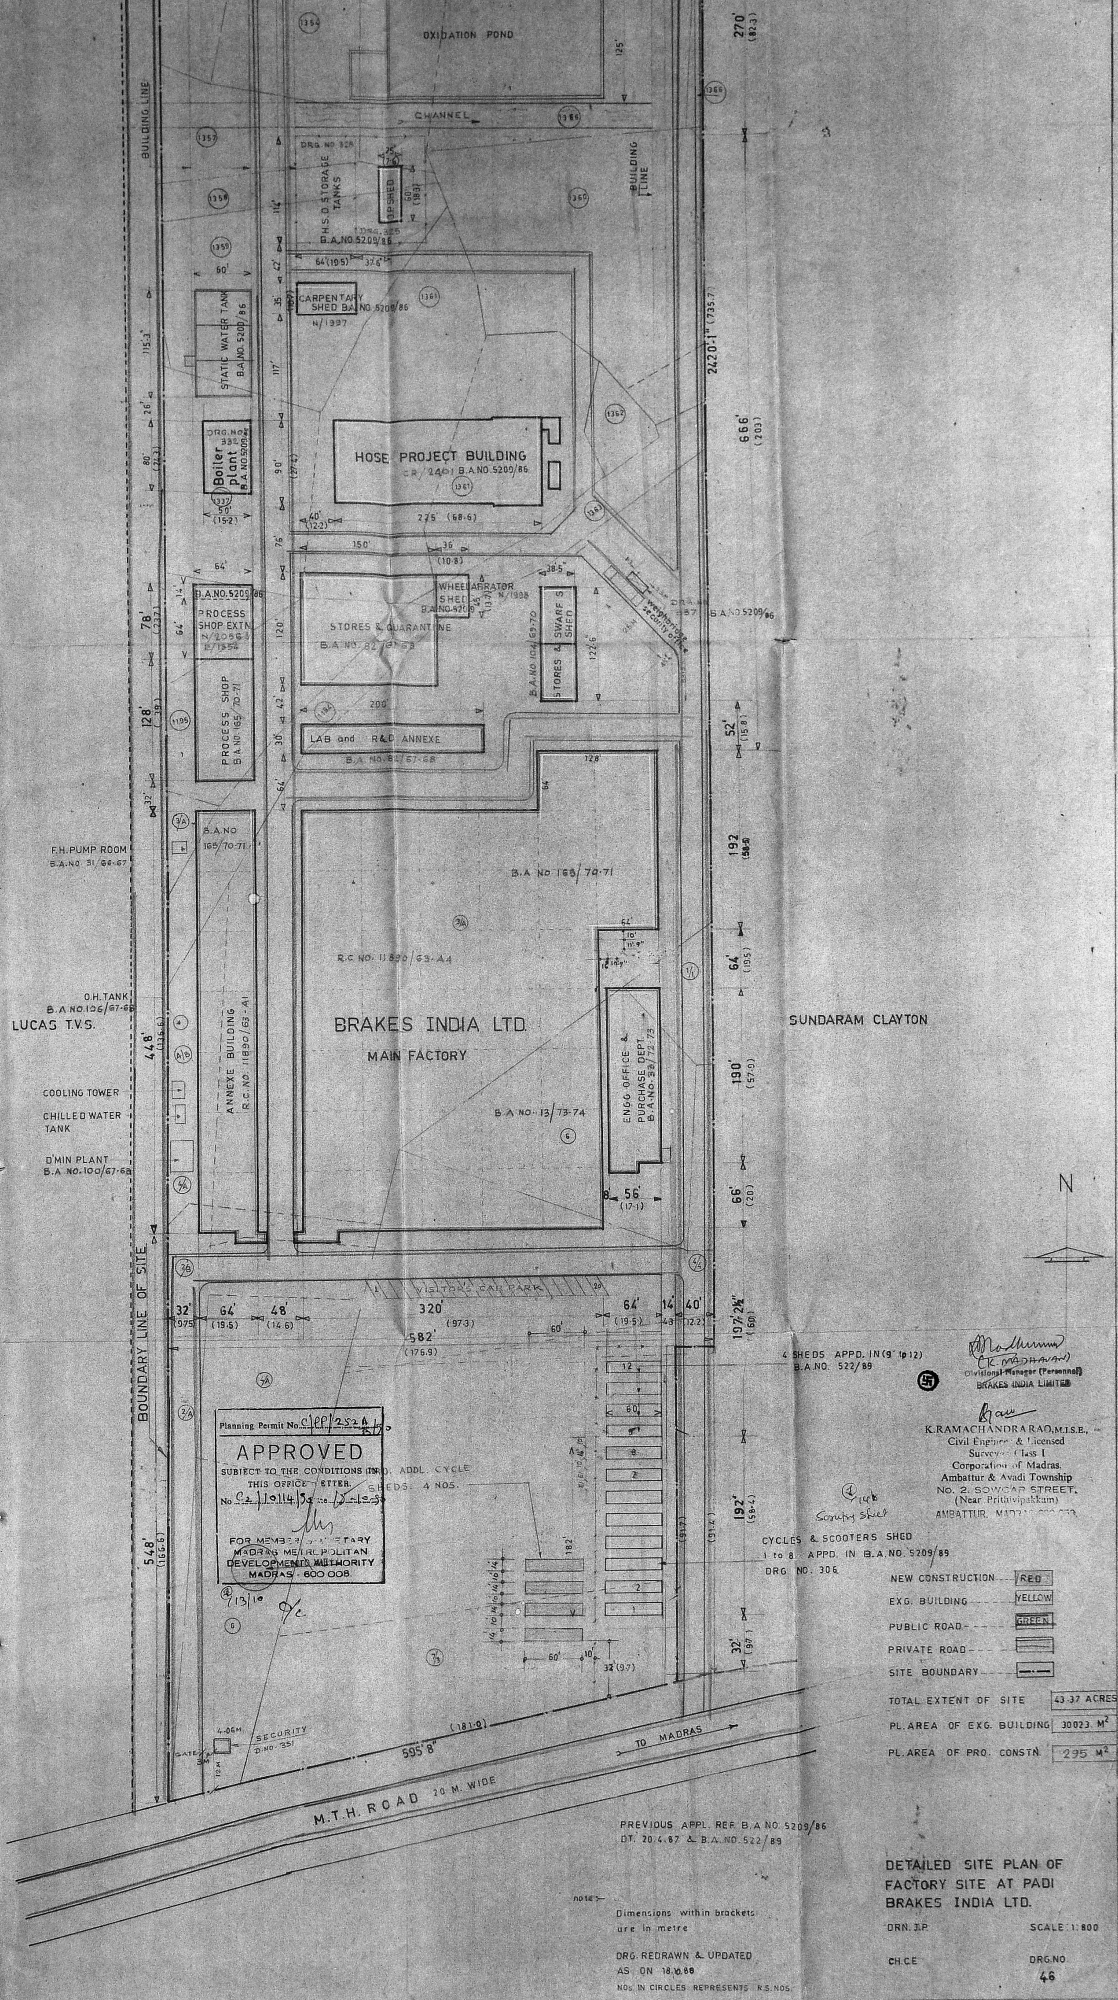


DETAIL OF THE RETAINING WALL

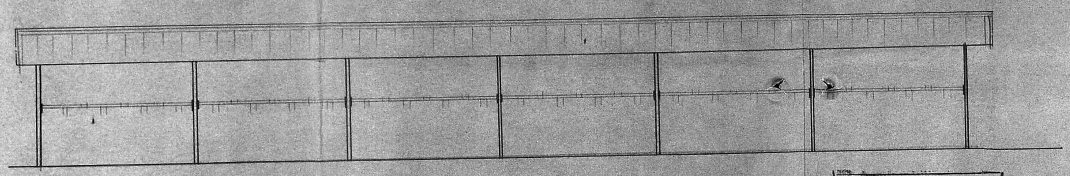


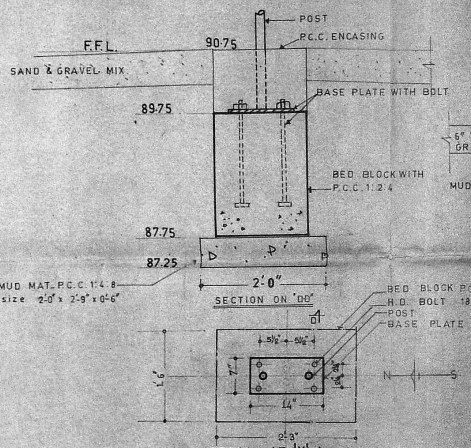SECTION ON 'A-A'

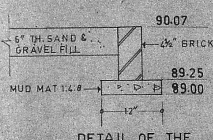


PLAN

Planning Permit No. C/PP/252 B/89
APPROVED
SUBJECT TO THE CONDITIONS IN THIS OFFICE LETTER
No. C2/10144/89 Date 5-10-89
FOR MEMBER SECRETARY
MADRAS METROPOLITAN DEVELOPMENT AUTHORITY
MADRAS - 600 008

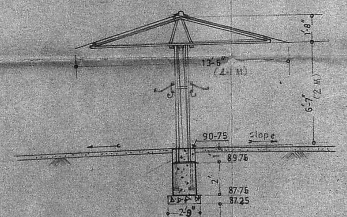K. RAMACHANDRA RAO, M.I.S.E.,
Civil Engineer & Licensed
Surveyor Class I
Corporation of Madras
Ambattur & Avadi Township
No. 2, SOWCAR STREET,
(Near Pudhuvipakkam)
AMBATTUR

Divisional Manager (Personnel)
BRAKES INDIA LIMITED

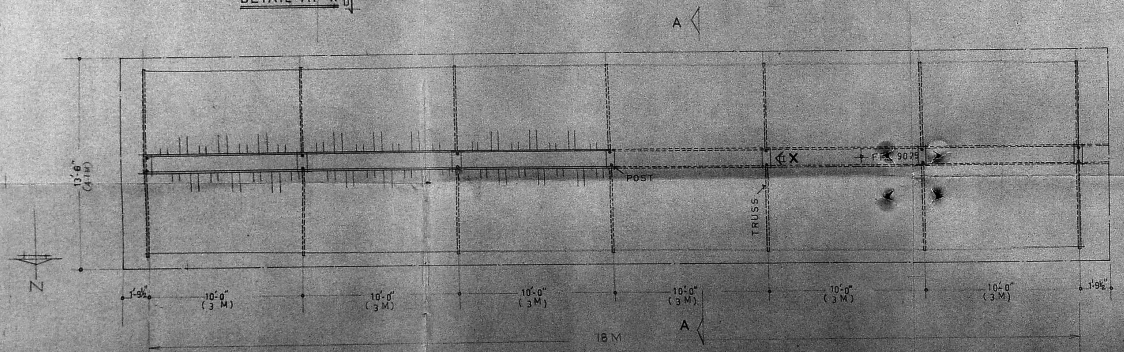B - 4 NO. OF SHEDS APPD. IN B.A. NO. 522/89

A - 8 NO. OF SHEDS APPD. IN B.A. NO. 5209/86

PLINTH AREA OF EACH SHED 73·6 M²

TOTAL AREA OF CYCLE SHEDS 368 M²

FOR SITE PLAN DETAILS PL. REF. DRG. NO. 46

-5 DEC 1989

TITLE:
DETAIL OF THE PROPOSED CYCLE AND SCOOTER SHED IN FRONT OF FACTORY PADI

**BRAKES INDIA LTD.**

CIVIL ENGINEERING

| | | |
|---|---|---|
| SCALE: 1:50 & 1:12 | DRAWN: J.P. | DRG. NO. |
| DATE: | CIVIL E: | 306 |