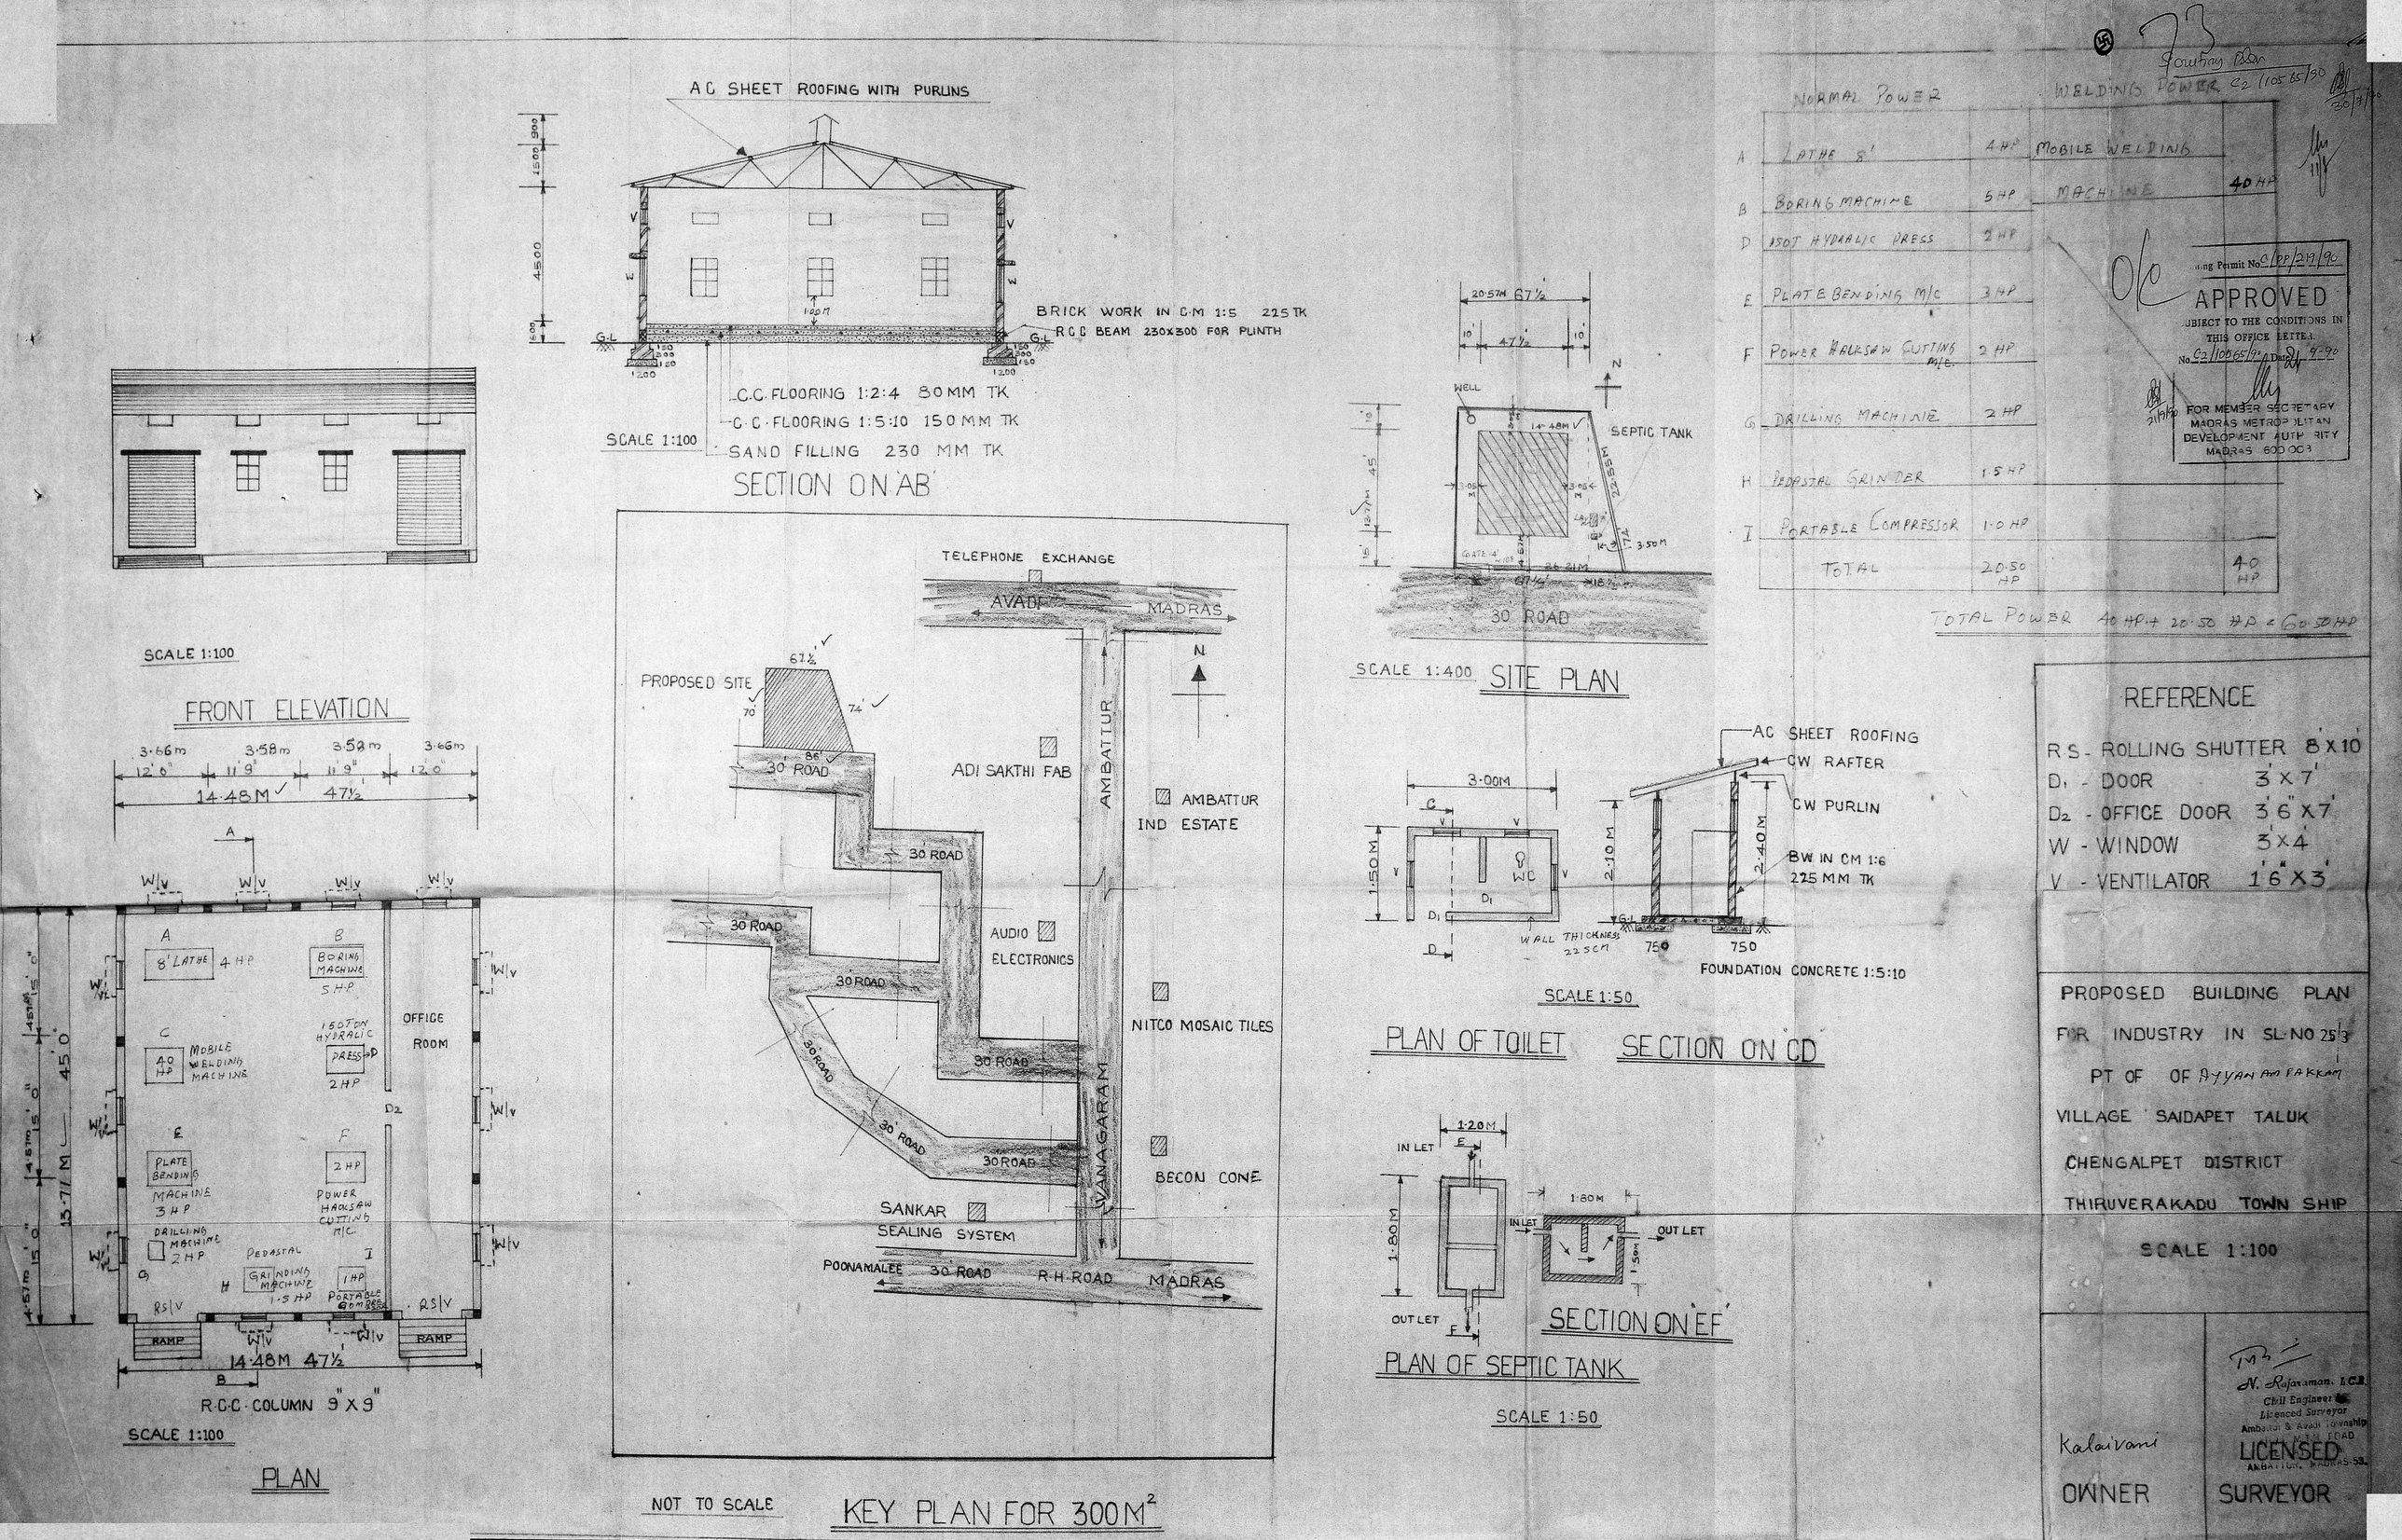

AC SHEET ROOFING WITH PURLINS
BRICK WORK IN C.M 1:5 225 TK
RCC BEAM 230X300 FOR PLINTH
C.C. FLOORING 1:2:4 80 MM TK
C.C. FLOORING 1:5:10 150 MM TK
SAND FILLING 230 MM TK
SCALE 1:100
SECTION ON 'AB'
SCALE 1:100
FRONT ELEVATION
3.66m 3.58m 3.58m 3.66m
12'0" 11'9" 11'9" 12'0"
14.48M 47½
8' LATHE 4 HP
BORING MACHINE 5 HP
MOBILE WELDING MACHINE 40 HP
150 TON HYDRALIC PRESS 2 HP
OFFICE ROOM
PLATE BENDING MACHINE 3 HP
2 HP POWER HACKSAW CUTTING M/C
DRILLING MACHINE 2 HP
PEDASTAL GRINDING MACHINE 1.5 HP
1 HP PORTABLE COMPRESSOR
RAMP
14.48M 47½
R.C.C. COLUMN 9"X9"
SCALE 1:100
PLAN
TELEPHONE EXCHANGE
AVADI
MADRAS
PROPOSED SITE
30' ROAD
ADI SAKTHI FAB
AMBATTUR
AMBATTUR IND ESTATE
AUDIO ELECTRONICS
NITCO MOSAIC TILES
VANAGARAM
BECON CONE
SANKAR SEALING SYSTEM
POONAMALEE 30 ROAD
R.H. ROAD
MADRAS
NOT TO SCALE
KEY PLAN FOR 300 M²
20.57M 67½
47½
WELL
SEPTIC TANK
30 ROAD
SCALE 1:400
SITE PLAN
3.00M
1.50M
WC
WALL THICKNESS 22.5CM
AC SHEET ROOFING
CW RAFTER
CW PURLIN
BW IN CM 1:6 225 MM TK
FOUNDATION CONCRETE 1:5:10
SCALE 1:50
PLAN OF TOILET
SECTION ON 'CD'
1.20M
IN LET
OUT LET
1.80M
SECTION ON 'EF'
PLAN OF SEPTIC TANK
SCALE 1:50
NORMAL POWER
WELDING POWER
A LATHE 8' 4 HP
B BORING MACHINE 5 HP
D ISOT HYDRALIC PRESS 2 HP
E PLATE BENDING M/C 3 HP
F POWER HACKSAW CUTTING M/C 2 HP
G DRILLING MACHINE 2 HP
H PEDASTAL GRINDER 1.5 HP
I PORTABLE COMPRESSOR 1.0 HP
TOTAL 20.50 HP 40 HP
MOBILE WELDING MACHINE 40 HP
TOTAL POWER 40 HP + 20.50 HP = 60.50 HP
APPROVED
SUBJECT TO THE CONDITIONS IN THIS OFFICE LETTER.
FOR MEMBER SECRETARY MADRAS METROPOLITAN DEVELOPMENT AUTHORITY MADRAS 600 003
REFERENCE
R.S. - ROLLING SHUTTER 8'X10'
D1 - DOOR 3'X7'
D2 - OFFICE DOOR 3'6"X7'
W - WINDOW 3'X4'
V - VENTILATOR 1'6"X3'
PROPOSED BUILDING PLAN FOR INDUSTRY IN SL.NO 25/3 PT OF OF AYYANAMPAKKAM
VILLAGE SAIDAPET TALUK
CHENGALPET DISTRICT
THIRUVERAKADU TOWN SHIP
SCALE 1:100
Kalaivani
OWNER
N. Rajaraman, L.C.E.
Civil Engineer
Licenced Surveyor
Ambattur & Avadi Township
LICENSED
SURVEYOR