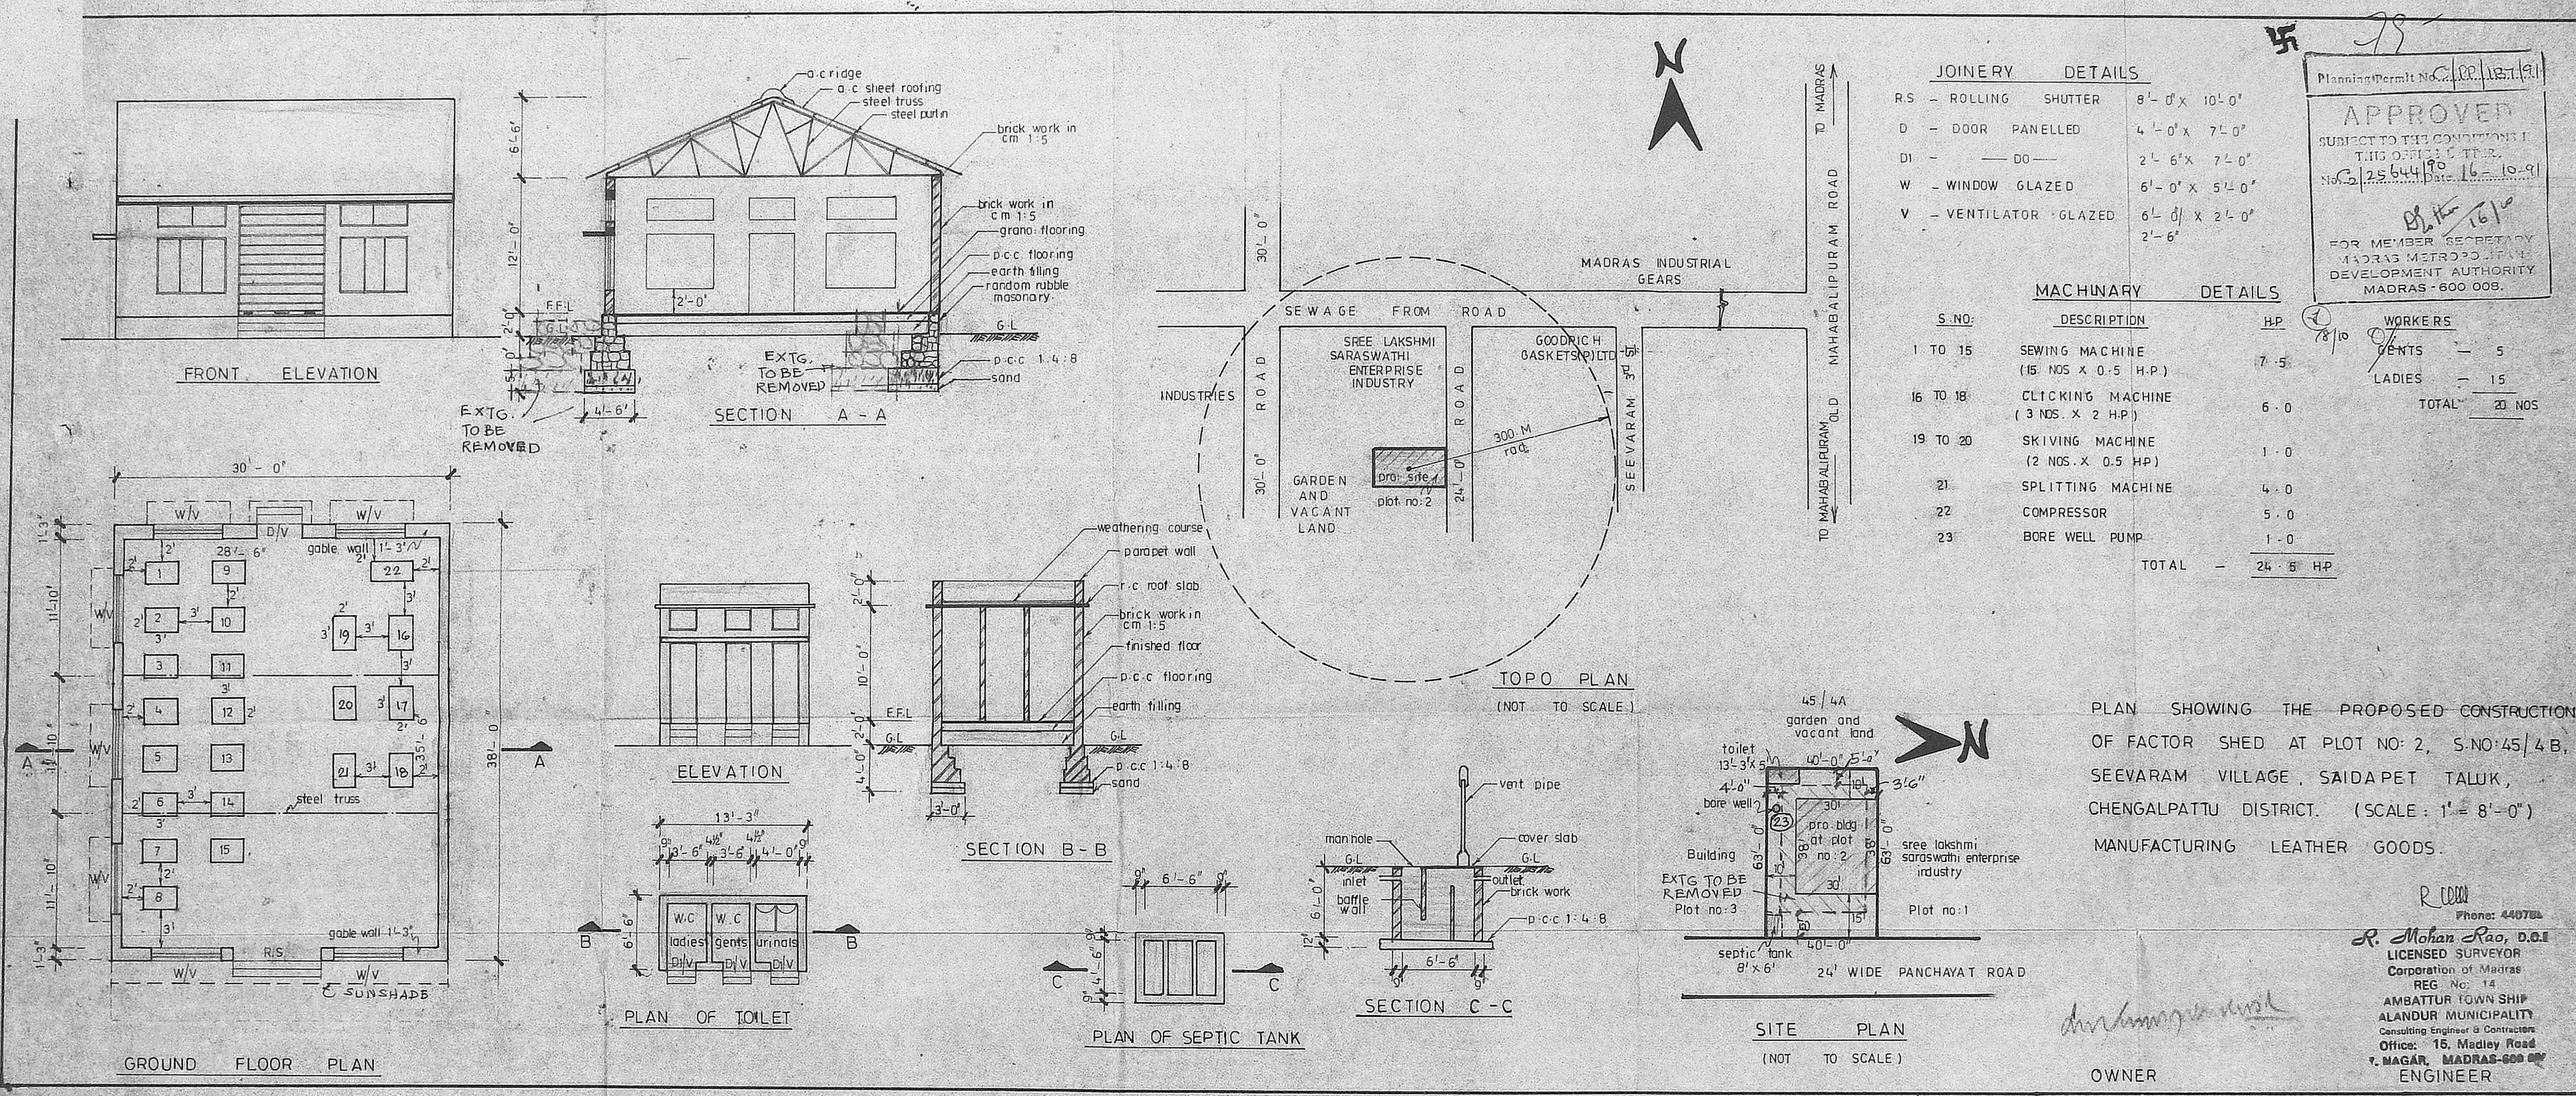

JOINERY DETAILS

R.S	– ROLLING SHUTTER	8'-0" x 10'-0"
D	– DOOR PANELLED	4'-0" x 7'-0"
D1	– —— DO ——	2'-6" x 7'-0"
W	– WINDOW GLAZED	6'-0" x 5'-0"
V	– VENTILATOR GLAZED	6'-0" x 2'-0" 2'-6"

MACHINARY DETAILS

S.NO:	DESCRIPTION	H.P
1 TO 15	SEWING MACHINE (15 NOS x 0.5 H.P)	7.5
16 TO 18	CLICKING MACHINE (3 NOS. x 2 H.P)	6.0
19 TO 20	SKIVING MACHINE (2 NOS. x 0.5 H.P)	1.0
21	SPLITTING MACHINE	4.0
22	COMPRESSOR	5.0
23	BORE WELL PUMP	1.0
	TOTAL –	24.5 H.P

WORKERS

GENTS	–	5
LADIES	–	15
TOTAL		20 NOS

Planning Permit No. C/PP/187/91

APPROVED

SUBJECT TO THE CONDITIONS IN THIS OFFICE LETTER.

No. C/25644/90 Date 16-10-91

FOR MEMBER SECRETARY
MADRAS METROPOLITAN DEVELOPMENT AUTHORITY
MADRAS - 600 008.

PLAN SHOWING THE PROPOSED CONSTRUCTION OF FACTOR SHED AT PLOT NO: 2, S.NO: 45/4B, SEEVARAM VILLAGE, SAIDAPET TALUK, CHENGALPATTU DISTRICT. (SCALE: 1" = 8'-0") MANUFACTURING LEATHER GOODS.

Phone: 440785
R. Mohan Rao, D.C.E
LICENSED SURVEYOR
Corporation of Madras
REG No: 14
AMBATTUR TOWN SHIP
ALANDUR MUNICIPALITY
Consulting Engineer & Contractors
Office: 15, Madley Road
T. NAGAR, MADRAS-600 0[illegible]

OWNER

ENGINEER