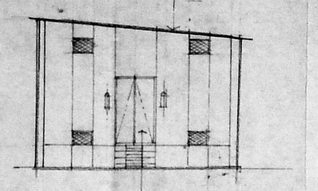

elevation

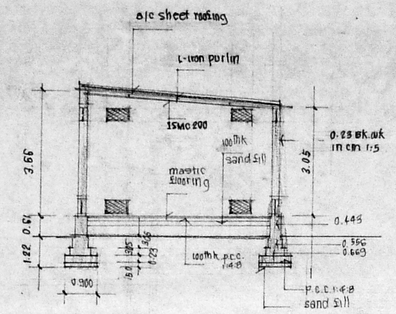

section a/a

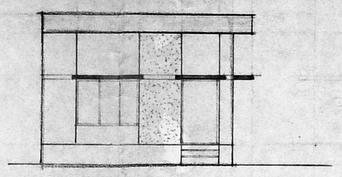

elevation of showroom

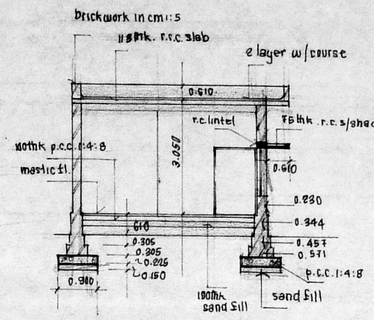

section b/b

PRESIDENCY GIRLS HIGH SCHOOL

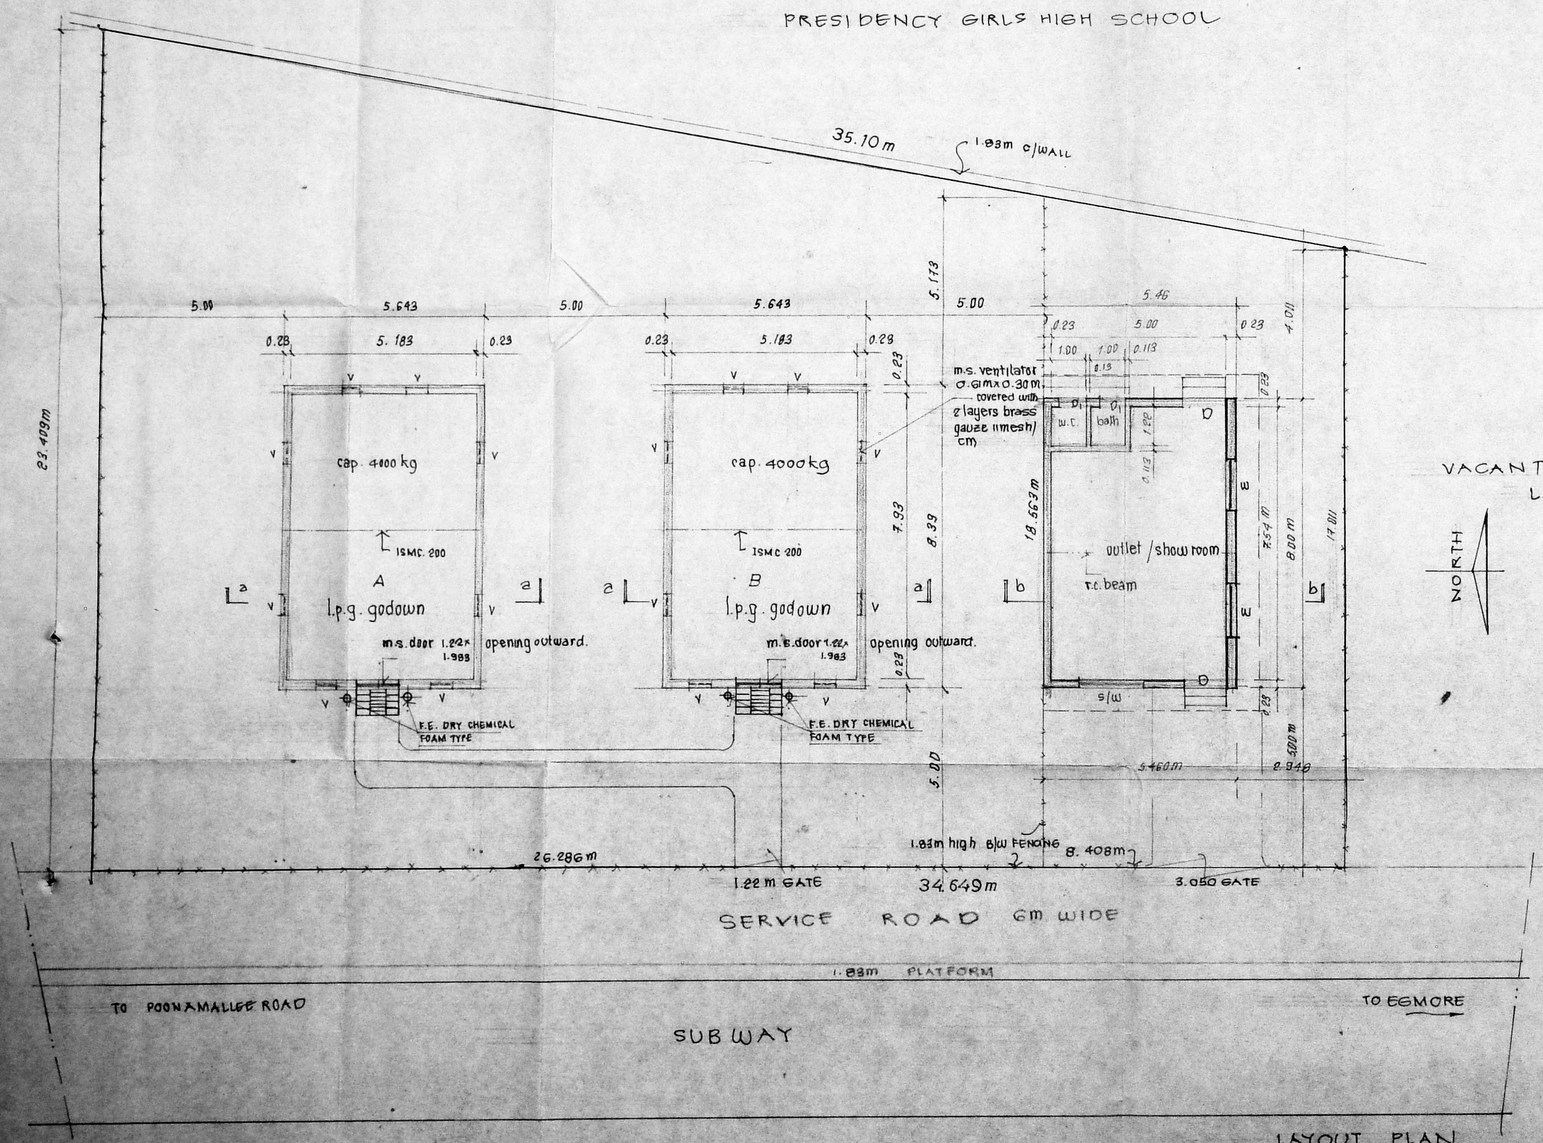

LAYOUT PLAN
scale 1:100

Planning Permit No. C/PP/117/90
APPROVED
SUBJECT TO THE CONDITIONS IN THIS OFFICE LETTER
No. C2/7807/90 Date 11-6-90
FOR MEMBER SECRETARY
MADRAS METROPOLITAN DEVELOPMENT AUTHORITY
MADRAS - 600 008

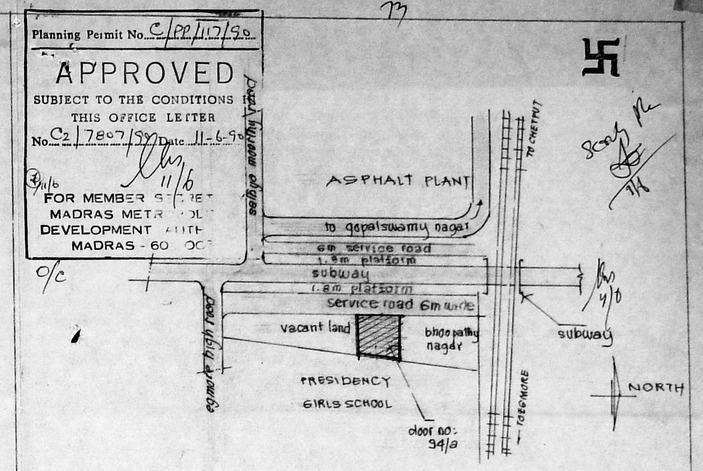

TOPO PLAN OVER 100M
(n.t.s.)

NOTES

1. Road marked green
2. Boundry marked black
3. Proposed shown red.
4. Extent of land 702.92 sq.m.
5. Extent of pro. built up area shed (A) 47.345
   shed (B) 47.345
   showroom 43.680
   total 138.370 sq.m

NOTES

1. D. T.W. DOOR IN SHOW ROOM. 1.983 x 1.22m
2. S.W. SHOW WINDOW 1.830 x 1.22m
3. W T.W. WINDOW 1.220 x 1.220m
4. D, T.W. DOOR IN SHOW ROOM 0.910 x 1.983 m
5. DOOR IN L.P.G. GODOWN : m.s. double leaf opening outwards
6. V - m.s. ventilator 0.610 x 0.305 covered with 2 layers brass gauze 11 mesh/cm
7. SAFETY ZONE OF 5m maintined alround.
8. FLOORING IN GODOWN - MASTIC
9. NO ELECTRICAL FITTINGS INSIDE GODOWN

PLAN SHOWING THE PRO. L.P.G. GODOWNS & SHOWROOM ON DOOR No. 94/a GANGU REDDY Rd., MADRAS, MADRAS DISTRICT, EGMORE VILLAGE, EGMORE - NUNGAMBAKKAM TK. ON S.No. 465/10

A. ARUNACHALAM, D.C.E.
CORPORATION LICENSED SURVEYOR
ALANDUR, AMBATTUR, TOWNSHIP (L.S.NO: 9)
2, KALAINGAR KARUNANIDHI ROAD
SALIGRAMAM, MADRAS-93

SIGNATURE