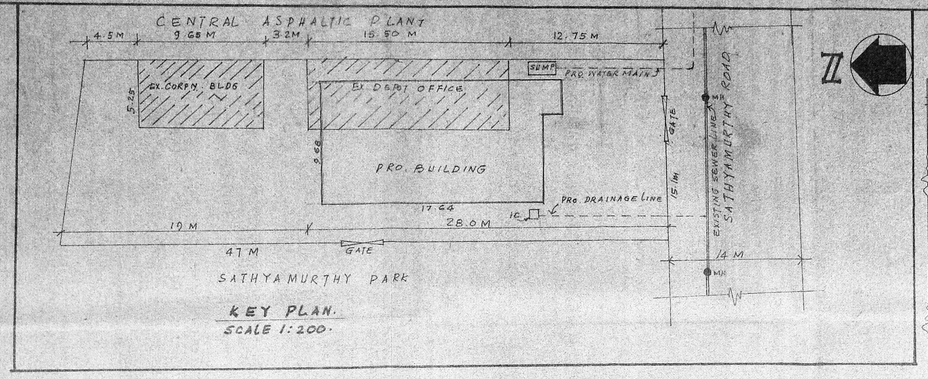

KEY PLAN.
SCALE 1:200.

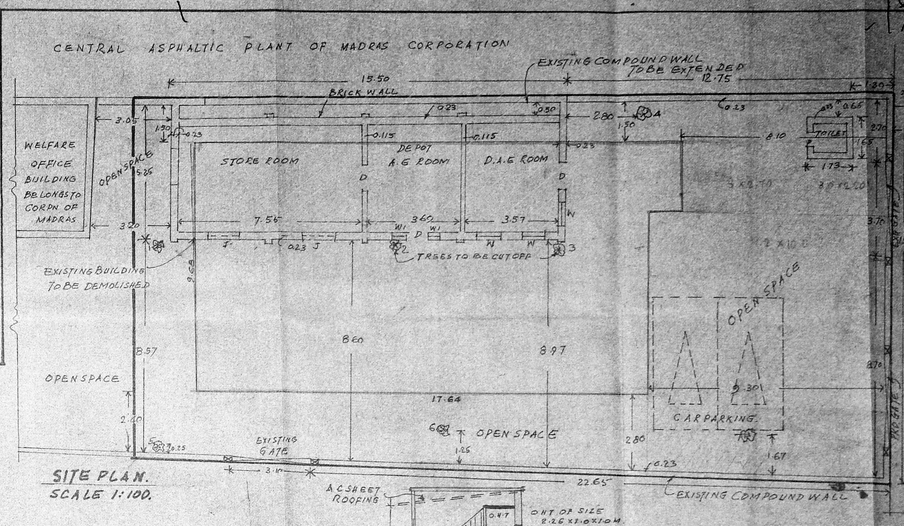

SITE PLAN.
SCALE 1:100.

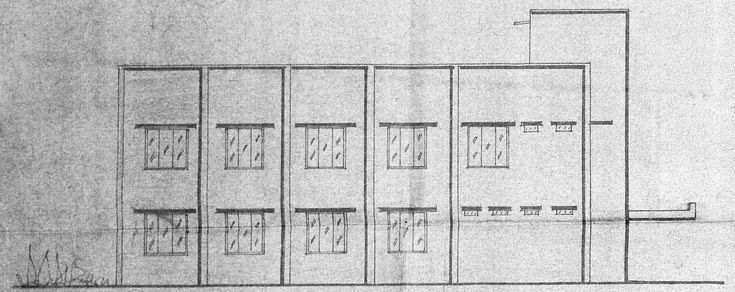

SIDE ELEVATION.

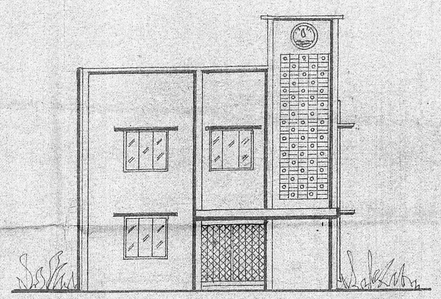

FRONT ELEVATION.

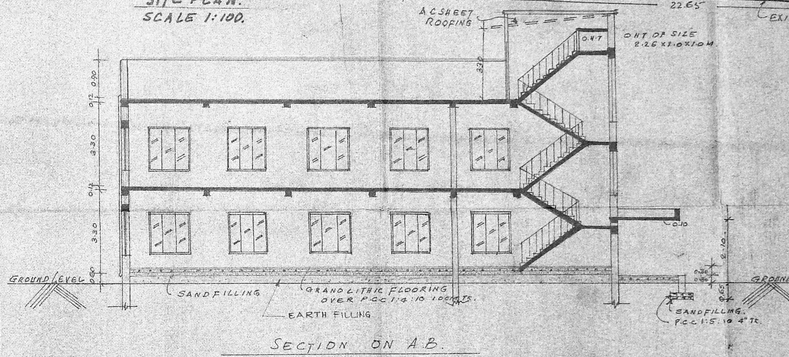

SECTION ON A.B.

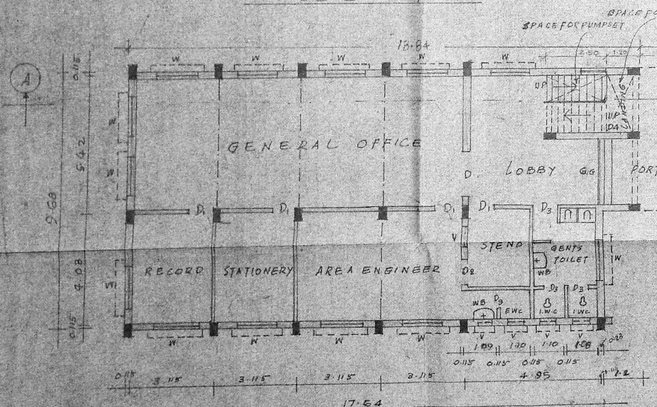

GROUND FLOOR PLAN

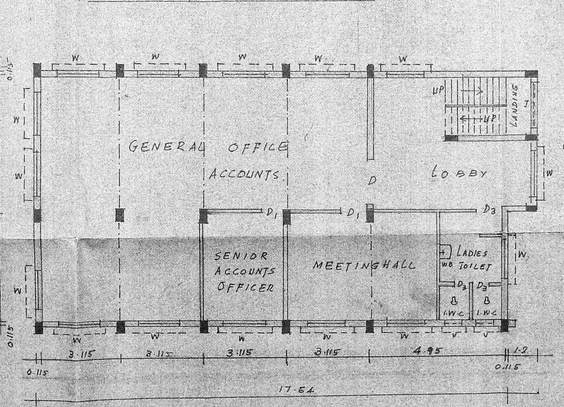

FIRST FLOOR PLAN

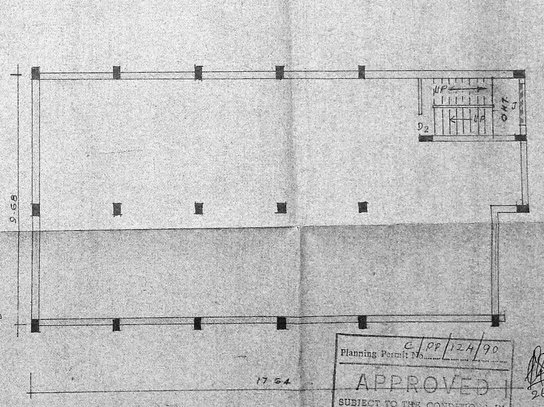

OPEN TERRACE PLAN

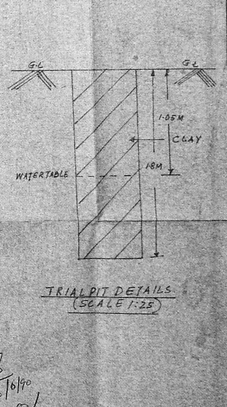

TRIAL PIT DETAILS
(SCALE 1:25)

SCHEDULE OF JOINERIES:

TYPE	DESCRIPTION	SIZE
G.G.	GRILL GATE	2.24 x 2.10
D	FULLY PANELLED DOOR	1.04 x 2.10
D1	T.W. PANELLED DOOR	0.90 x 2.10
D2	— D1 —	0.76 x 1.98
D3	— D1 —	0.76 x 1.98
W	T.W. GLAZED WINDOW	1.66 x 1.35
V	T.W. GLAZED VETILATOR	0.90 x 0.30
J	R.C.C. JALLY	2.29 x 1.98
D4	T.W. PANELLED DOORS FOR MESS ROOM & PENTROOM	0.90 x 1.98

REFERENCE.

PROPOSED WORK SHOWN THUS
TO BE DEMOLISHED
SITE BOUNDARY
EXISTING ROAD
PROPOSED WATER SUPPLY LINE
PROPOSED DRAINAGE LINE
PROPOSED ROAD SHOWN THUS

NOTE:
ALL DIMENSIONS ARE IN M.
E.W.C. : EUROPEAN WATER CLOSET.
I.W.C. : INDIAN WATER CLOSET.

PLINTH AREA 950M²

12.00 A NOS TREES
2 PUNNAI TREE
2 VAGAI TREE
4 NEEM TREES

M.F.L AT 0.70M FROM GL

Planning Permit No. C/OF/124/90
APPROVED
SUBJECT TO THE CONDITIONS IN THIS OFFICE LETTER
No. C/2686/90 Dated 26/6/90
FOR MEMBER SECRETARY
MADRAS METROPOLITAN DEVELOPMENT AUTHORITY

26/6/90
O/C

K. V GUNASEKARAN
EXECUTIVE ENGINEER
SEWERAGE BOARD
MADRAS.

MADRAS METROPOLITAN WATER SUPPLY AND SEWERAGE BOARD.
AREA I OFFICE BUILDING.
PLAN FOR THE PROPOSED CONSTRUCTION OF AREA I OFFICE BUILDING AT SATYA MURTHY ROAD - CHETPET - T.NAGAR

DRG No:	SCALE: 1:100
TRACED BY:	A.E.E.
DRAWN BY:	A.E. (Architect)
CHECKED BY:	S.E. (Arch)