PLAN SHOWING THE PROPOSED SUB-DIVISION AT PLOT No. 593, DOOR No. G120 9TH STREET, A.A. NAGAR, DIVISION 74 S. No. 2/3 Pt MADRAS. SCALE 1 IN. 10 FT

R.S. No 30/2 OF BLOCK No. 5

PLOT	AREA
A	100.0400 S.Ft
B	000.2200 S.Ft
TOTAL	2400.0200 S.Ft

NOTE

PRO. SUB-DIVISION ROADS

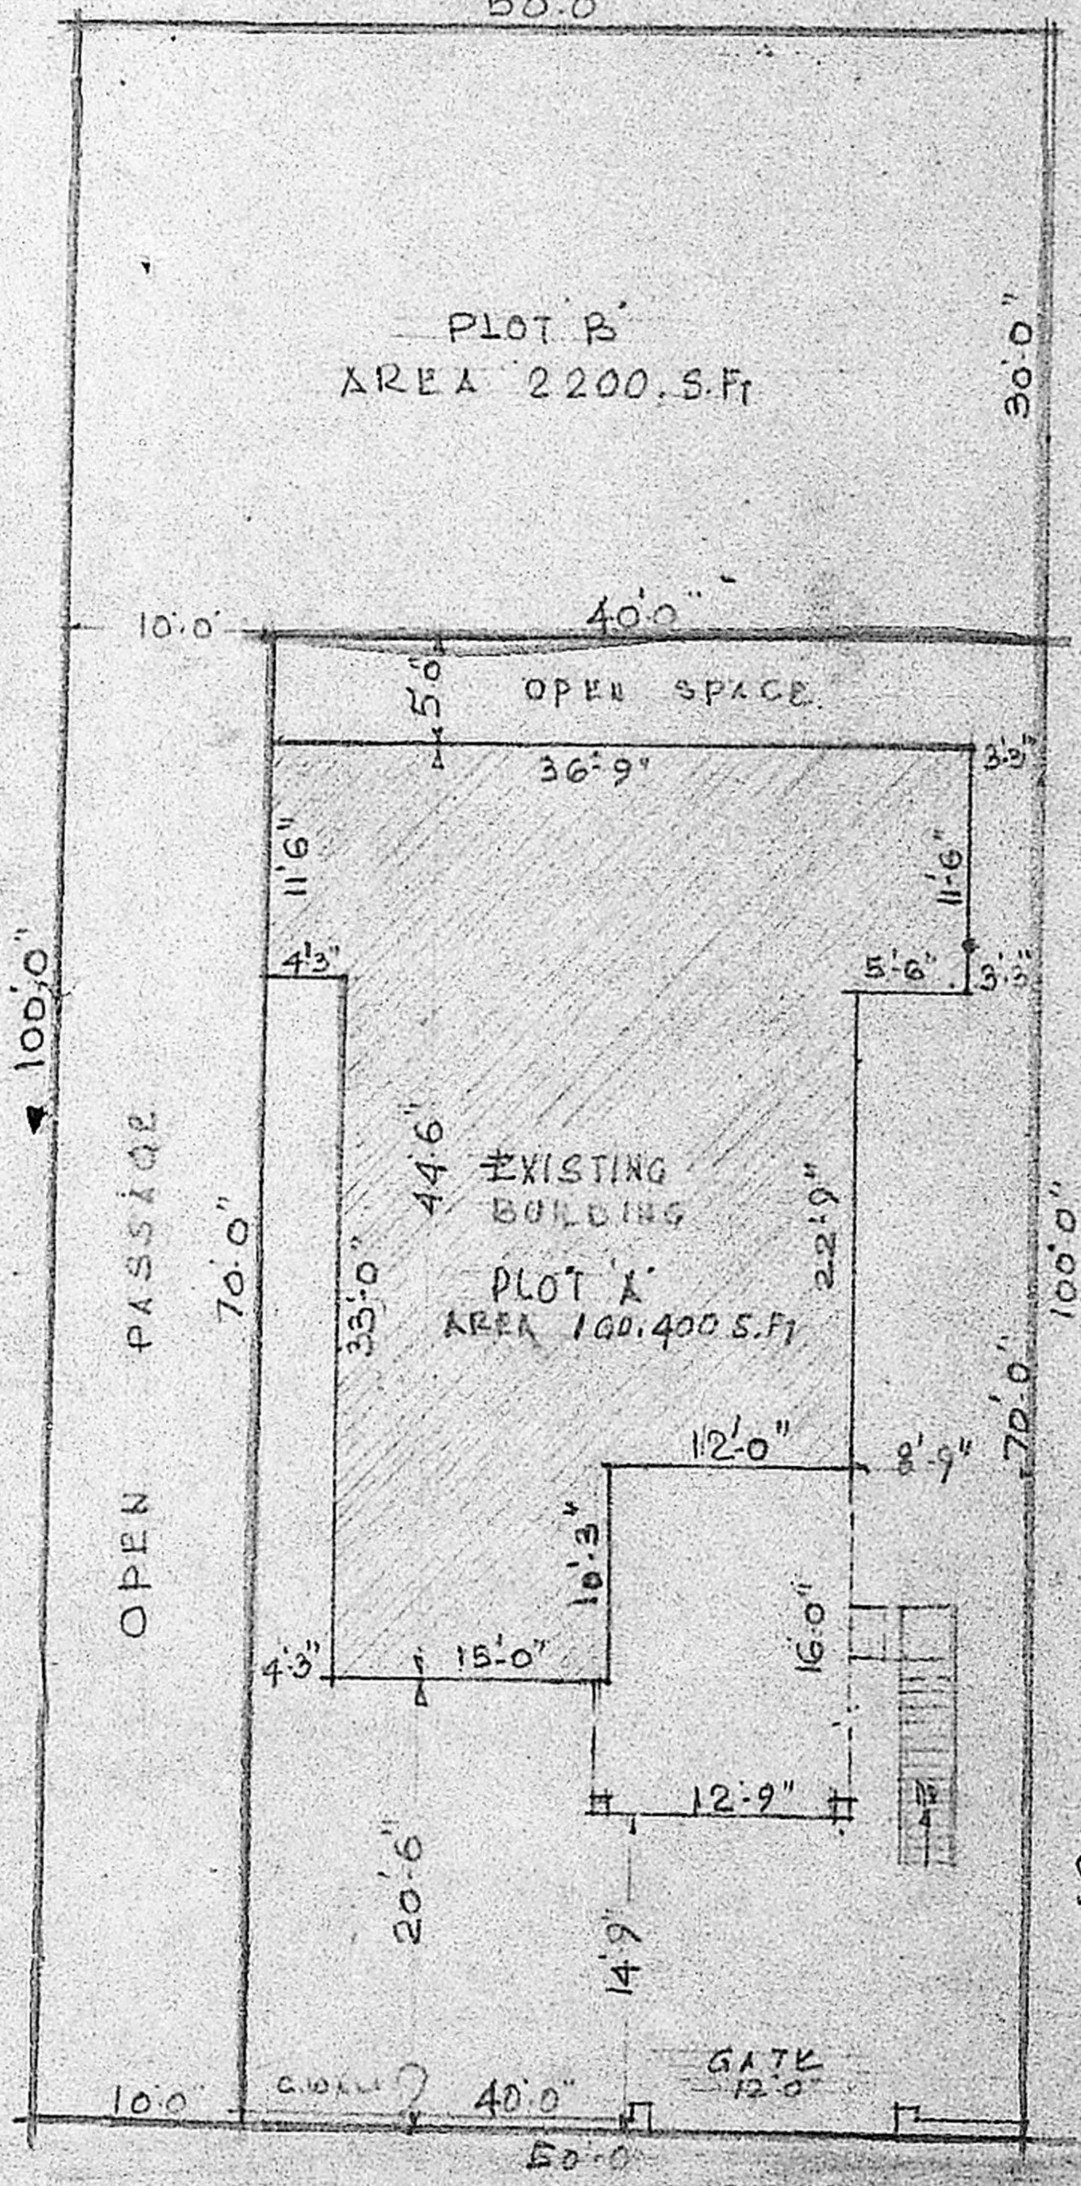

PLAN

(40' WIDE) 9TH STREET

KEY PLAN

NOT TO SCALE

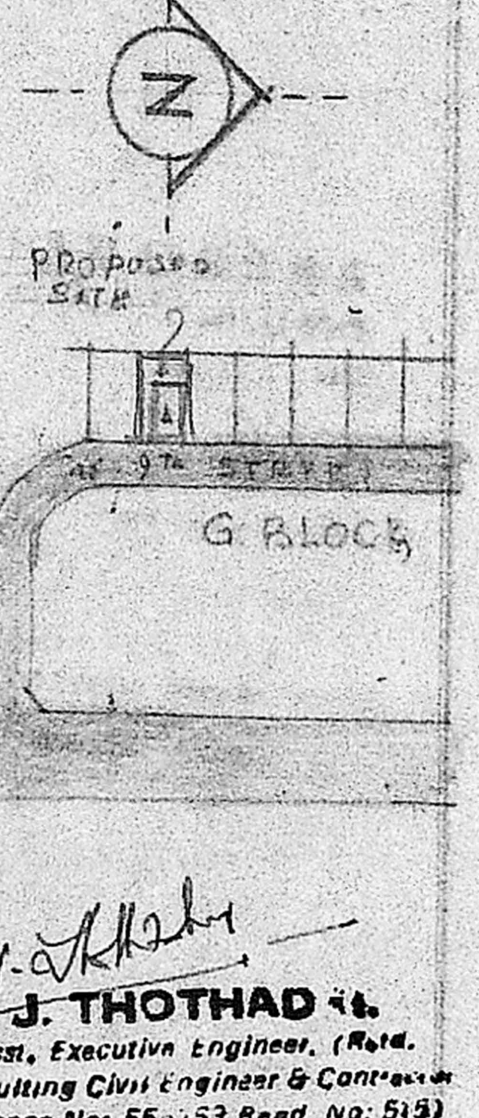

APPROVED
VIDE Lr. No. L1/14151/90
Dtd. 16.10.90

P.P.D 26/10/90
No. 222/90

L.O.

VALLIAMMAL SCHOOL

FOR MEMBER SECRETARY
MADRAS METROPOLITAN DEVELOPMENT AUTHORITY

15/10

Sheela Anand

OWNER

J. THOTHADRI

Asst. Executive Engineer. (Retd.
Consulting Civil Engineer & Contractor
Phone No: 55053 Regd. No: 515)
LICENSED SURVEYOR CORPN OF Madras.
20 Venkatachala Naicken St. Madras 28

LICENCED SURVEYOR