PLAN SHOWING THE PROPOSED ADDITIONAL RESIDENTIAL BUILDING (2ND FLOOR) IN PLOT No. 286, DOOR No. 12, 2ND CROSS ROAD, WEST C.I.T. NAGAR, MADRAS.

(EXISTING BUILDING APPROVED BY MADRAS CORPORATION IN B.A No. 5379/74, DATED 29-10-74.)

SCALE :: 8 FEET TO AN INCH

Planning Permit No. A/11085/91

APPROVED

SUBJECT TO THE CONDITIONS IN THIS OFFICE LETTER.

No. A1/10339/91 Date 9-8-91

FOR MEMBER SECRETARY
MADRAS METROPOLITAN DEVELOPMENT AUTHORITY
MADRAS - 600 008.

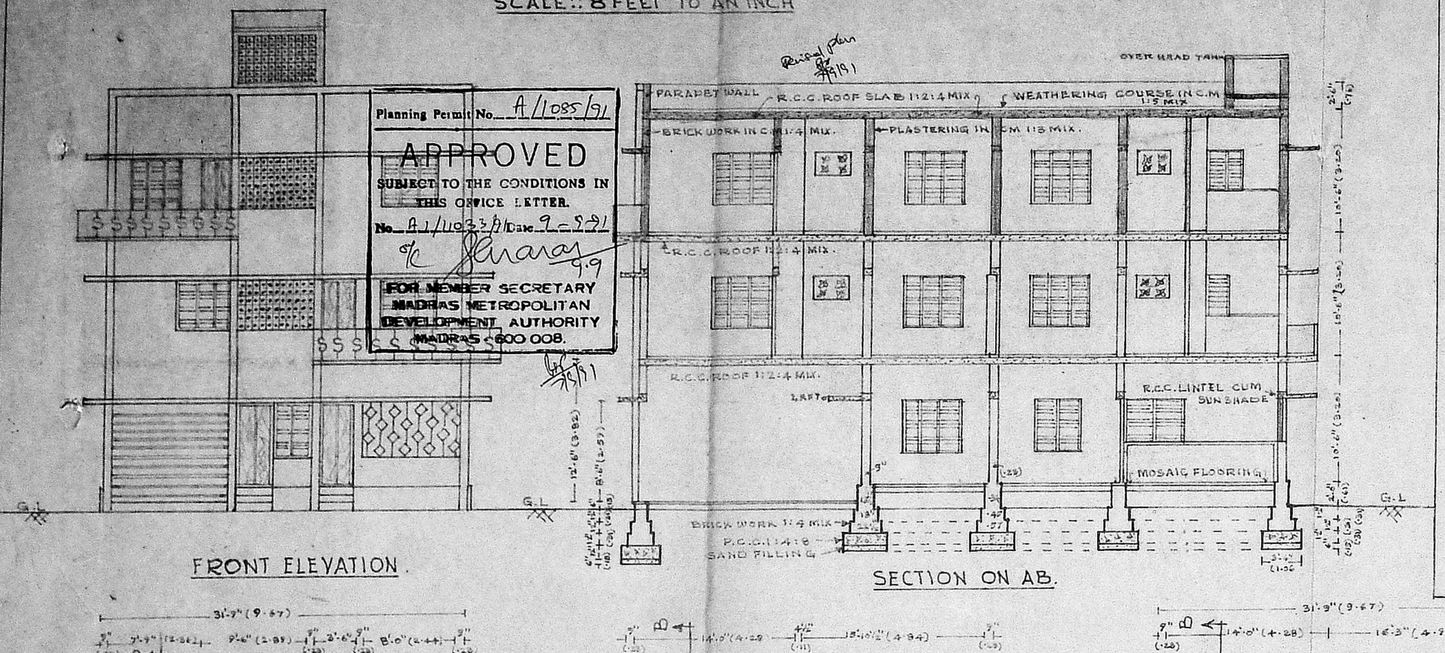

FRONT ELEVATION.

SECTION ON AB.

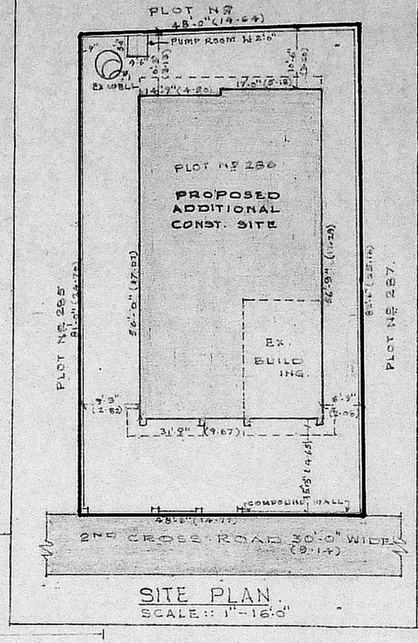

SITE PLAN.

SCALE :: 1"-16'-0"

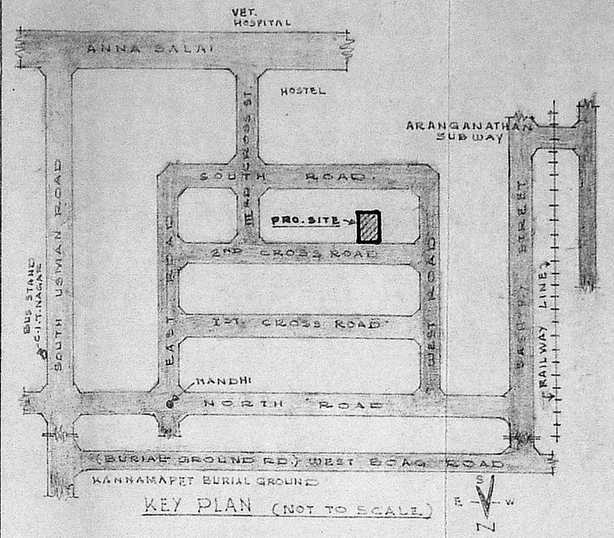

KEY PLAN (NOT TO SCALE.)

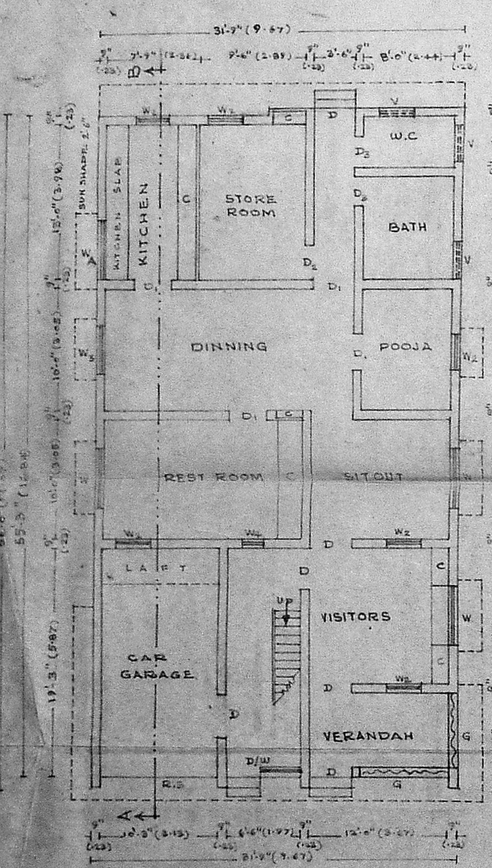

GROUND FLOOR PLAN.

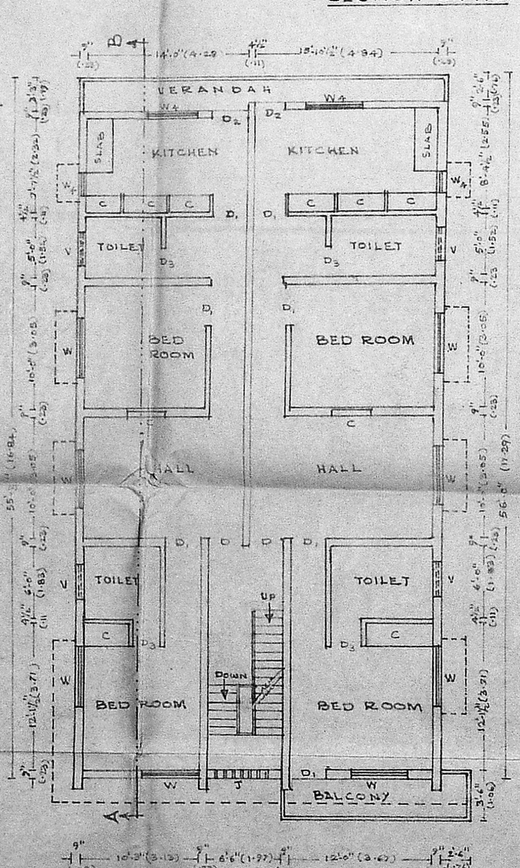

FIRST FLOOR PLAN.

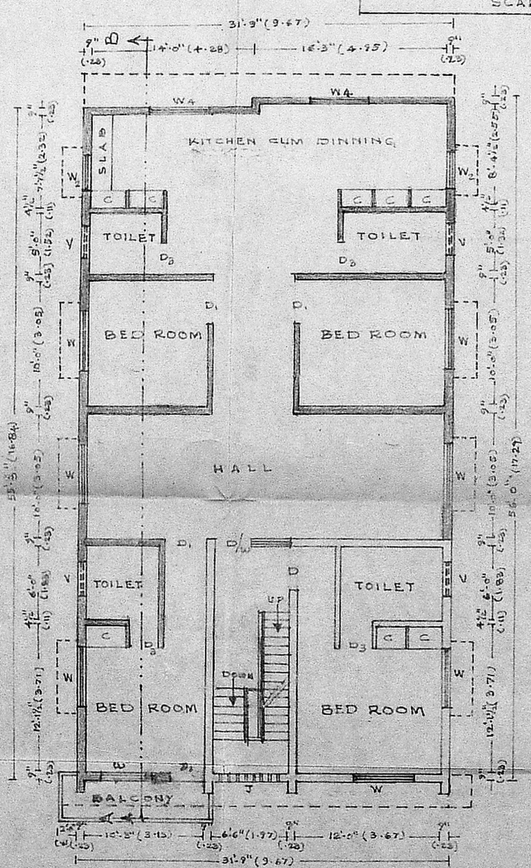

SECOND FLOOR PLAN

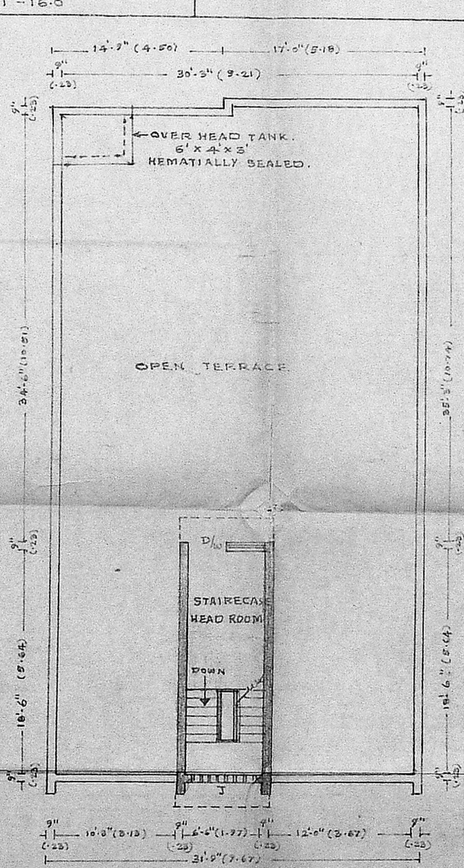

TERRACE FLOOR PLAN.

SCHEDULE OF JOINERY

R.S.	ROLLING SHUTTER	-	10'-0" x 8'-6" (3.05 x 2.60)
D/W	DOOR CUM WINDOW	-	8'-9" x 7'-0" (2.65 x 2.13)
D	DOOR	-	3'-6" x 7'-0" (1.06 x 2.13)
D_1	"	-	3'-3" x 7'-0" (0.98 x 2.13)
D_2	"	-	5'-0" x 7'-0" (1.51 x 2.13)
D_3	"	-	2'-6" x 7'-0" (0.76 x 2.13)
W	WINDOW	-	5'-0" x 4'-6" (1.52 x 1.37)
W_A	"	-	5'-0" x 3'-6" (1.52 x 1.06)
W_1	"	-	6'-0" x 4'-6" (1.83 x 1.37)
W_2	"	-	3'-6" x 3'-6" (0.71 x 1.06)
W_3	"	-	4'-0" x 4'-6" (1.22 x 1.37)
W_4	"	-	2'-6" x 3'-6" (0.61 x 1.06)
V	VENTILATOR	-	3'-0" x 2'-0" (0.91 x 0.61)

REFERENCE.

EXISTING BUILDING

PROPOSED BUILDING

PLOT BOUNDARY

EXISTING ROAD

INDEX

	SQ. FT.	(M²)
PLOT AREA:	2944	(265.-)
EX. BLD. AREA:	432	(40.08)
PROPOSED:	1512	(140.-)
COVERAGE:	14.68%	
F.S.I	1:0.59	

B. Ramanna
OWNER.

K. VENUGOPAL
AEE (RH)
CONSULTING CIVIL ENGINEER
LICENSE SURVEYOR CLASS I
CORPORATION OF MADRAS
3 NEELAKANDAN STREET
KUNGUMBAKKAM LAKE AREA
MADRAS-600 034
LICENSED SURVEYOR

320