Planning Permit No. A/1359/91

APPROVED

SUBJECT TO THE CONDITIONS IN THIS OFFICE LETTER

No. A/12444/91 Dt. 22.11.91

for MEMBER SECRETARY
MADRAS METROPOLITAN DEVELOPMENT AUTHORITY
MADRAS - 600 008.

MMDA [A]/PP NO. /

C No. B/12444/91

Scrutiny 9/7/91

PART I

PART II

A.P.

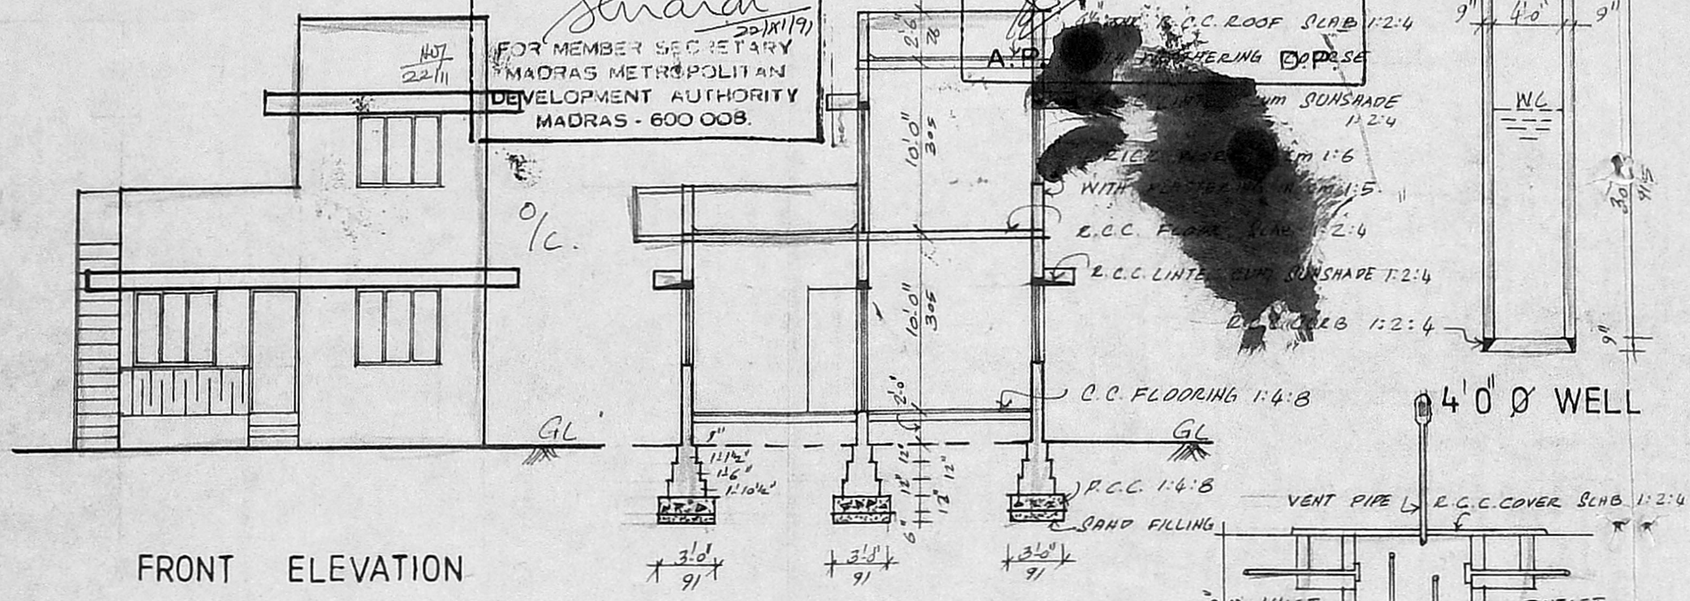

FRONT ELEVATION

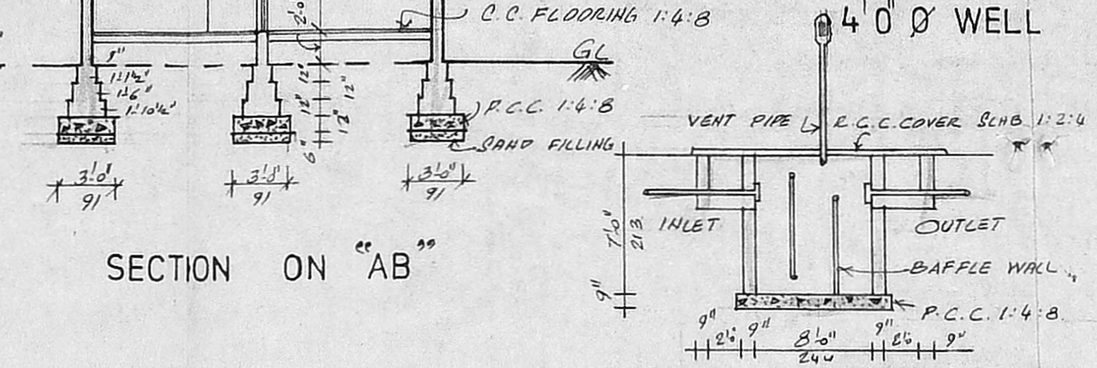

SECTION ON "AB"

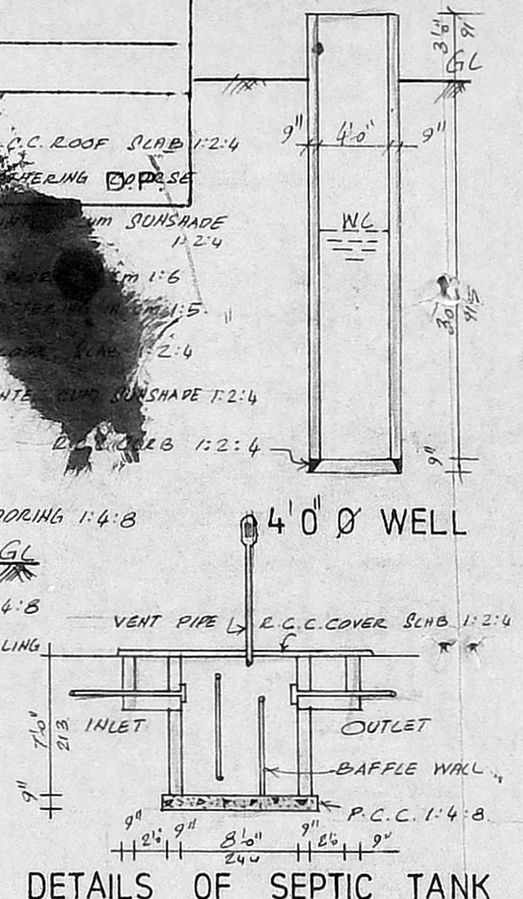

DETAILS OF SEPTIC TANK

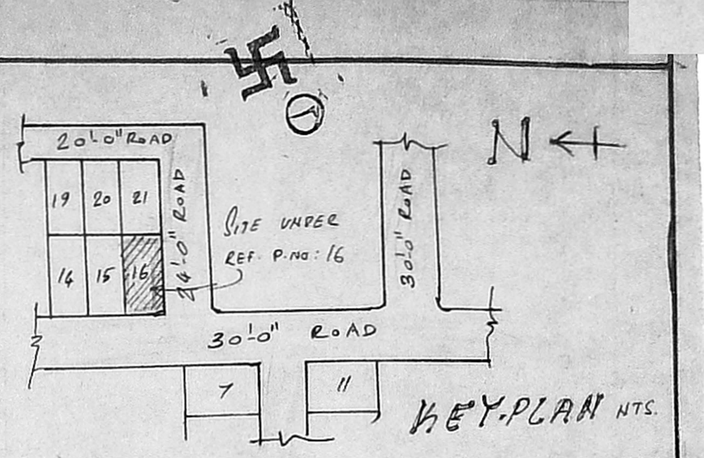

SCHEDULE OF JOINERY

D	DOOR	3'3" x 7'0"	99 x 213.
D1	DOOR	3'0" x 7'0"	91 x 213.
D2	DOOR	2'6" x 7'0"	76 x 213.
W	WINDOW	5'0" x 4'6"	152 x 137
W1	WINDOW	3'0" x 4'6"	91 x 137
V	VENTILATOR	2'6" x 1'6"	76 x 45.

AREA DETAILS

PLOT AREA 2040 Sq.Ft (or) 189.52 m²

PLINTH AREA G.F - 712 Sq.Ft. (or) 66.15 m²
F.F - 267 Sq.Ft. (or) 24.8 m²

COLOUR INDEX

PROPOSED WORK

EXISTING ROAD

BOUNDARY.

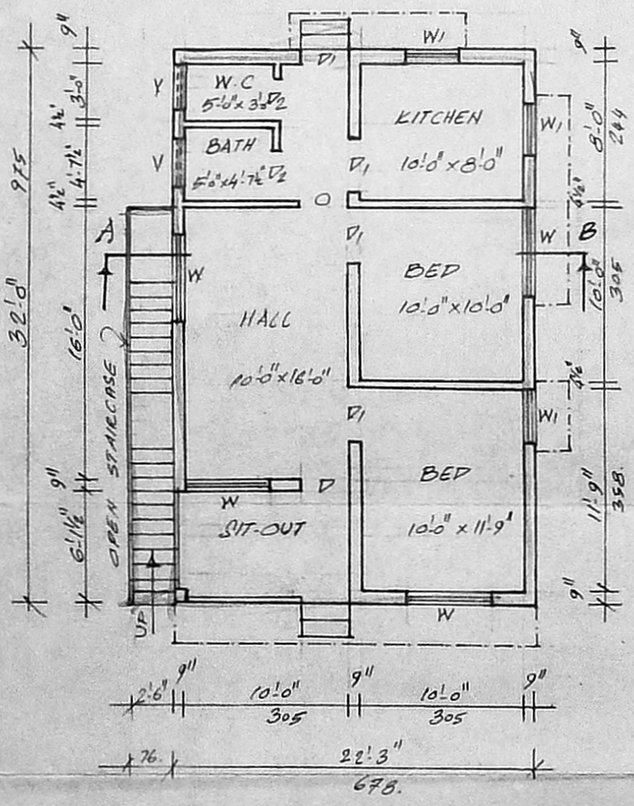

GROUND FLOOR PLAN

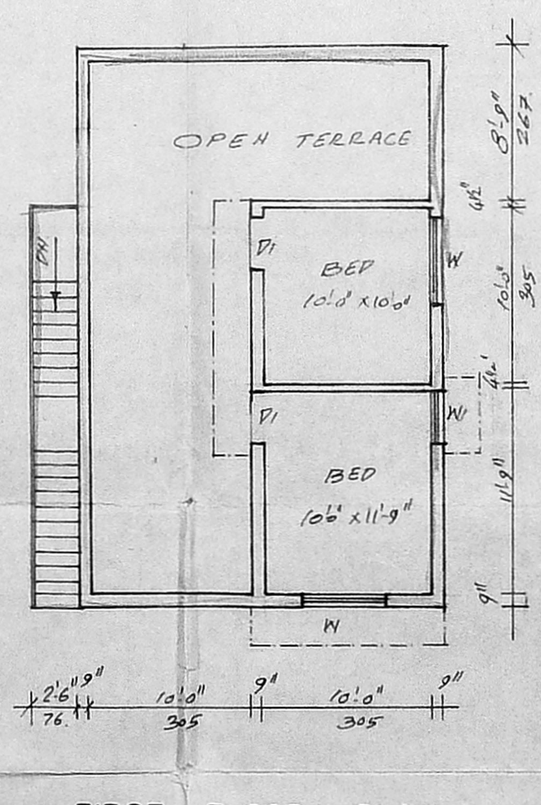

FIRST FLOOR PLAN

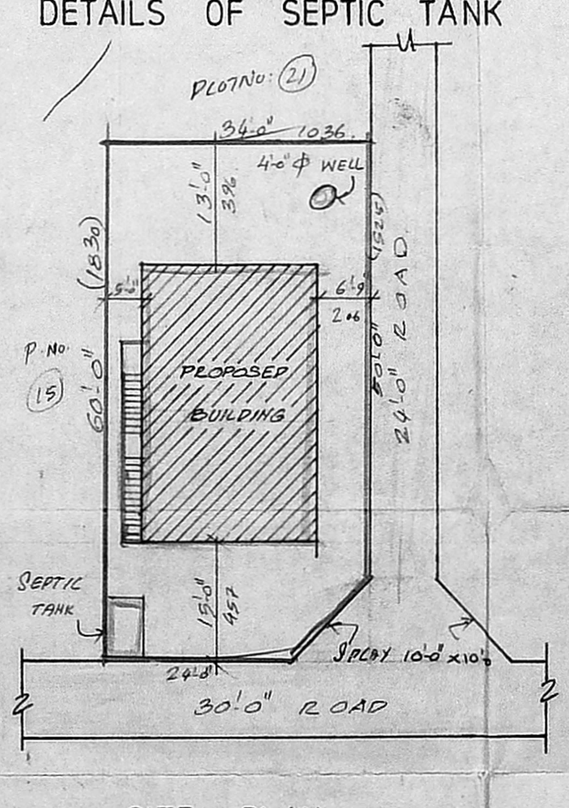

SITE PLAN

SCALE 1" = 16'0" (or) 1:200.

PLAN SHOWING THE PROPOSED DWELLING HOUSE AT PLOT NO.16, S.NO.195/1&2, SRI RAJA-RAJESWARI NAGAR, MADIPPAKKAM VILLAGE, CHENGAI - ANNA - DIST.

SCALE 1" = 8'0" (or) 1:100. DRN BY. P.S.

DRG. NO. SA/105/91. DT. 20.4.91.

OWNER

S. ANANTHACHARI, F.I.I.A., M.I.S.E.,
Regd. Architect & Engineer C.A. 75
Class: I Licensed Surveyor R.A. 25
CORPORATION OF MADRAS.
RES. 44, CAR STREET,
TRIPLICANE, MADRAS-5.
OFF. 167, BELLS ROAD,
CHETPUT, MADRAS-5.
ARCHITECT & ENGINEER.